

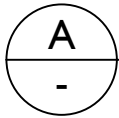


DO NOT SCALE EXCEPT FOR PLANNING PURPOSES. ALL DIMENSIONS TO BE CHECKED ON SITE.

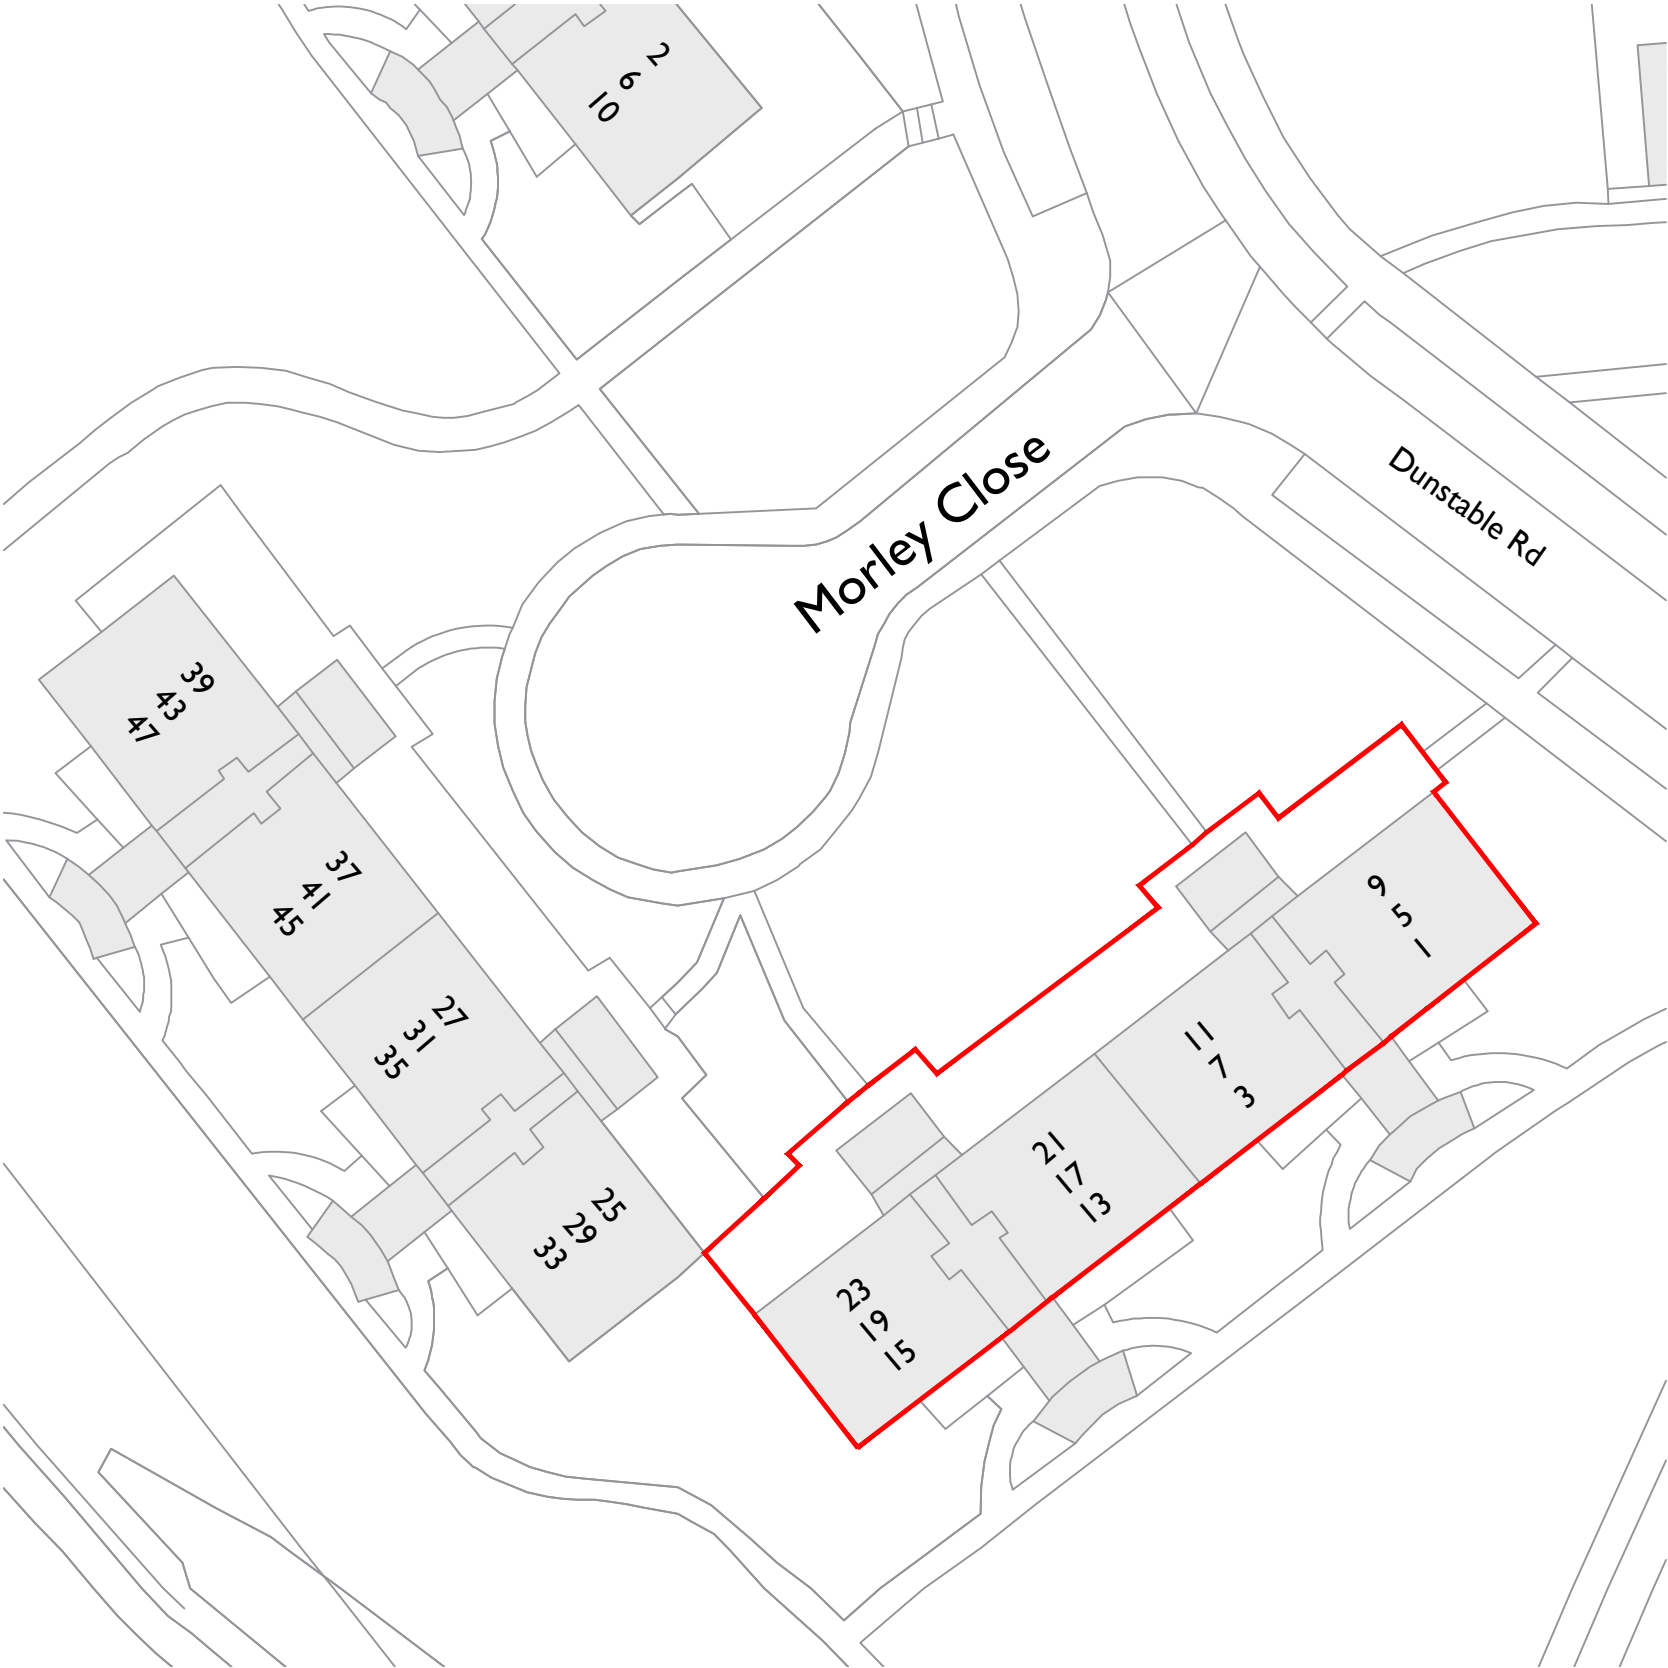

BLOCK PLAN
1:250 @ A3

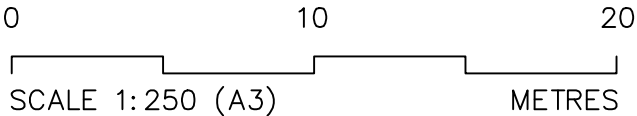

PROPOSED

- Disclaimer Notes:**
1. This document is copyright of the originator and must be treated as confidential
 2. This document must not be altered or reproduced without prior consent of the originator
 3. Any discrepancy must be reported to the originator
 4. Do not scale from this document, use figured dimensions only
 5. All dimensions must be checked on site prior to commencement of any works
 6. This document must be read in conjunction with all supporting documents
 7. The originator accepts no responsibility for the accuracy of background information provided by third parties.
 8. A document stating 'DRAFT' or 'CONCEPT' indicates the document is for reference purpose only and no responsibility can be accepted for the completeness of information under this status.

Drawing Stage
ISSUED

Revisions

INSIGHT
SURVEYORS



Client
Citizen

Project
External Wall Insulation
1-25 Morley Close, Newport,
NP19 9LS

Title
Proposed Location and
Block Plan

Date	May 2025	Rev: 0/0
Scale	1:250/1250	
Drawn	JN	
Drawing No.	25029/1-25 Morley Close	