


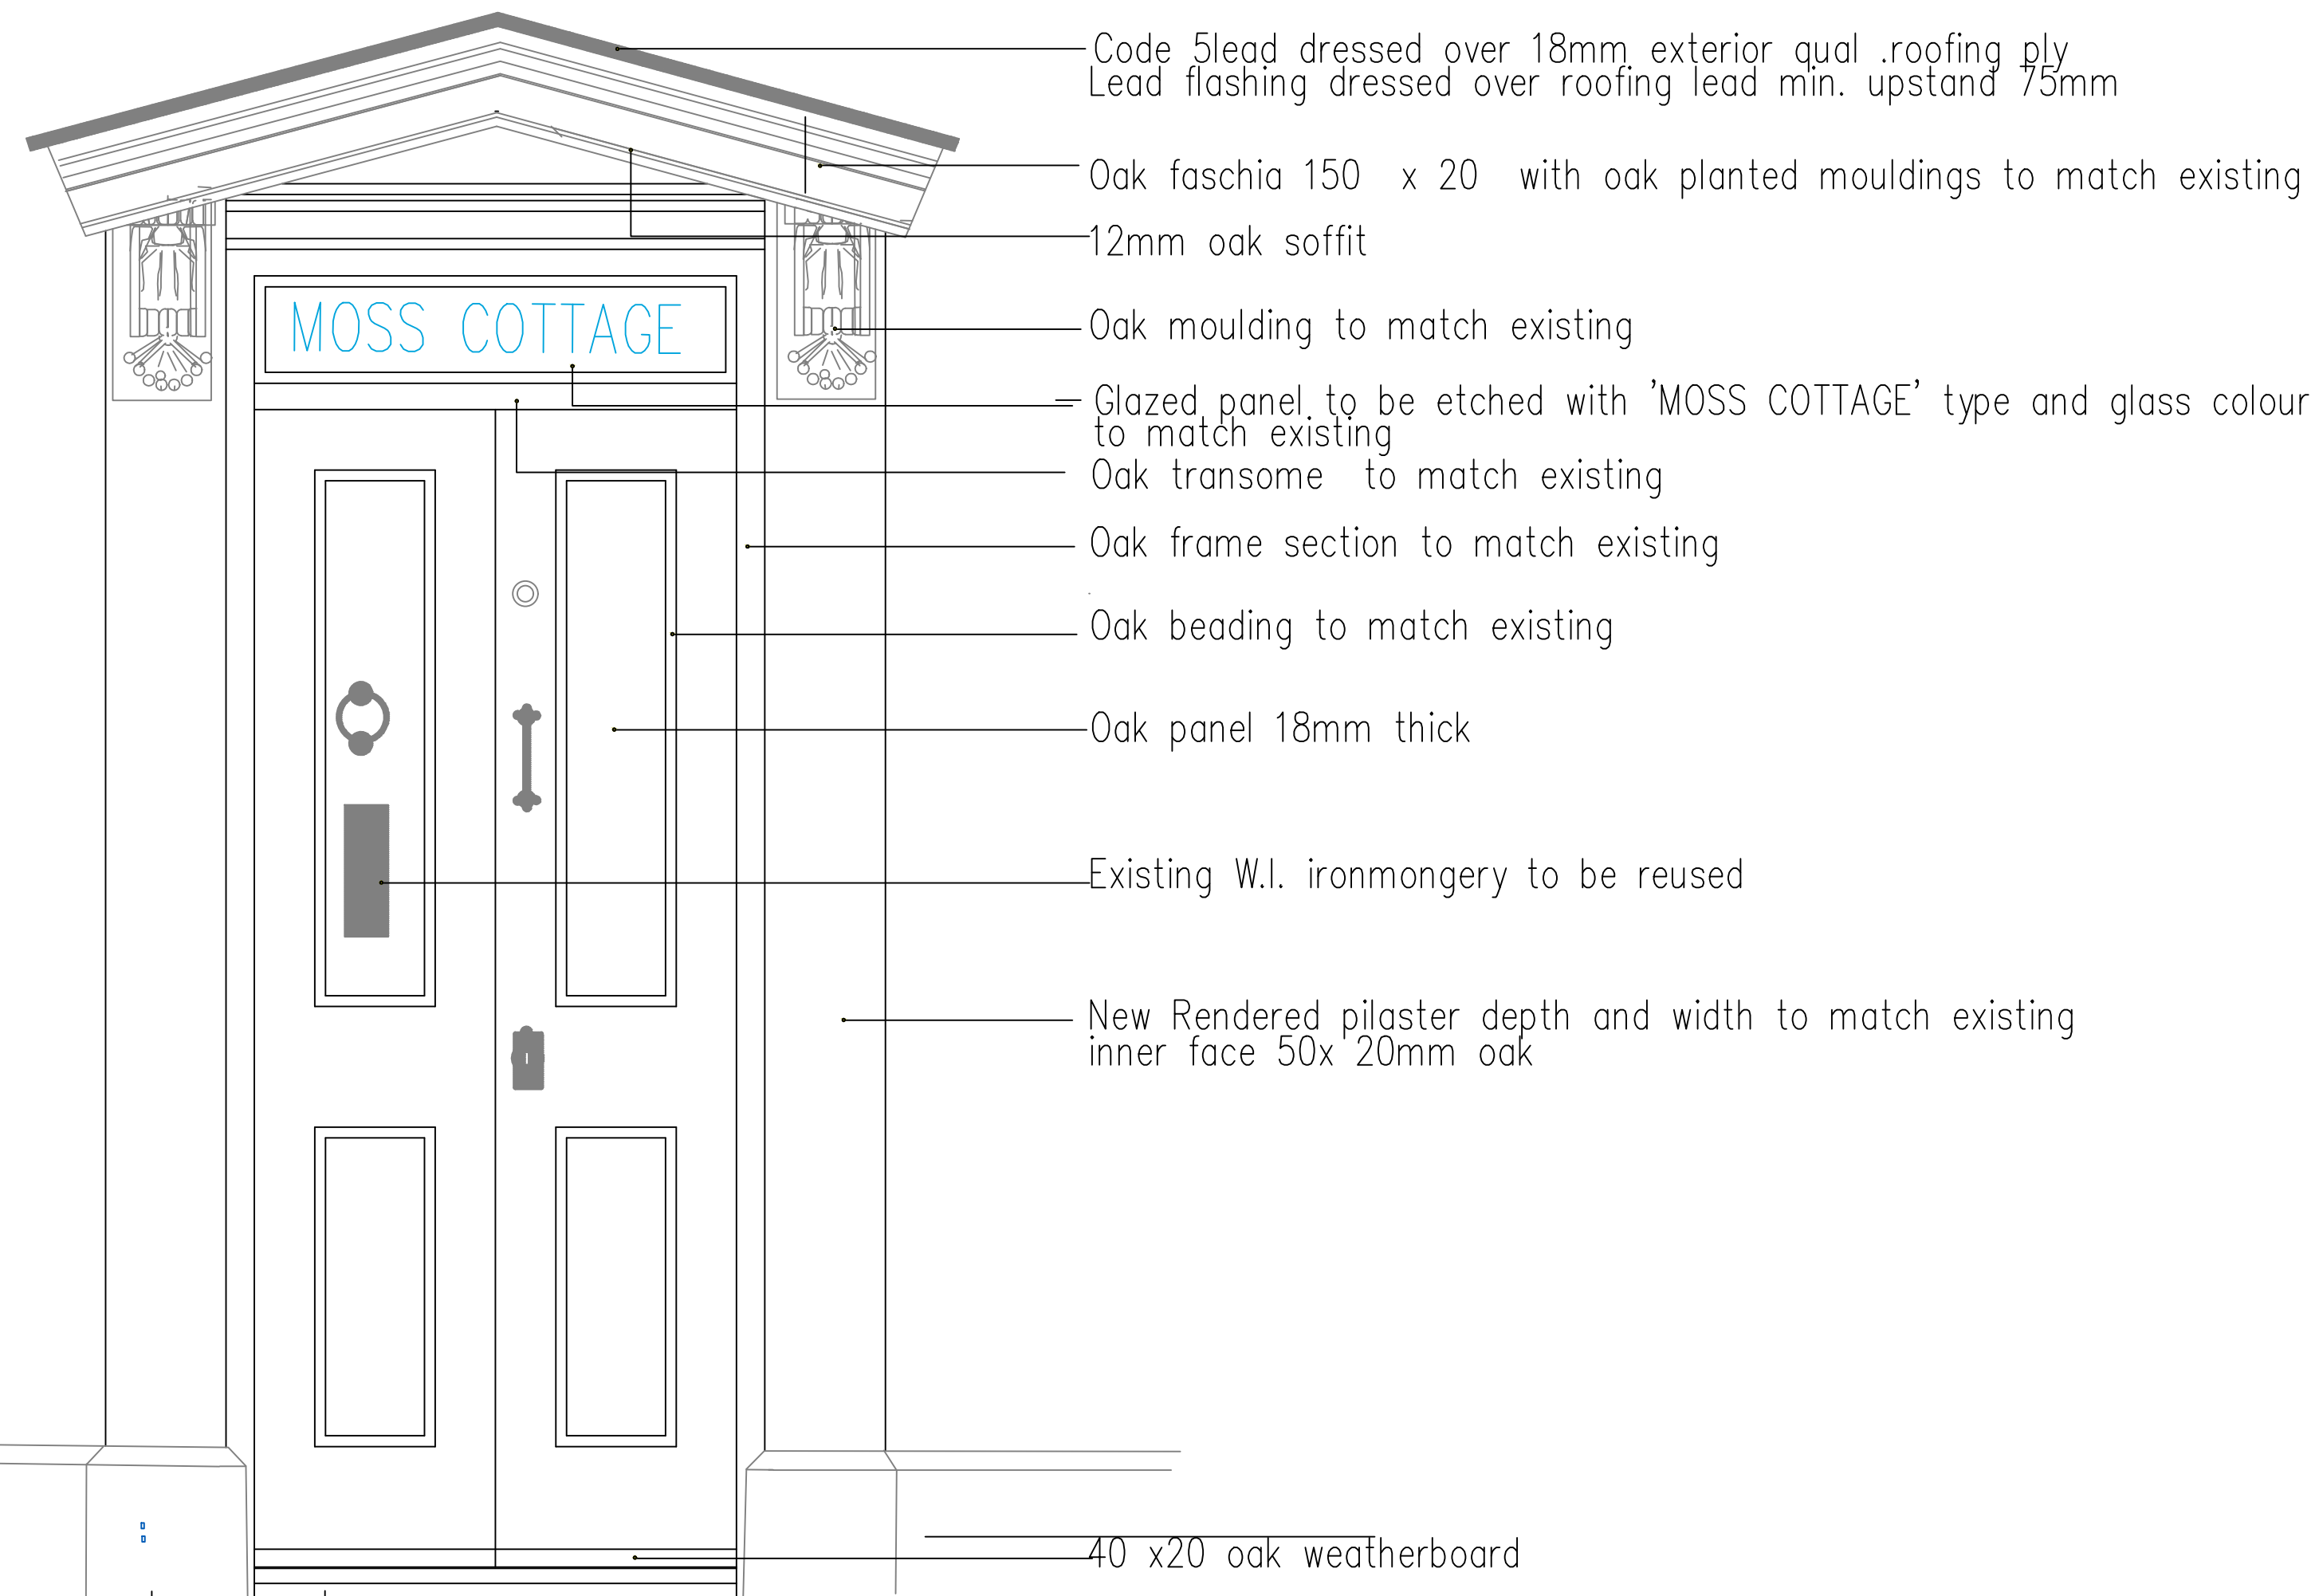

- Code 5lead dressed over 18mm exterior qual .roofing ply
- Lead flashing dressed over roofing lead min. upstand 75mm

- Oak fascia 150 x 20 with oak planted mouldings to match existing

-12mm oak soffit

- Oak moulding to match existing

- Glazed panel to be etched with 'MOSS COTTAGE' type and glass colour to match existing

Oak transome to match existing

- Oak frame section to match existing

- Oak beading to match existing

—Oak panel 18mm thick

- Existing W.I. ironmongery to be reused

- New Rendered pilaster depth and width to match existing inner face 50x 20mm oak

---

40 x20 oak weatherboard