


Existing Elevations

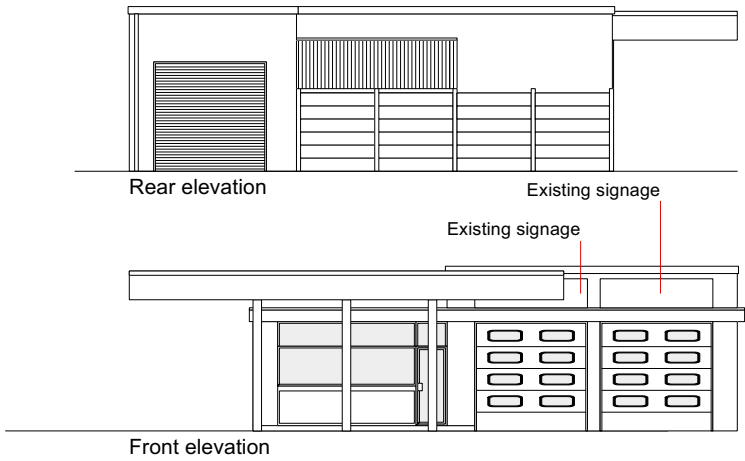


Existing plan @ 1:200



Photo to show previous use of parking.

The grey area is concrete and tarmac with unmarked and unrestricted parking of cars.

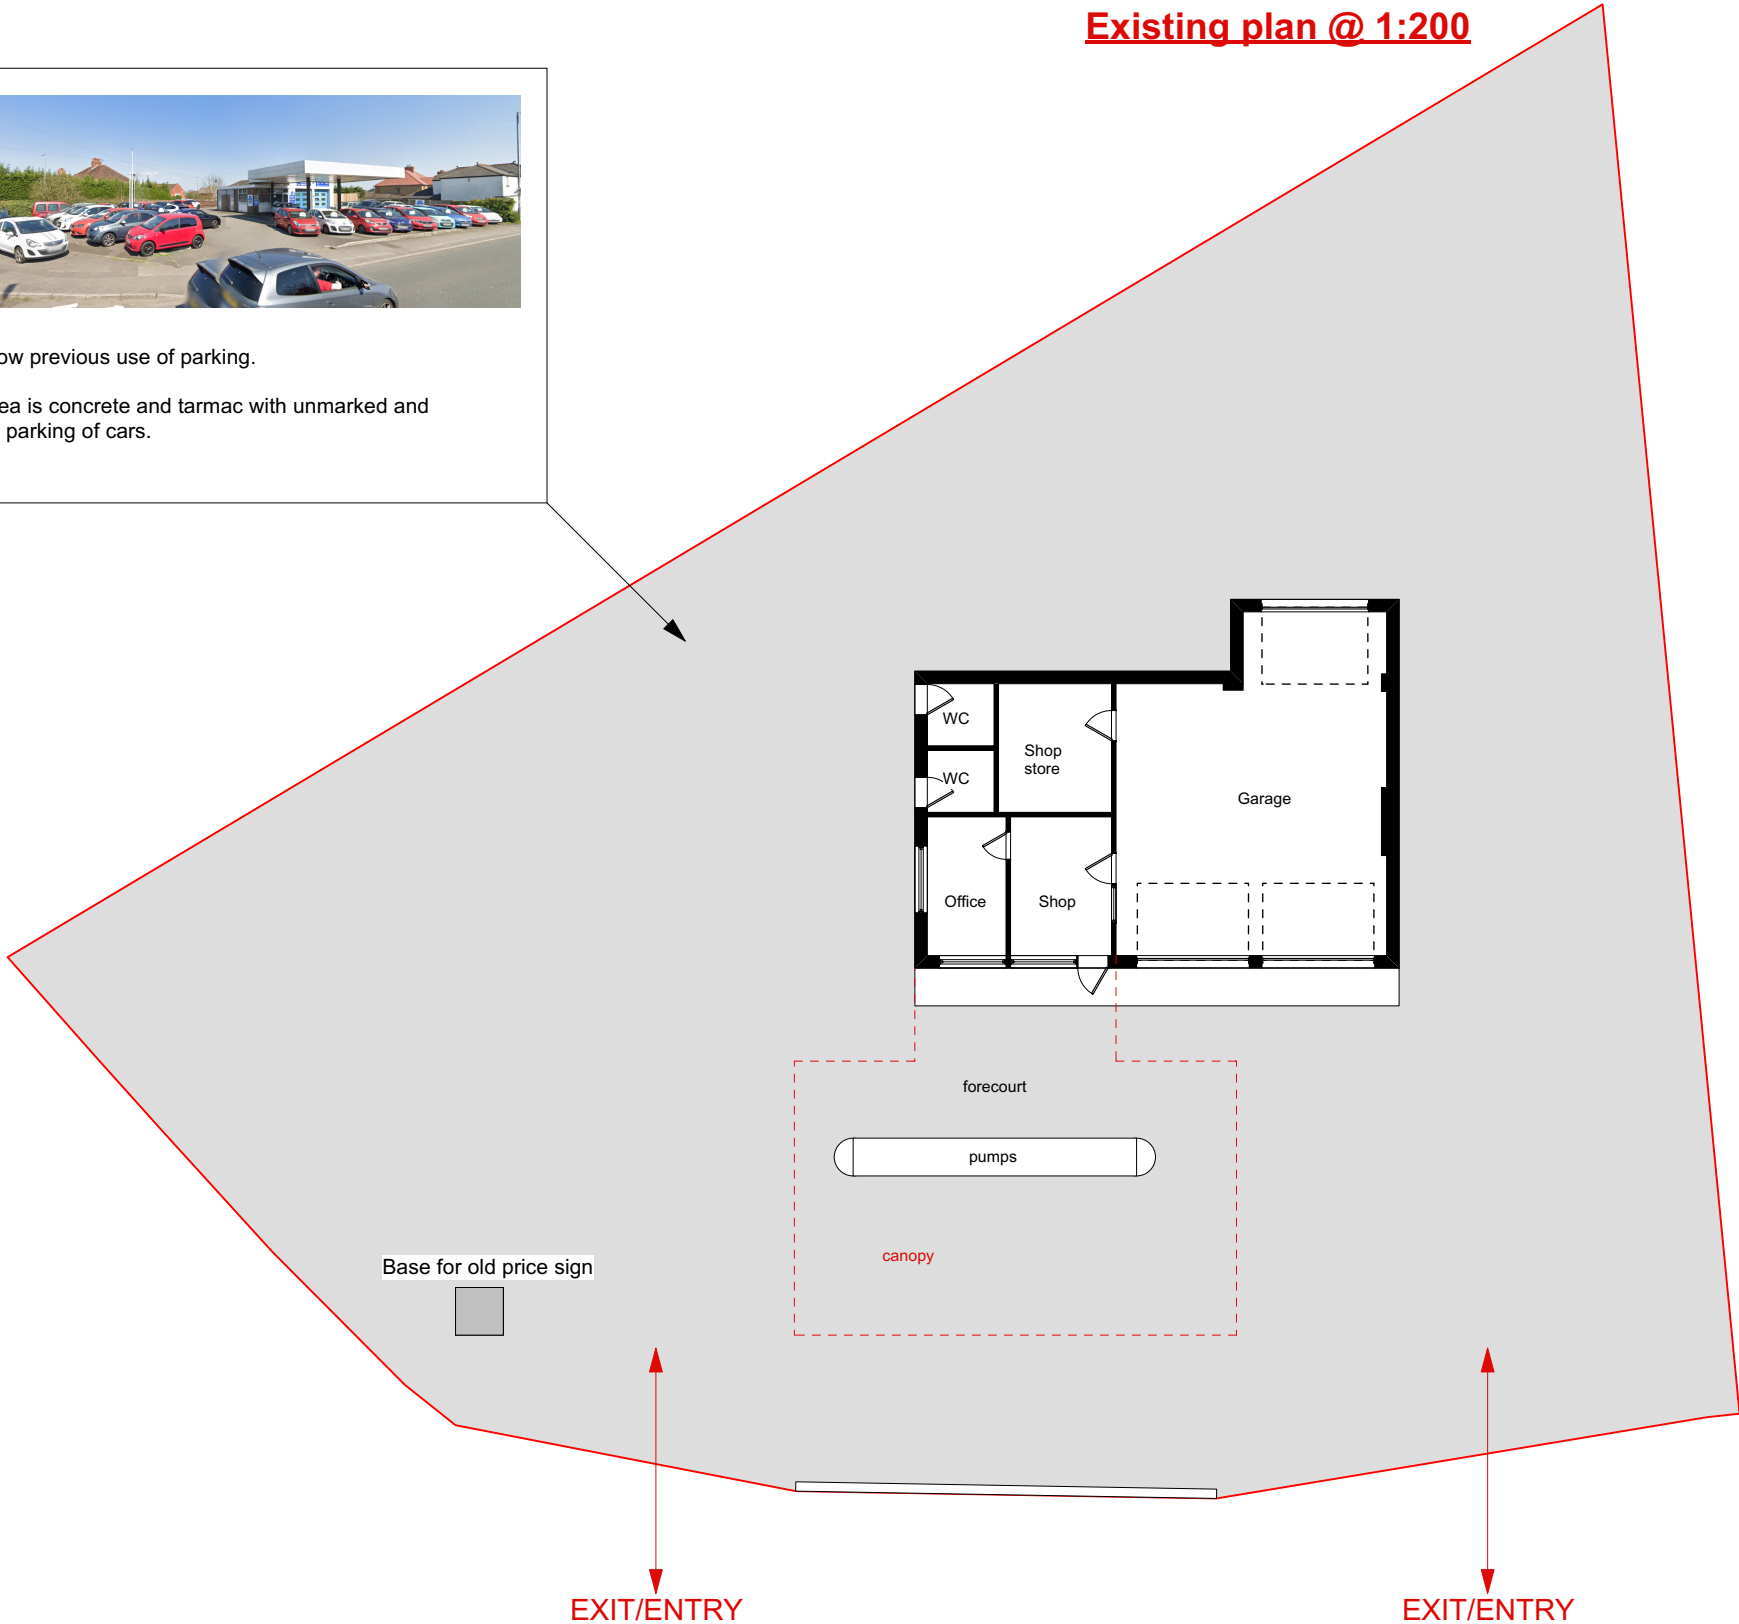



Skerryvore Designs Ltd
skerryvoredesigns.co.uk

Phone **01633 897922**
Mobile **07816 934352**
contact@skerryvoredesigns.co.uk

JOB

TITLE Cefn Smithy Service Station
High Cross Road
NP10 9AD

DRAWING

TITLE Existing:
Plans &
Elevations

DRAWING No. SD1008 P 01

SCALE 1:200 @ A3

DATE April 2025