



Proposed Elevations

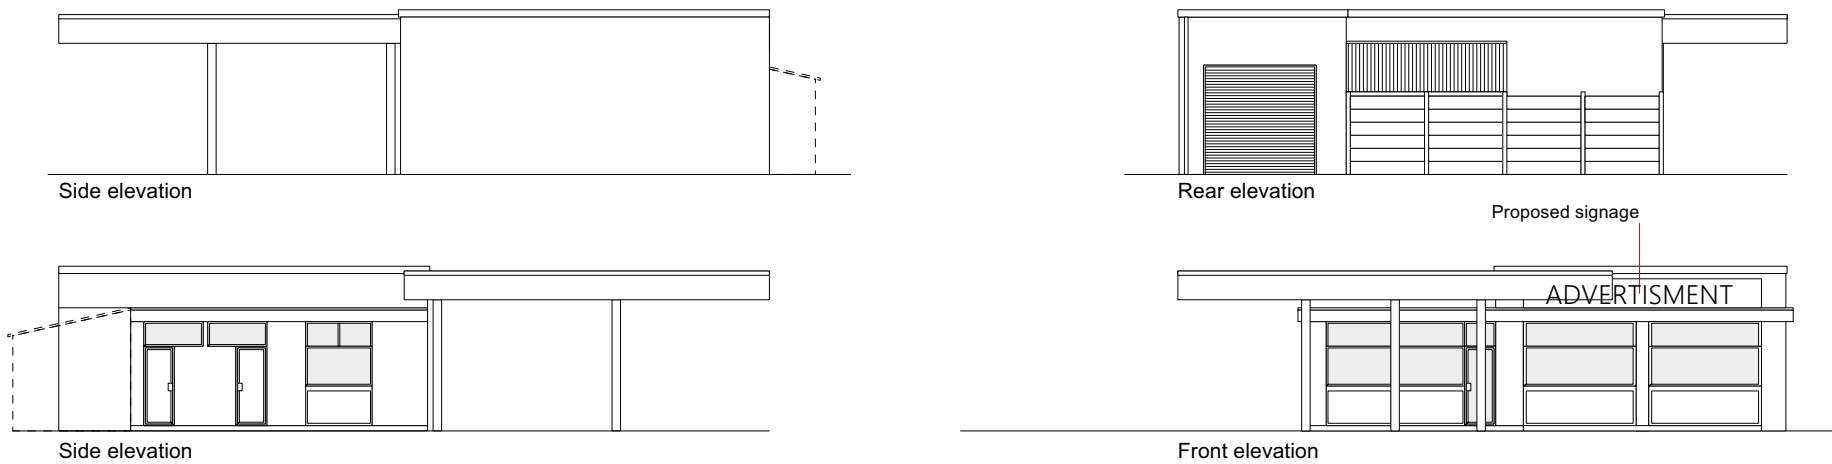

Proposed plan @ 1:200

Changes to allow change of use:

- Change layout of doors and windows inside exsiting frame all will be the same size.
- Add markings for the parkign spaces
- Remove internal walls
- Add electric charging spaces
- Add sigange (covered in detail in seperate advertisement consent application
- 8 spaces and 2 electric charging spaces

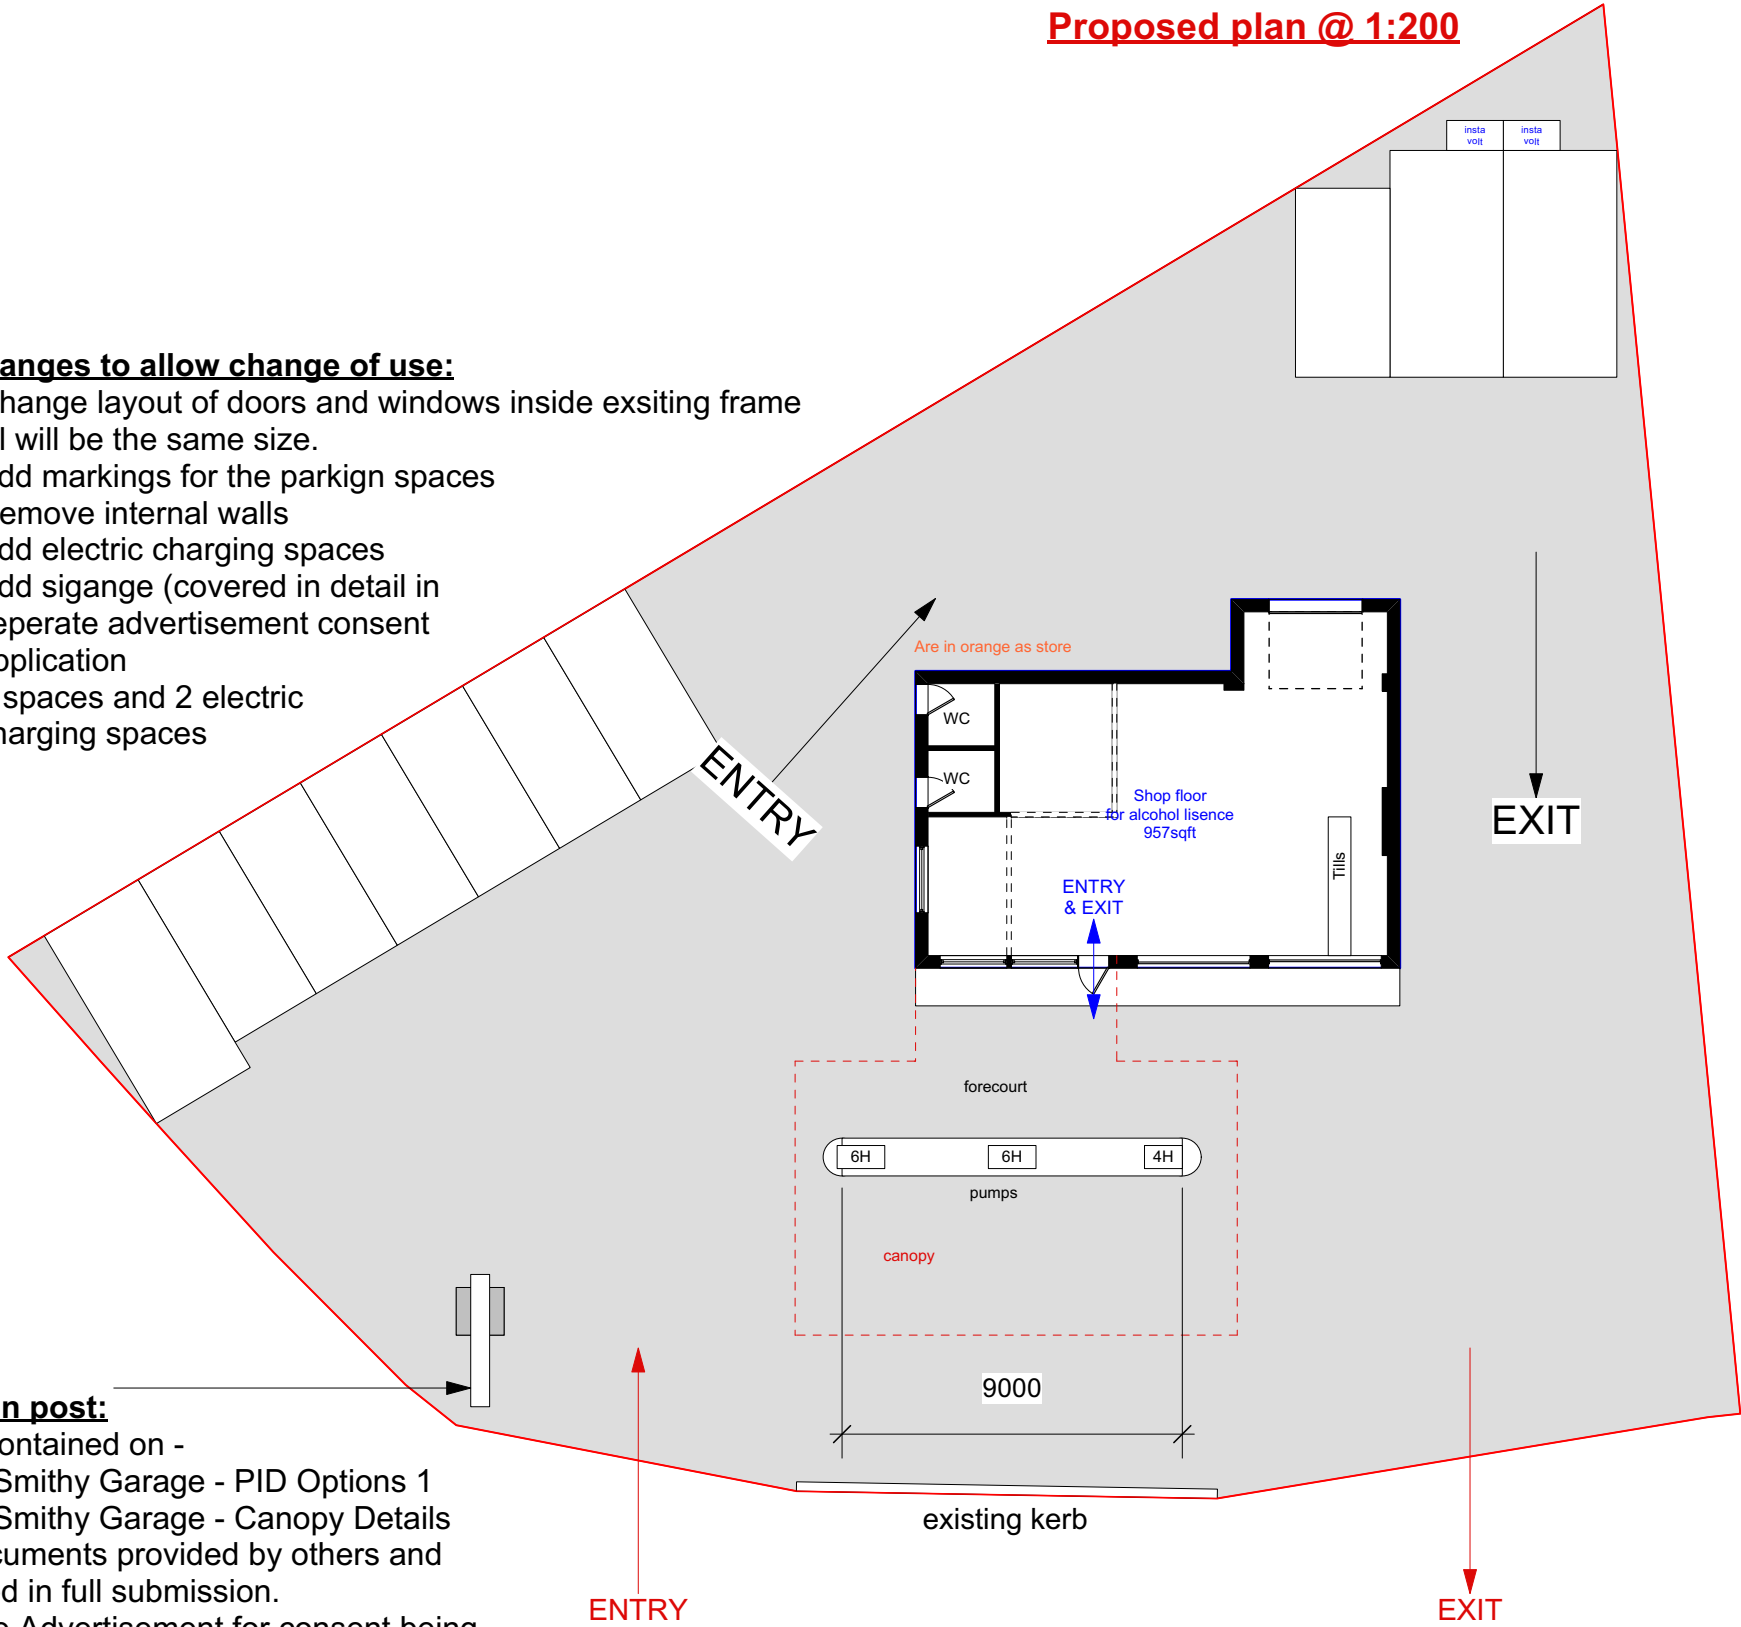

New sign post:

details contained on -
- Cefyn Smithy Garage - PID Options 1
- Cefyn Smithy Garage - Canopy Details
both documents provided by others and contained in full submission.
Seperate Advertisement for consent being submitted by others.
Therefore, all signage on these drawings are indicative.



Skerryvore Designs Ltd
skerryvoredesigns.co.uk

Phone **01633 897922**
Mobile **07816 934352**
contact@skerryvoredesigns.co.uk

JOB

TITLE

Cefn Smithy Service Station
High Cross Road
NP10 9AD

DRAWING

TITLE

Proposed:
Plans &
Elevations

DRAWING No.

SD1008 P 03

SCALE

1:200 @ A3

DATE

April 2025