
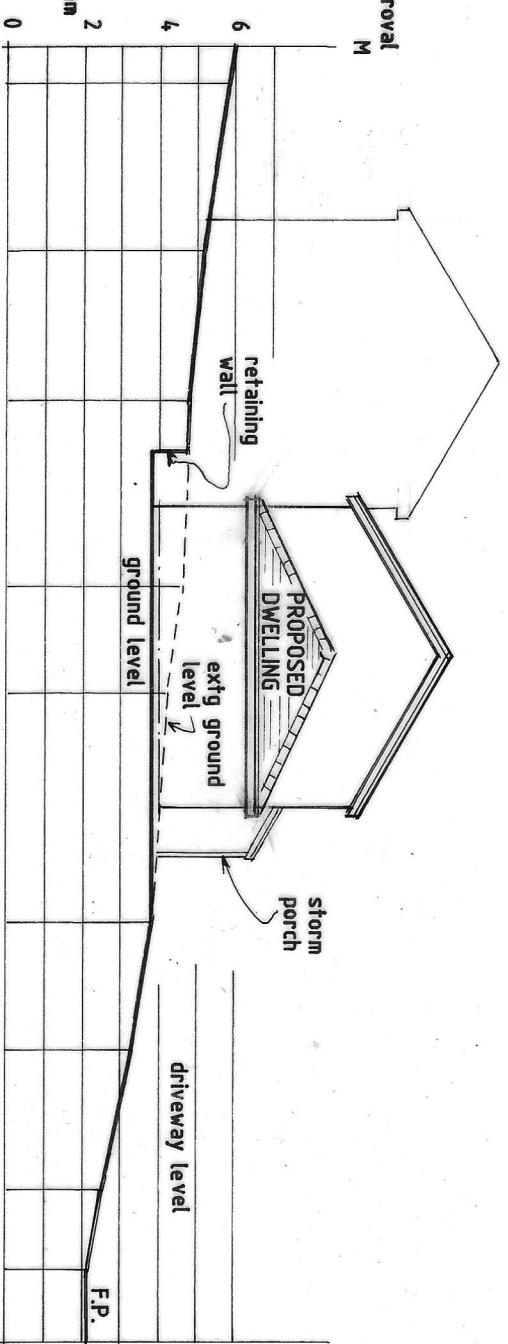
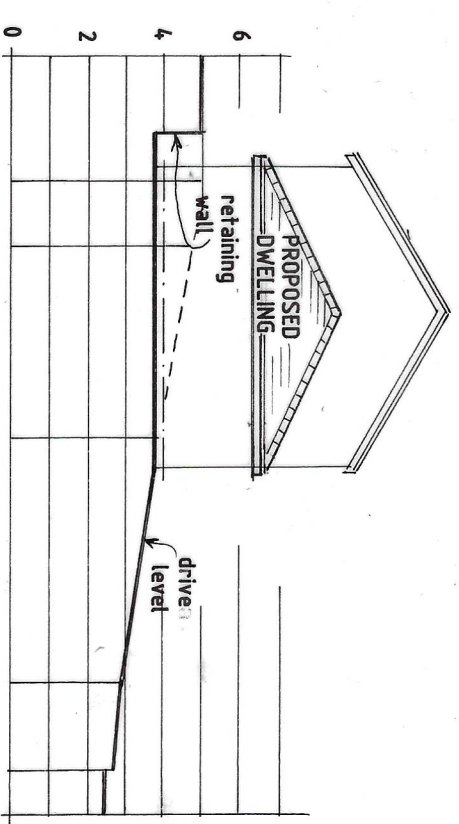


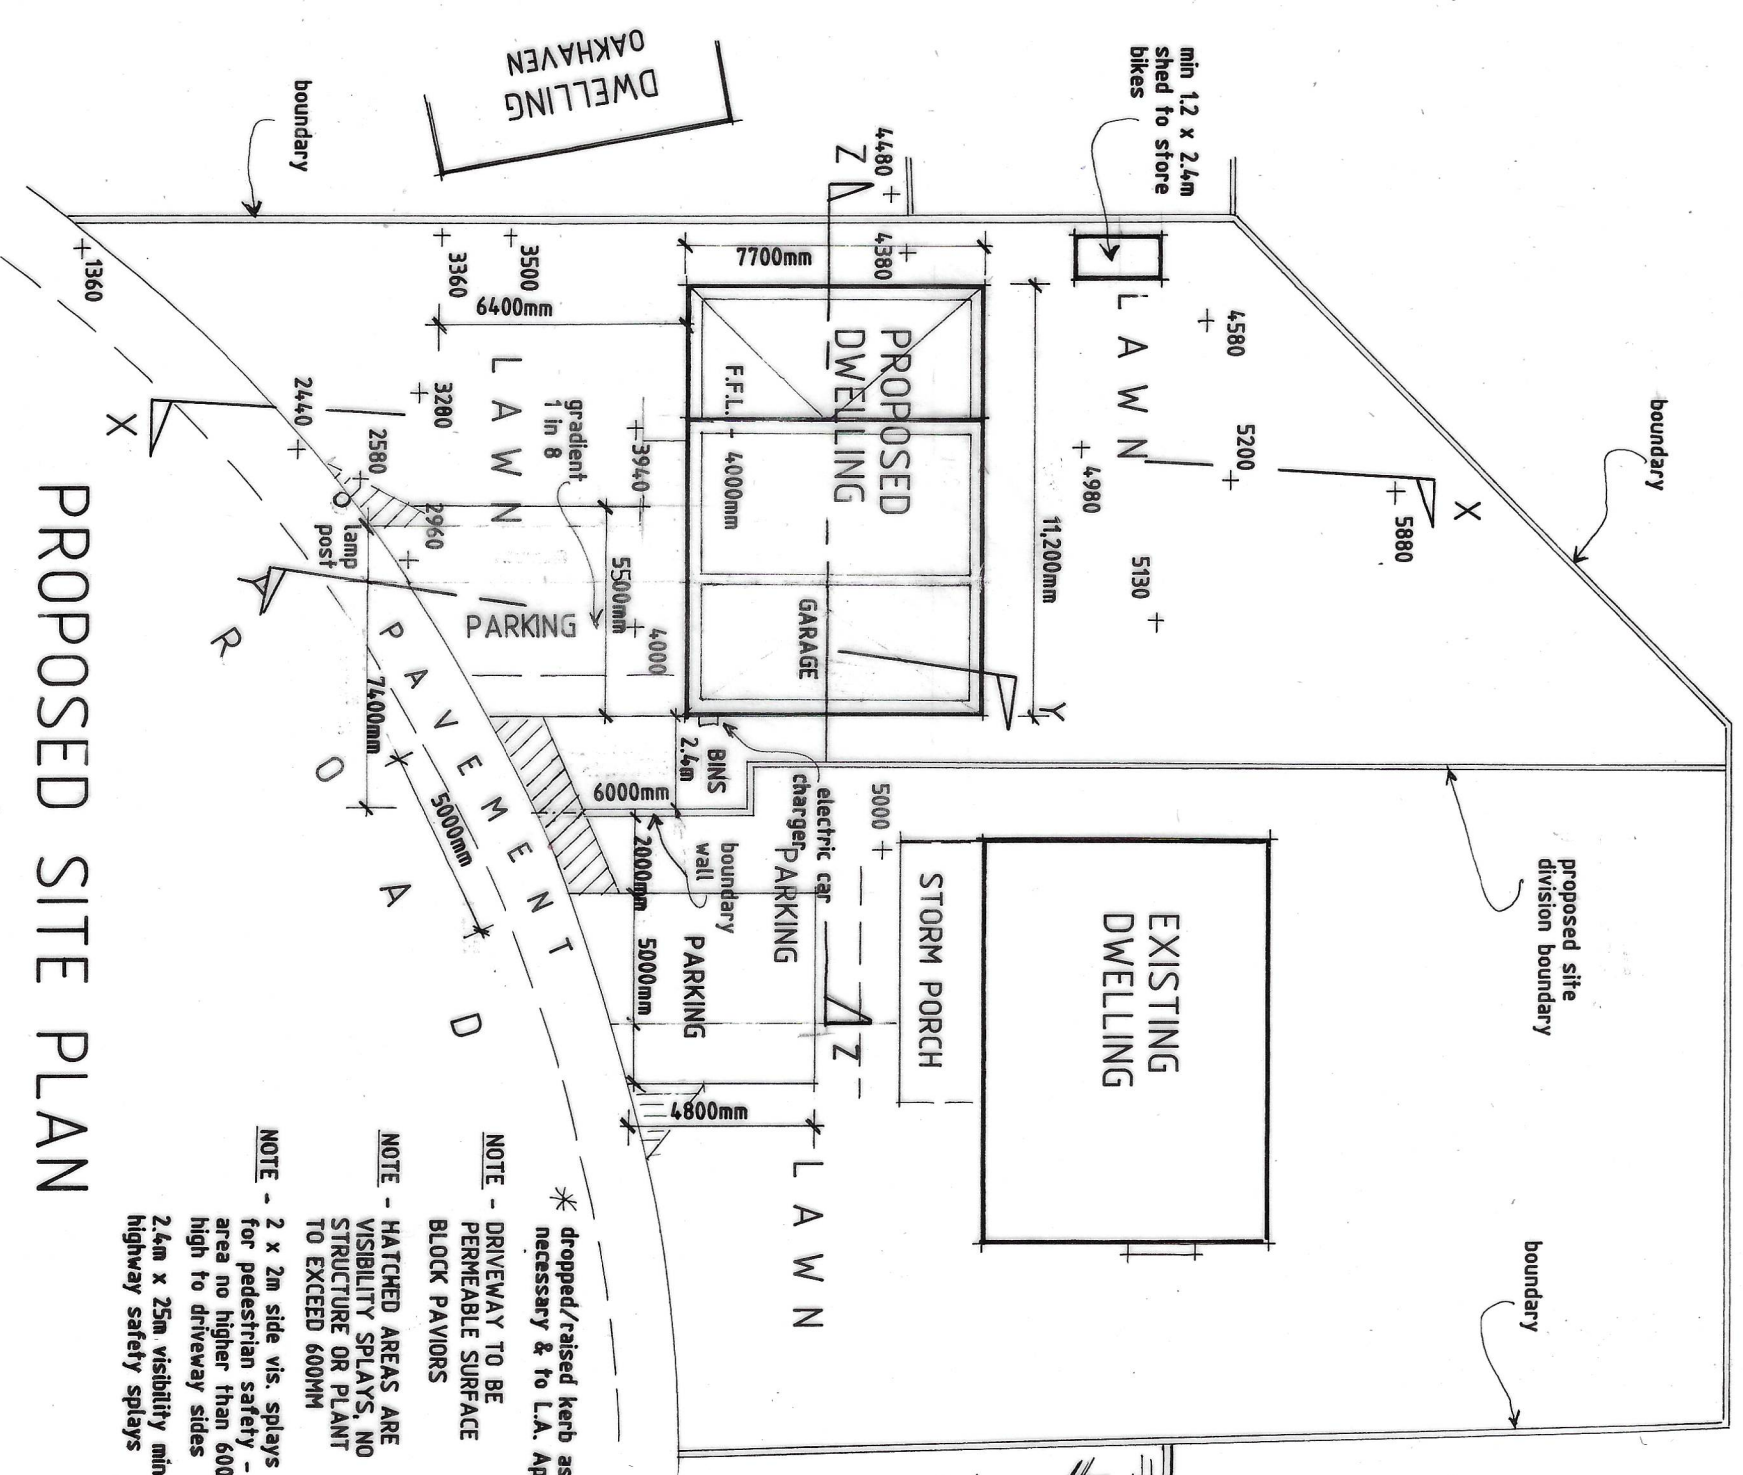

PROPOSED SITE PLAN

SECTION X-X

SECTION Z-Z

SECTION Y-Y

REVISION B - HOUSE LAYOUT REDESIGN

PROPOSED DWELLING ADJ. - 1, TRINITY VIEW, CAERLEON, NEWPORT, NP18 3SU.

JUNE 2025. SCALE-1:200 AT A3

PROPOSED SITE PLAN & SECTIONS. DRWG. REF. 102B B