

Overview map of worksite

Warning: PDF designed for A3 colour print only with no page scaling

Date Requested: 09/06/2026

Job Reference: 41805034

Site Location: 337061 187112

Requested by:
Mr Geraint Roberts

Your Scheme/Reference:
26/0400

IMPORTANT NOTICES

- This information is given as a guide only and its accuracy cannot be guaranteed
- The plan only shows pipes owned by Indigo Pipelines Limited
- Service pipes etc. may not be shown but their presence should be anticipated
- You must use safe digging practices in accordance with HS(G)47 to establish the actual position of mains, services and other apparatus before any mechanical excavation is used
- It is your responsibility to ensure this information is provided to all persons working near our plant
- If in doubt call the team on 0118 436 2510

Please note: If you have overlaps or misalignments between base maps that make it difficult to understand please contact plant@indigonetworks.co.uk or call 0118 436 2510

Dig Sites

Area: 

Line: 

 LP Main

 LP Service

 MP Main

 MP Service

 IP Main

 Valve Closed

 Valve Open

 CSEP

 Pressure Reduction Station

 End Closure

 Reducer

 Ducting

 Gas Supply Point






Indigo Pipelines Ltd.

Registered Office:
200 Brook Drive,
Green Park,
Reading,
RG2 6UB.

Scale: 1:1025 (When plotted at A3)

Crown Copyright © - Reproduced by permission of Ordnance Survey on behalf of HMSO. and database right 2026. All rights reserved.

CROWN COPYRIGHT © All Rights Reserved. OS Open ZoomStack. Plans generated by DigSAFE Pro™ software provided by LinesearchbeforeUdig.

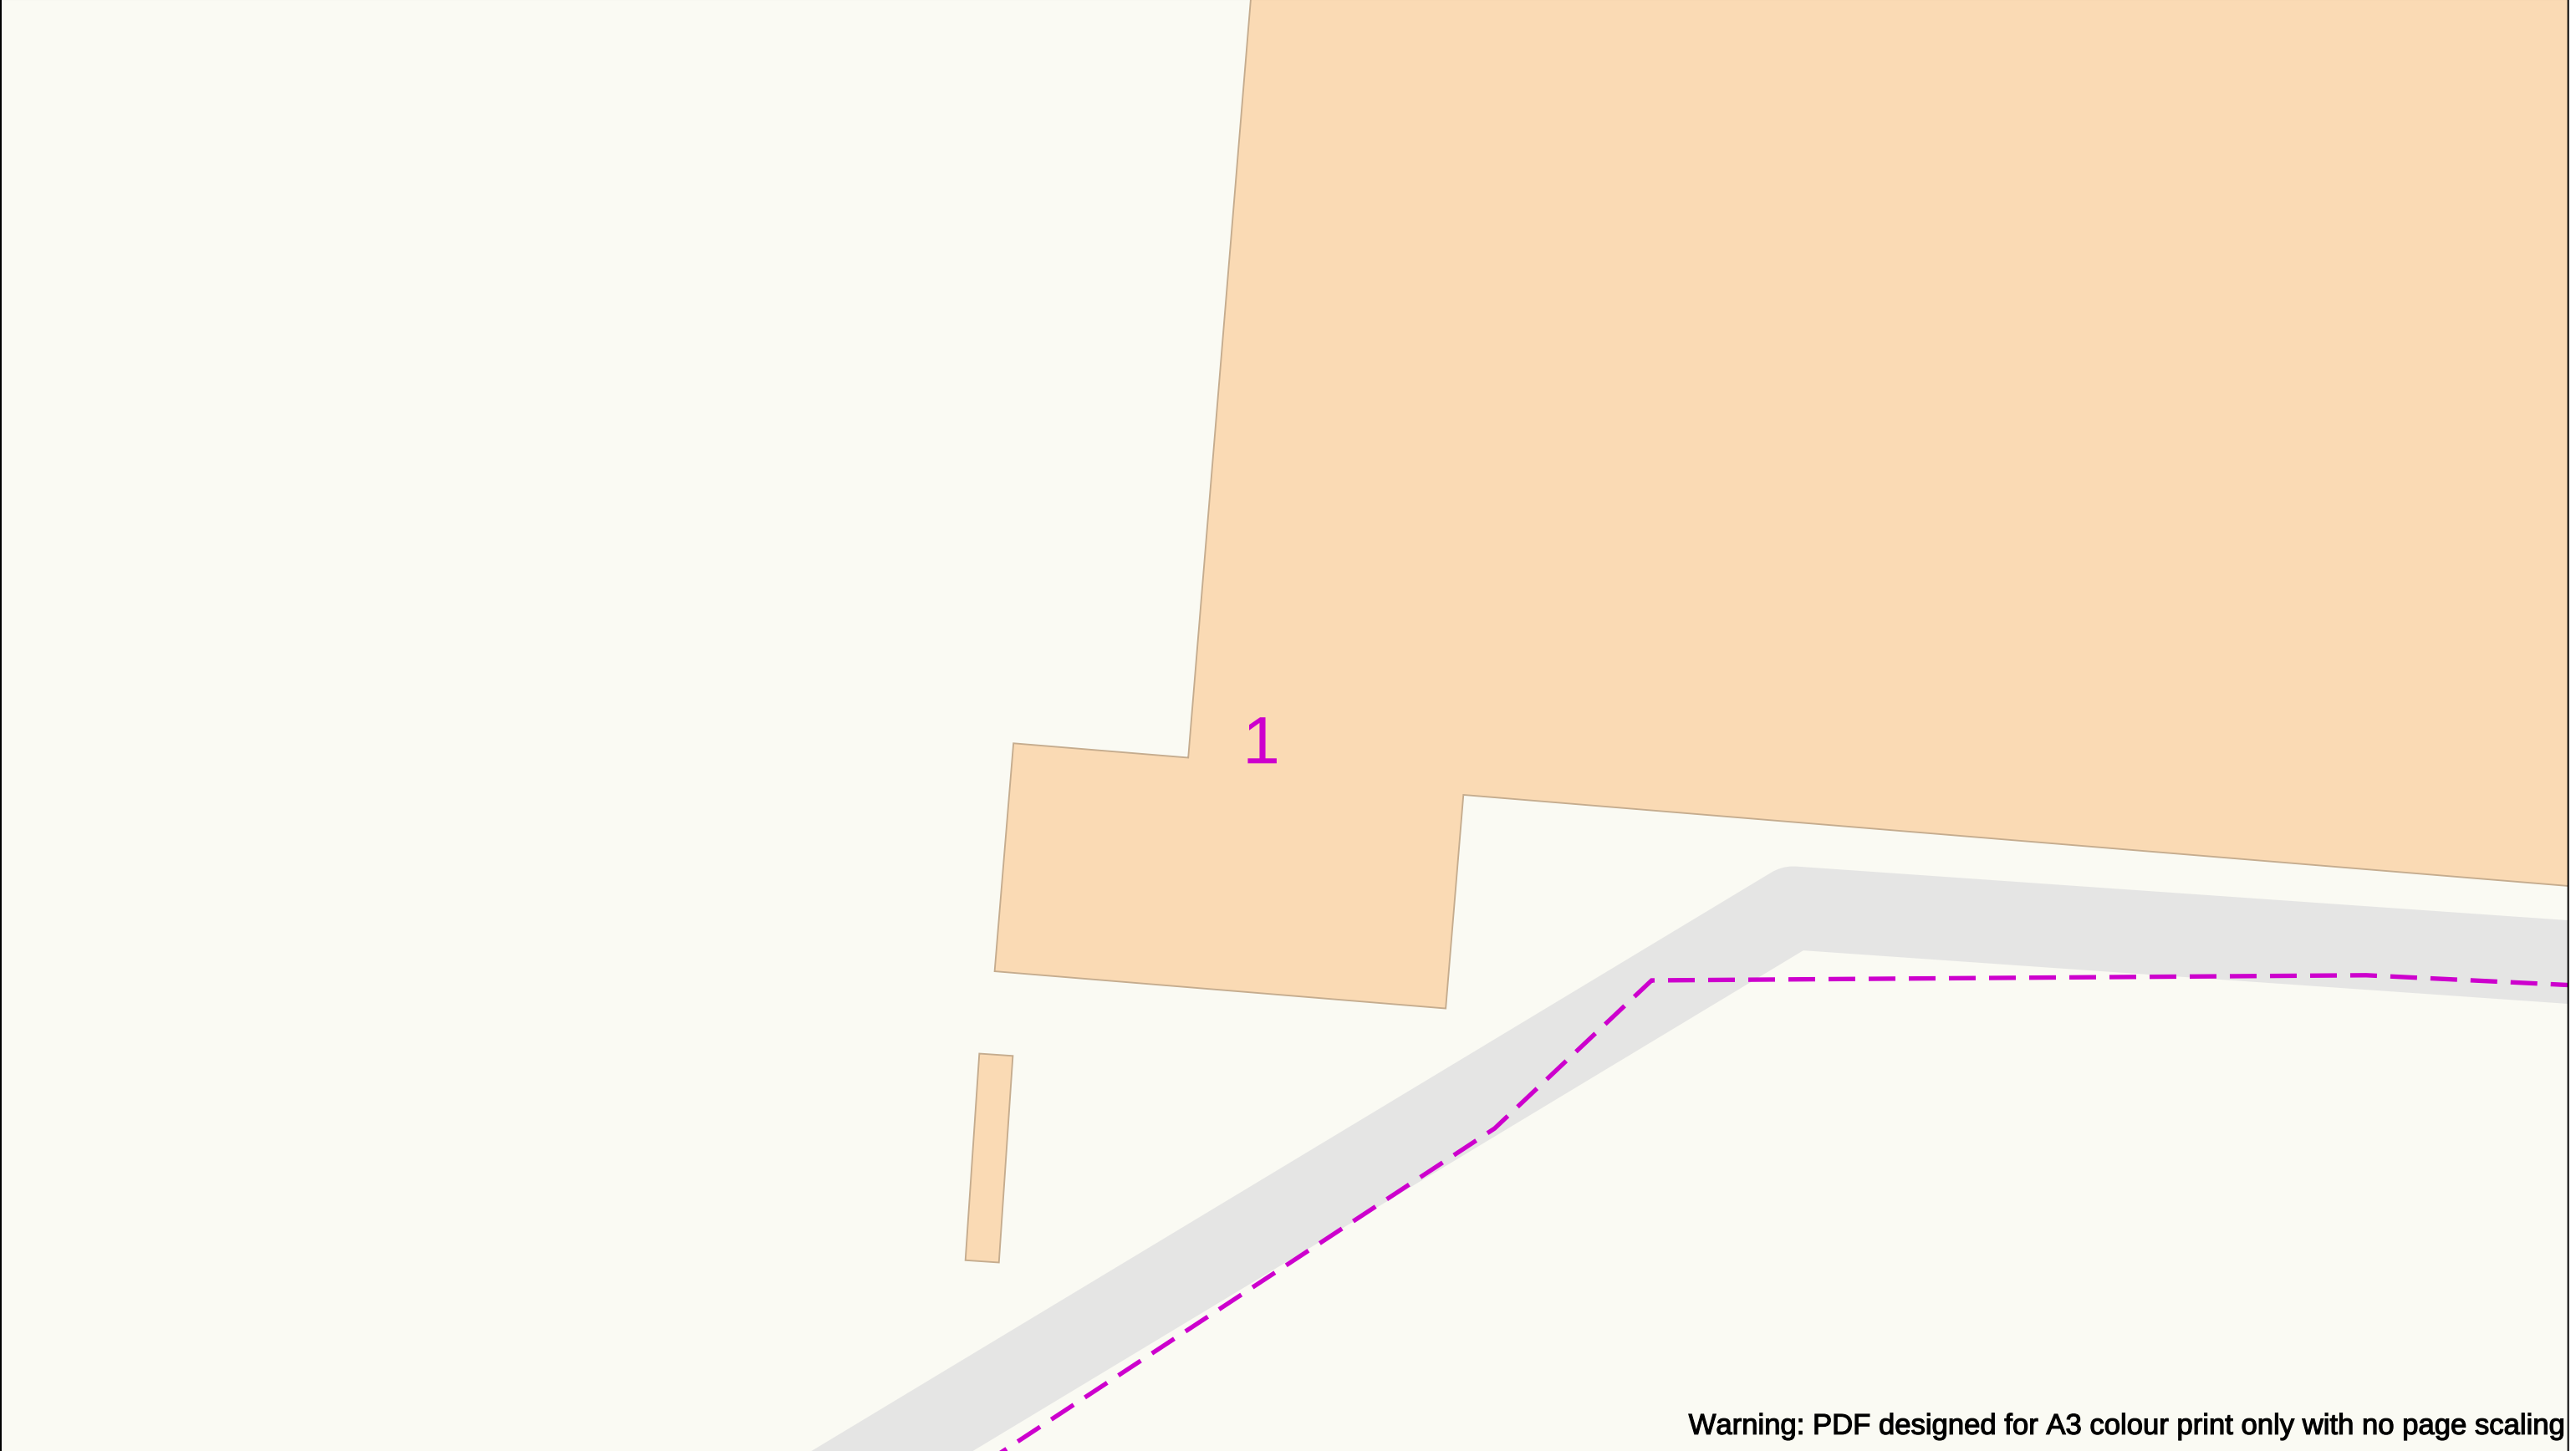

Warning: PDF designed for A3 colour print only with no page scaling

0

50m

Dig Sites

Area:

Line:

Date Requested: 09/06/2026

Job Reference: 41805034

Site Location: 337061 187112

Requested by:
Mr Geraint Roberts

Your Scheme/Reference: 26/0400

IMPORTANT NOTICES

- This information is given as a guide only and its accuracy cannot be guaranteed
- The plan only shows pipes owned by Indigo Pipelines Limited
- Service pipes etc. may not be shown but their presence should be anticipated
- You must use safe digging practices in accordance with HS(G)47 to establish the actual position of mains, services and other apparatus before any mechanical excavation is used
- It is your responsibility to ensure this information is provided to all persons working near our plant
- If in doubt call the team on 0118 436 2510.

Please note: If you have overlaps or misalignments between base maps that make it difficult to understand please contact plant@indigonetworks.co.uk or call 0118 436 2510

LP Main

LP Service

MP Main

MP Service

IP Main

Valve Closed

Valve Open

CSEP

Pressure Reduction Station

End Closure

Reducer

Ducting

Gas Supply Point

Indigo Pipelines Ltd.

Registered Office:

200 Brook Drive,

Green Park,

Reading,

RG2 6UB.

Crown Copyright © - Reproduced by permission of Ordnance Survey on behalf of HMSO. and database right 2026. All rights reserved.

CROWN COPYRIGHT © All Rights Reserved. OS Open ZoomStack. Plans generated by DigSAFE Pro™ software provided by LinesearchbeforeUdig.



Warning: PDF designed for A3 colour print only with no page scaling

050m

Dig Sites

Area:

Line:

Date Requested: 09/06/2026

Job Reference: 41805034

Site Location: 337061 187112

Requested by:
Mr Geraint Roberts

Your Scheme/Reference: 26/0400

IMPORTANT NOTICES

- This information is given as a guide only and its accuracy cannot be guaranteed
- The plan only shows pipes owned by Indigo Pipelines Limited
- Service pipes etc. may not be shown but their presence should be anticipated
- You must use safe digging practices in accordance with HS(G)47 to establish the actual position of mains, services and other apparatus before any mechanical excavation is used
- It is your responsibility to ensure this information is provided to all persons working near our plant
- If in doubt call the team on 0118 436 2510.

Please note: If you have overlaps or misalignments between base maps that make it difficult to understand please contact plant@indigonetworks.co.uk or call 0118 436 2510

LP Main

LP Service

MP Main

MP Service

IP Main

Valve Closed

Valve Open

CSEP

Pressure Reduction Station

1

End Closure

Reducer

Ducting

Gas Supply Point

N

E


S

W

Indigo Pipelines Ltd.

Registered Office:
200 Brook Drive,
Green Park,
Reading,
RG2 6UB.

Crown Copyright © - Reproduced by permission of Ordnance Survey on behalf of HMSO. and database right 2026. All rights reserved.
CROWN COPYRIGHT © All Rights Reserved. OS Open ZoomStack. Plans generated by DigSAFE Pro™ software provided by LinesearchbeforeUdig.

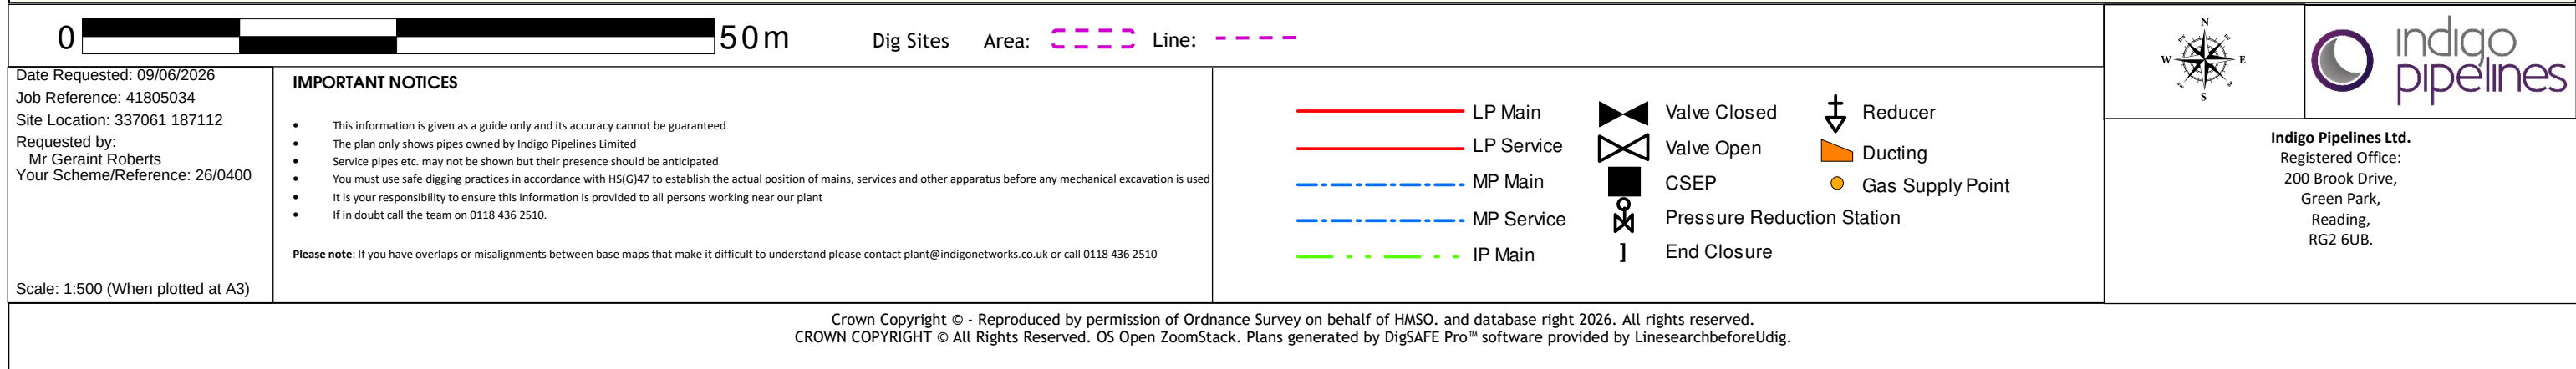



Warning: PDF designed for A3 colour print only with no page scaling

050m

Dig Sites

Area:

Line:

Date Requested: 09/06/2026

Job Reference: 41805034

Site Location: 337061 187112

Requested by:
Mr Geraint Roberts

Your Scheme/Reference: 26/0400

IMPORTANT NOTICES

- This information is given as a guide only and its accuracy cannot be guaranteed
- The plan only shows pipes owned by Indigo Pipelines Limited
- Service pipes etc. may not be shown but their presence should be anticipated
- You must use safe digging practices in accordance with HS(G)47 to establish the actual position of mains, services and other apparatus before any mechanical excavation is used
- It is your responsibility to ensure this information is provided to all persons working near our plant
- If in doubt call the team on 0118 436 2510.

Please note: If you have overlaps or misalignments between base maps that make it difficult to understand please contact plant@indigonetworks.co.uk or call 0118 436 2510

LP Main

LP Service

MP Main

MP Service

IP Main

Valve Closed

Valve Open

CSEP

Pressure Reduction Station

1

End Closure

Reducer

Ducting

Gas Supply Point

N

E

S

W

indigo pipelines

Indigo Pipelines Ltd.

Registered Office:
200 Brook Drive,
Green Park,
Reading,
RG2 6UB.

Crown Copyright © - Reproduced by permission of Ordnance Survey on behalf of HMSO. and database right 2026. All rights reserved.
CROWN COPYRIGHT © All Rights Reserved. OS Open ZoomStack. Plans generated by DigSAFE Pro™ software provided by LinesearchbeforeUdig.