




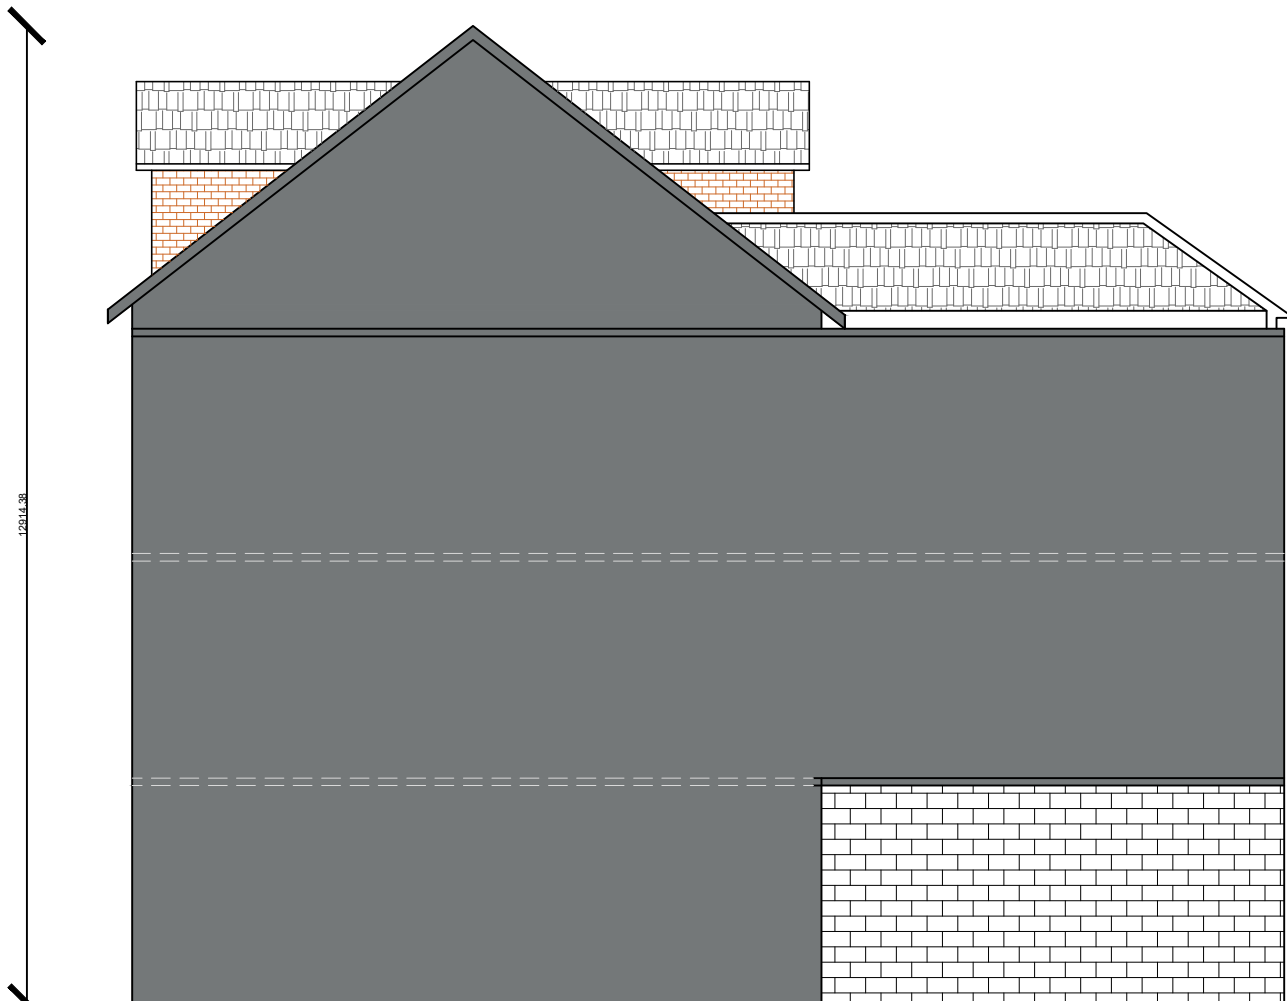

3 PROPOSED RIGHT ELEVATION
A104.1 SCALE: 1:100

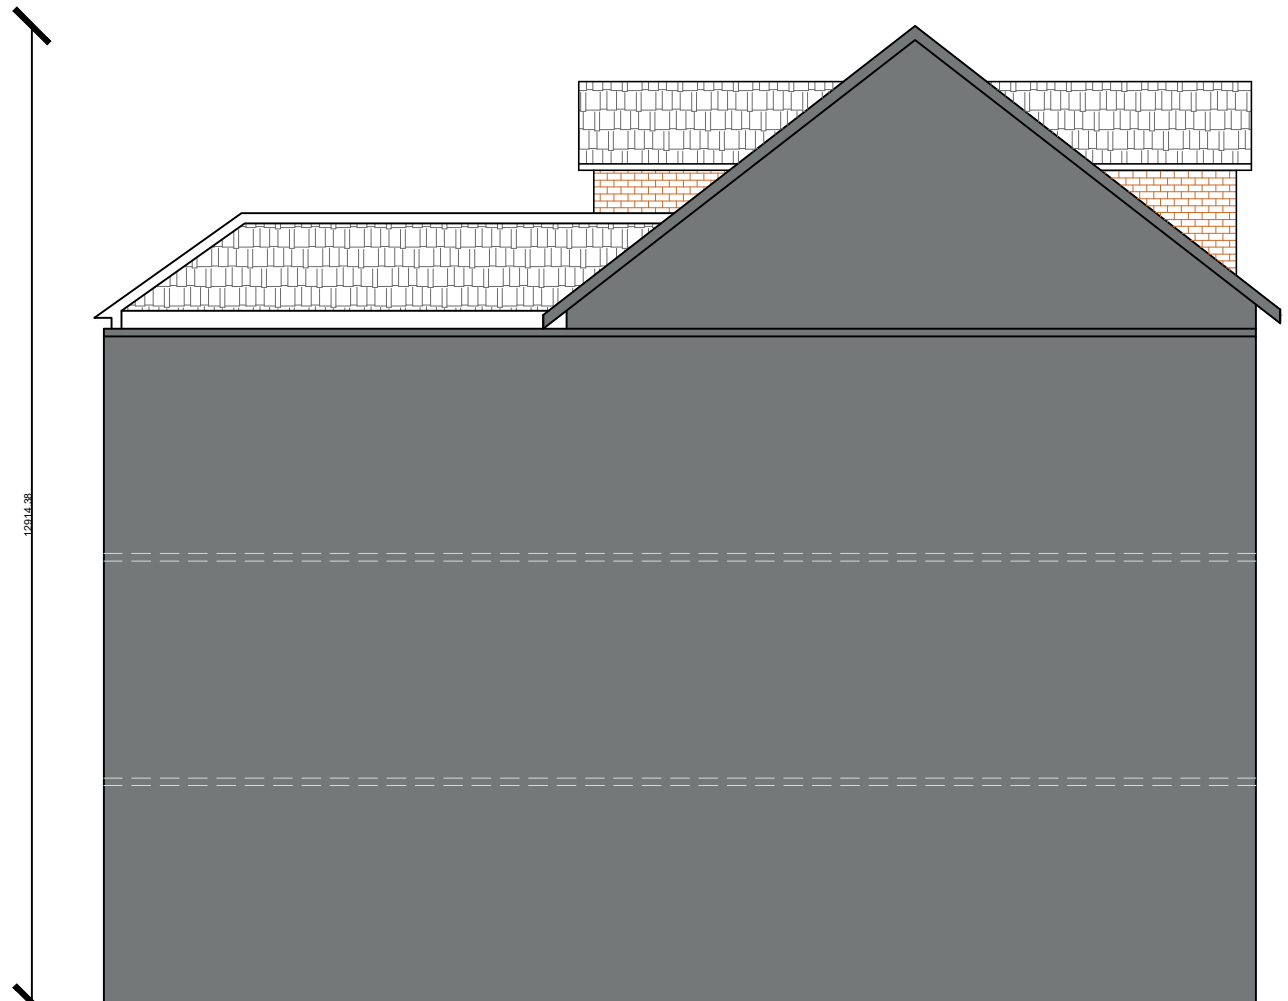

4 PROPOSED LEFT ELEVATION
A104.1 SCALE: 1:100

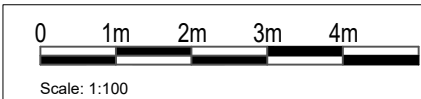

Owner

Mrs Shahnaz

Project Address

149 Commercial Road,
Newport,
NP20 2PJ

Project No. MRS. SHAHNAZ

Status PLANNING APPLICATION

Date JUNE 2026

Drawn KM

Checked RS

Scale @ A3

Sheet Title

PROPOSED ELEVATION

Sheet No

A104.1