


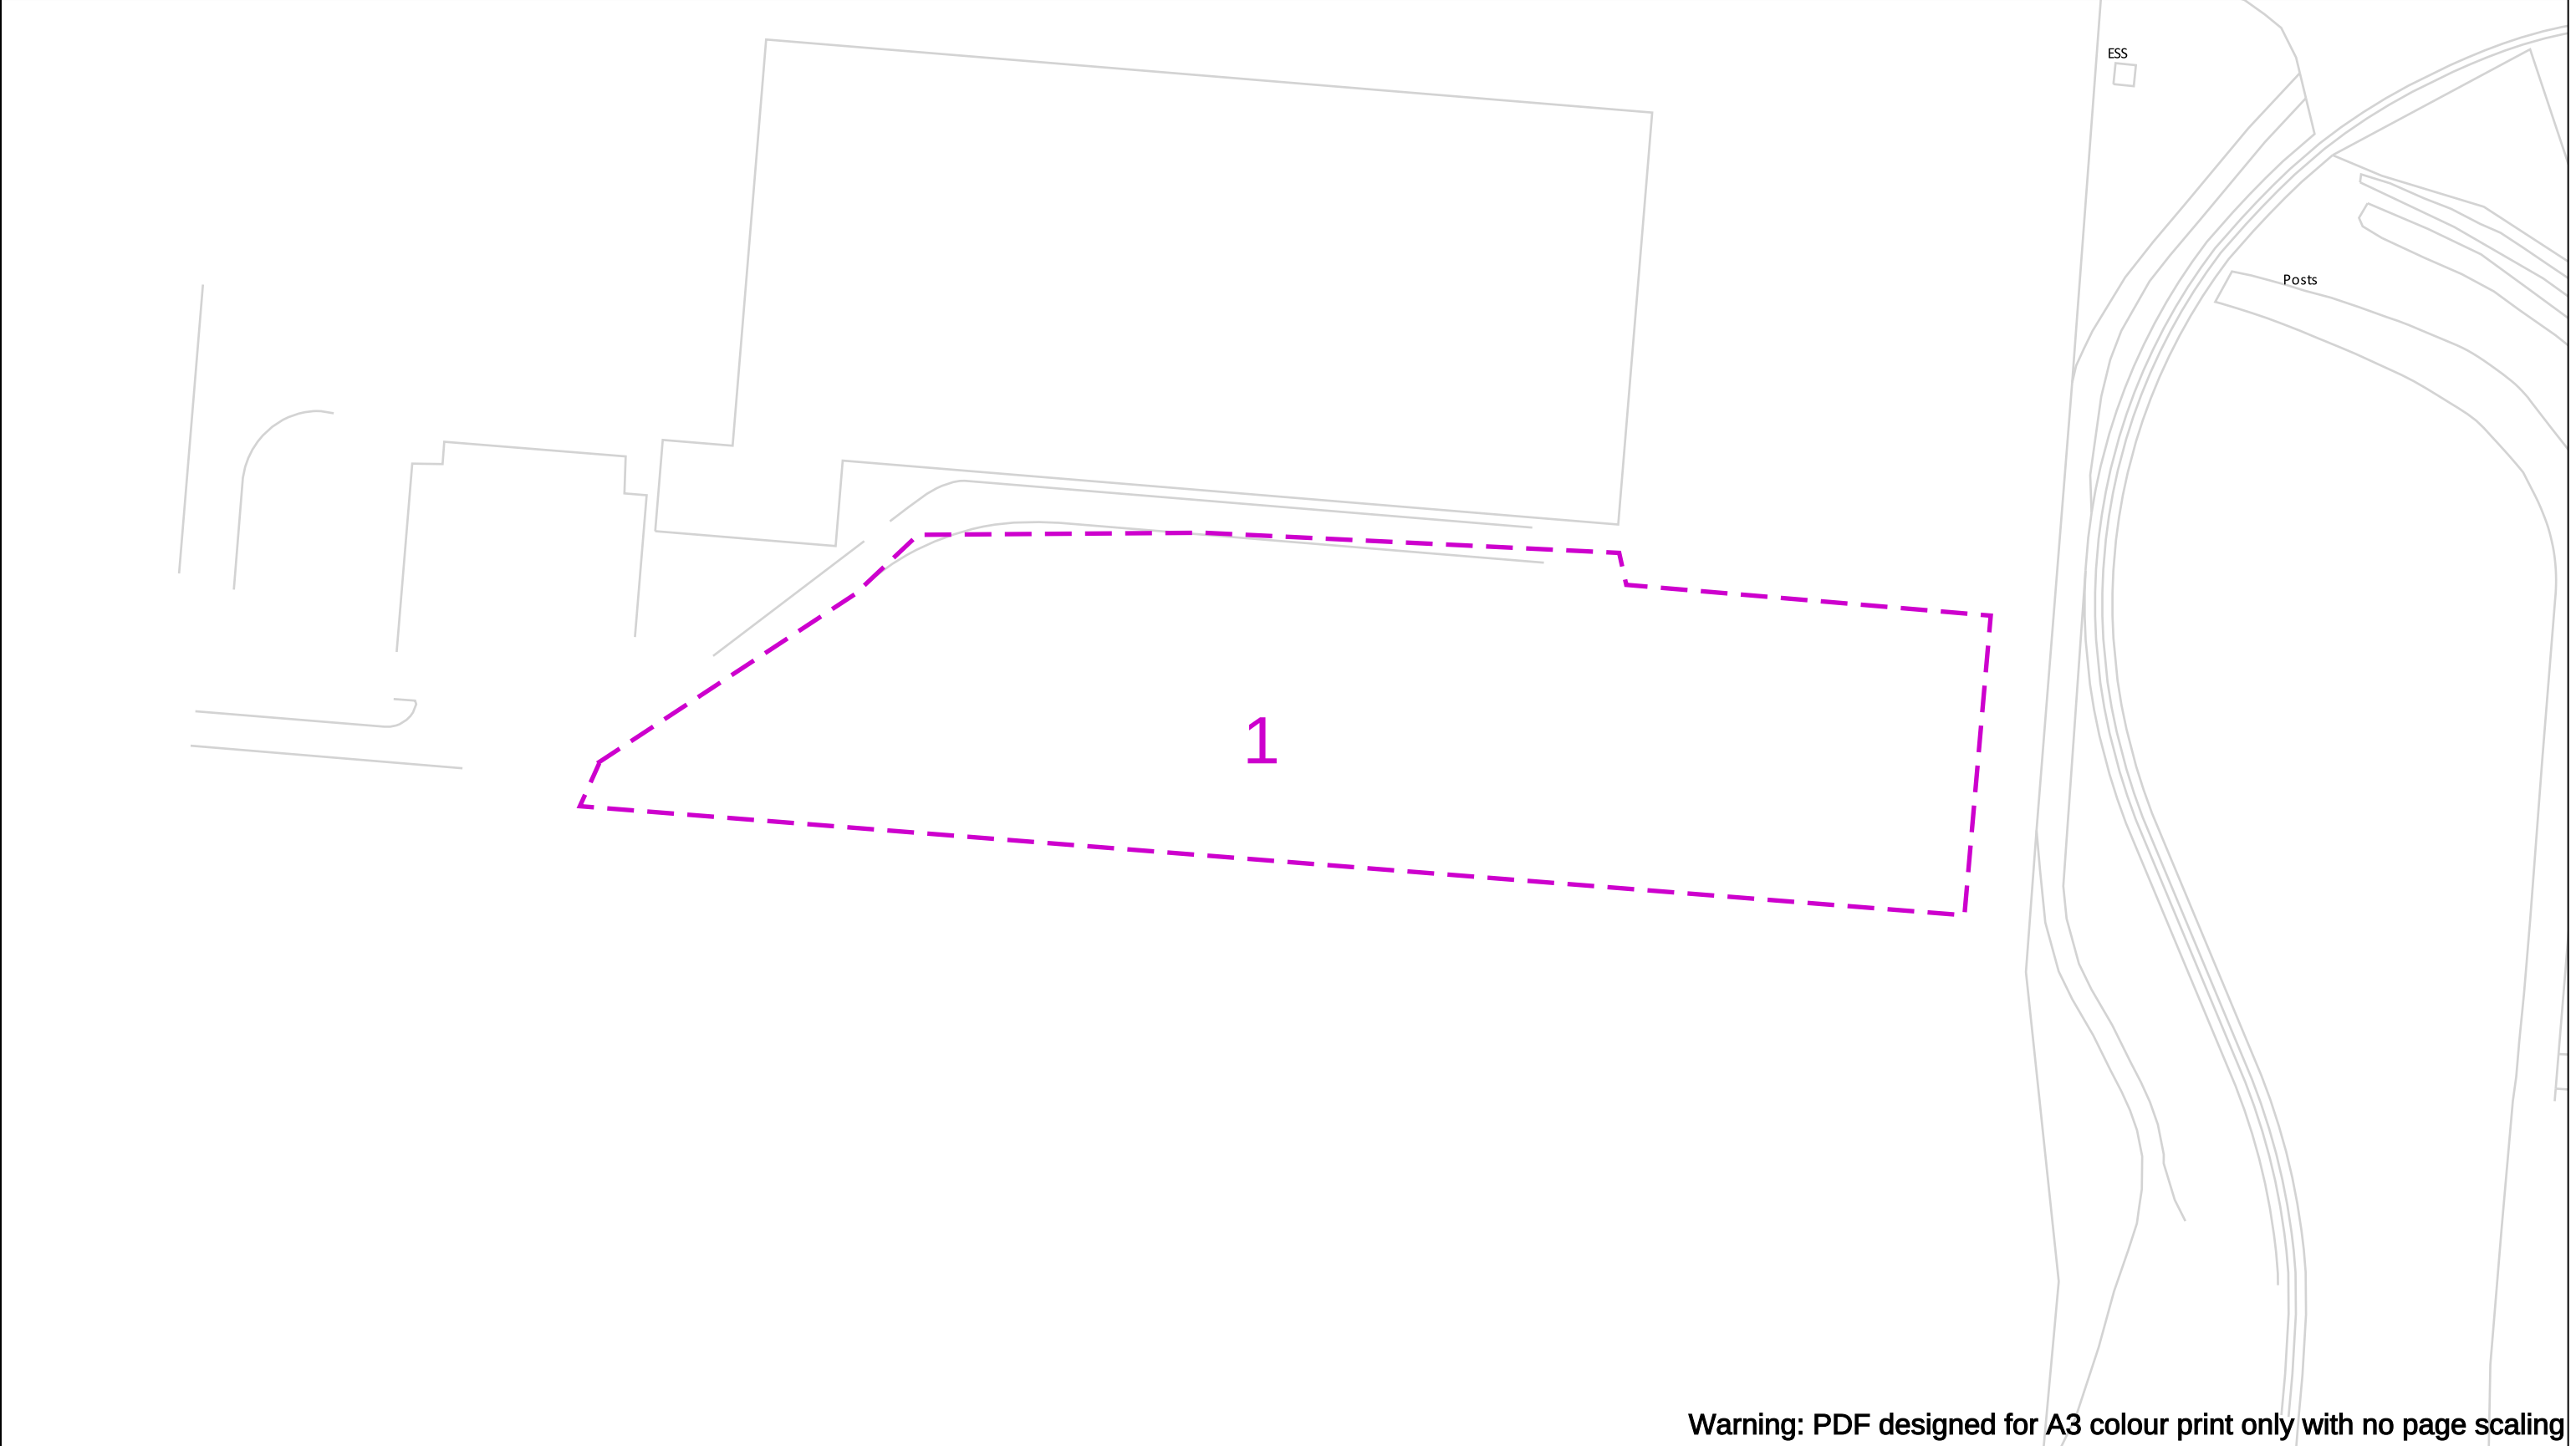

Warning: PDF designed for A3 colour print only with no page scaling

Contact Us Mapping Enquiries: 02920 278 912 General Enquiries: 0800 912 2999 Date Requested: 09/06/2026 Job Reference: 41805034 Site Location: 337061 187112 Requested by: Mr Geraint Roberts Your Scheme/Reference: 26/0400 Scale: 1:1250 (When plotted at A3)	IMPORTANT NOTICES - This information is given as a guide only and its accuracy cannot be guaranteed - The plan only shows those pipes owned by Wales & West Utilities (WWU) as its role as a licensed Gas Transporter - Service pipes, valves, syphons, stub connections etc. may not be shown but their presence should be anticipated - You must use safe digging practices in accordance with HS(G)47 to establish the actual position of mains, services and other apparatus before any mechanical excavation is used - It is your responsibility to ensure this information is provided to all persons working near our plant - If in doubt call the WWU dig team on 02920 278912	In case of an emergency call 0800 111 999 Dig Sites Area:  Line:   Low Pressure (LP) 21mbar – 75mbar  Medium Pressure (MP) 350mbar – 2bar  Intermediate Pressure (IP) 2bar – 7bar  High Pressure (HP) >7bar      Line/Fire Valve Governor Station Change of Diameter End Cap Depth of cover	  We need 10 days' notice  Smell gas? Call the Gas Emergency Service on 0800 111 999.  Call 029 2027 8912 before you start work.  Before you dig, make sure you know what's below.  Done your research? Now you can dig safely.
Crown Copyright © - Reproduced by permission of Ordnance Survey on behalf of HMSO. And database right 2026. All rights reserved. Ordnance Survey Licence number 0100044308.			