


South Elevation

East Elevation

West Elevation

North Elevation

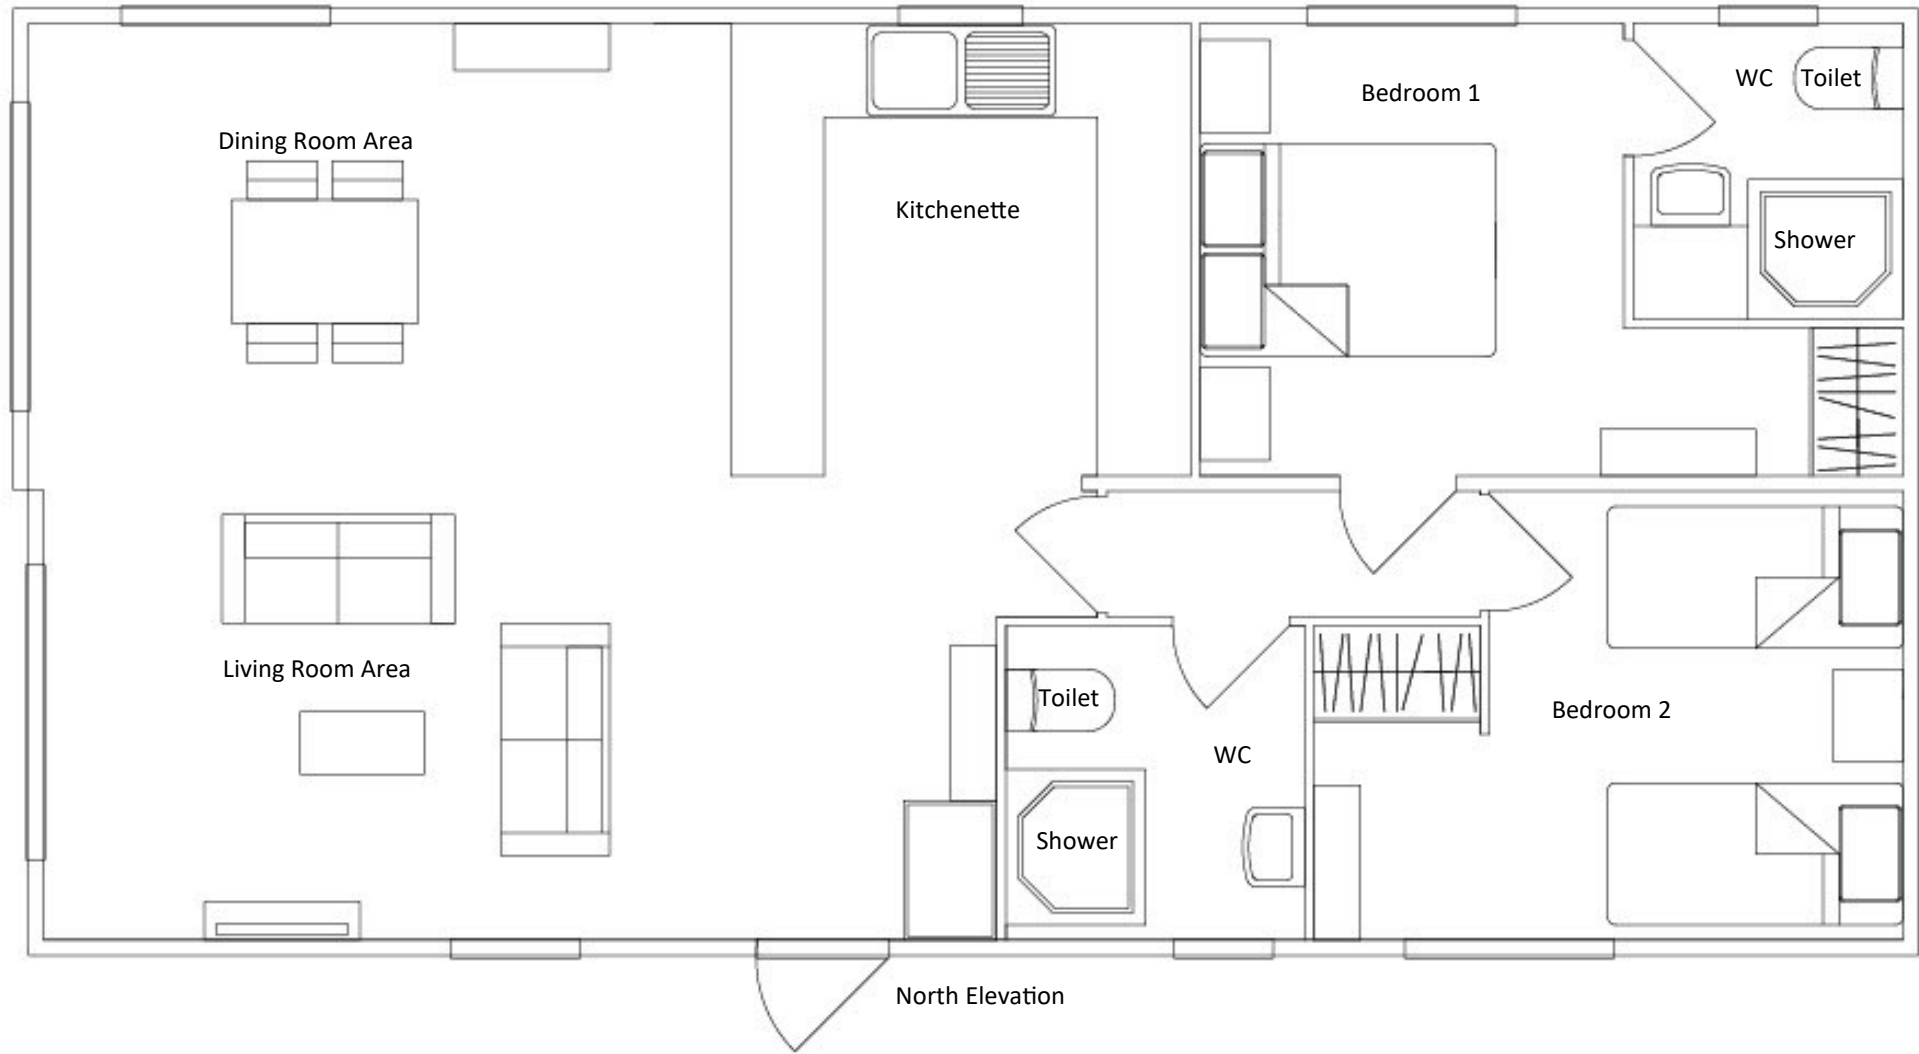

Drawing scale is 1:50 when printed A4.
DATE: 27/07/2025
Unit 40' x 20'