


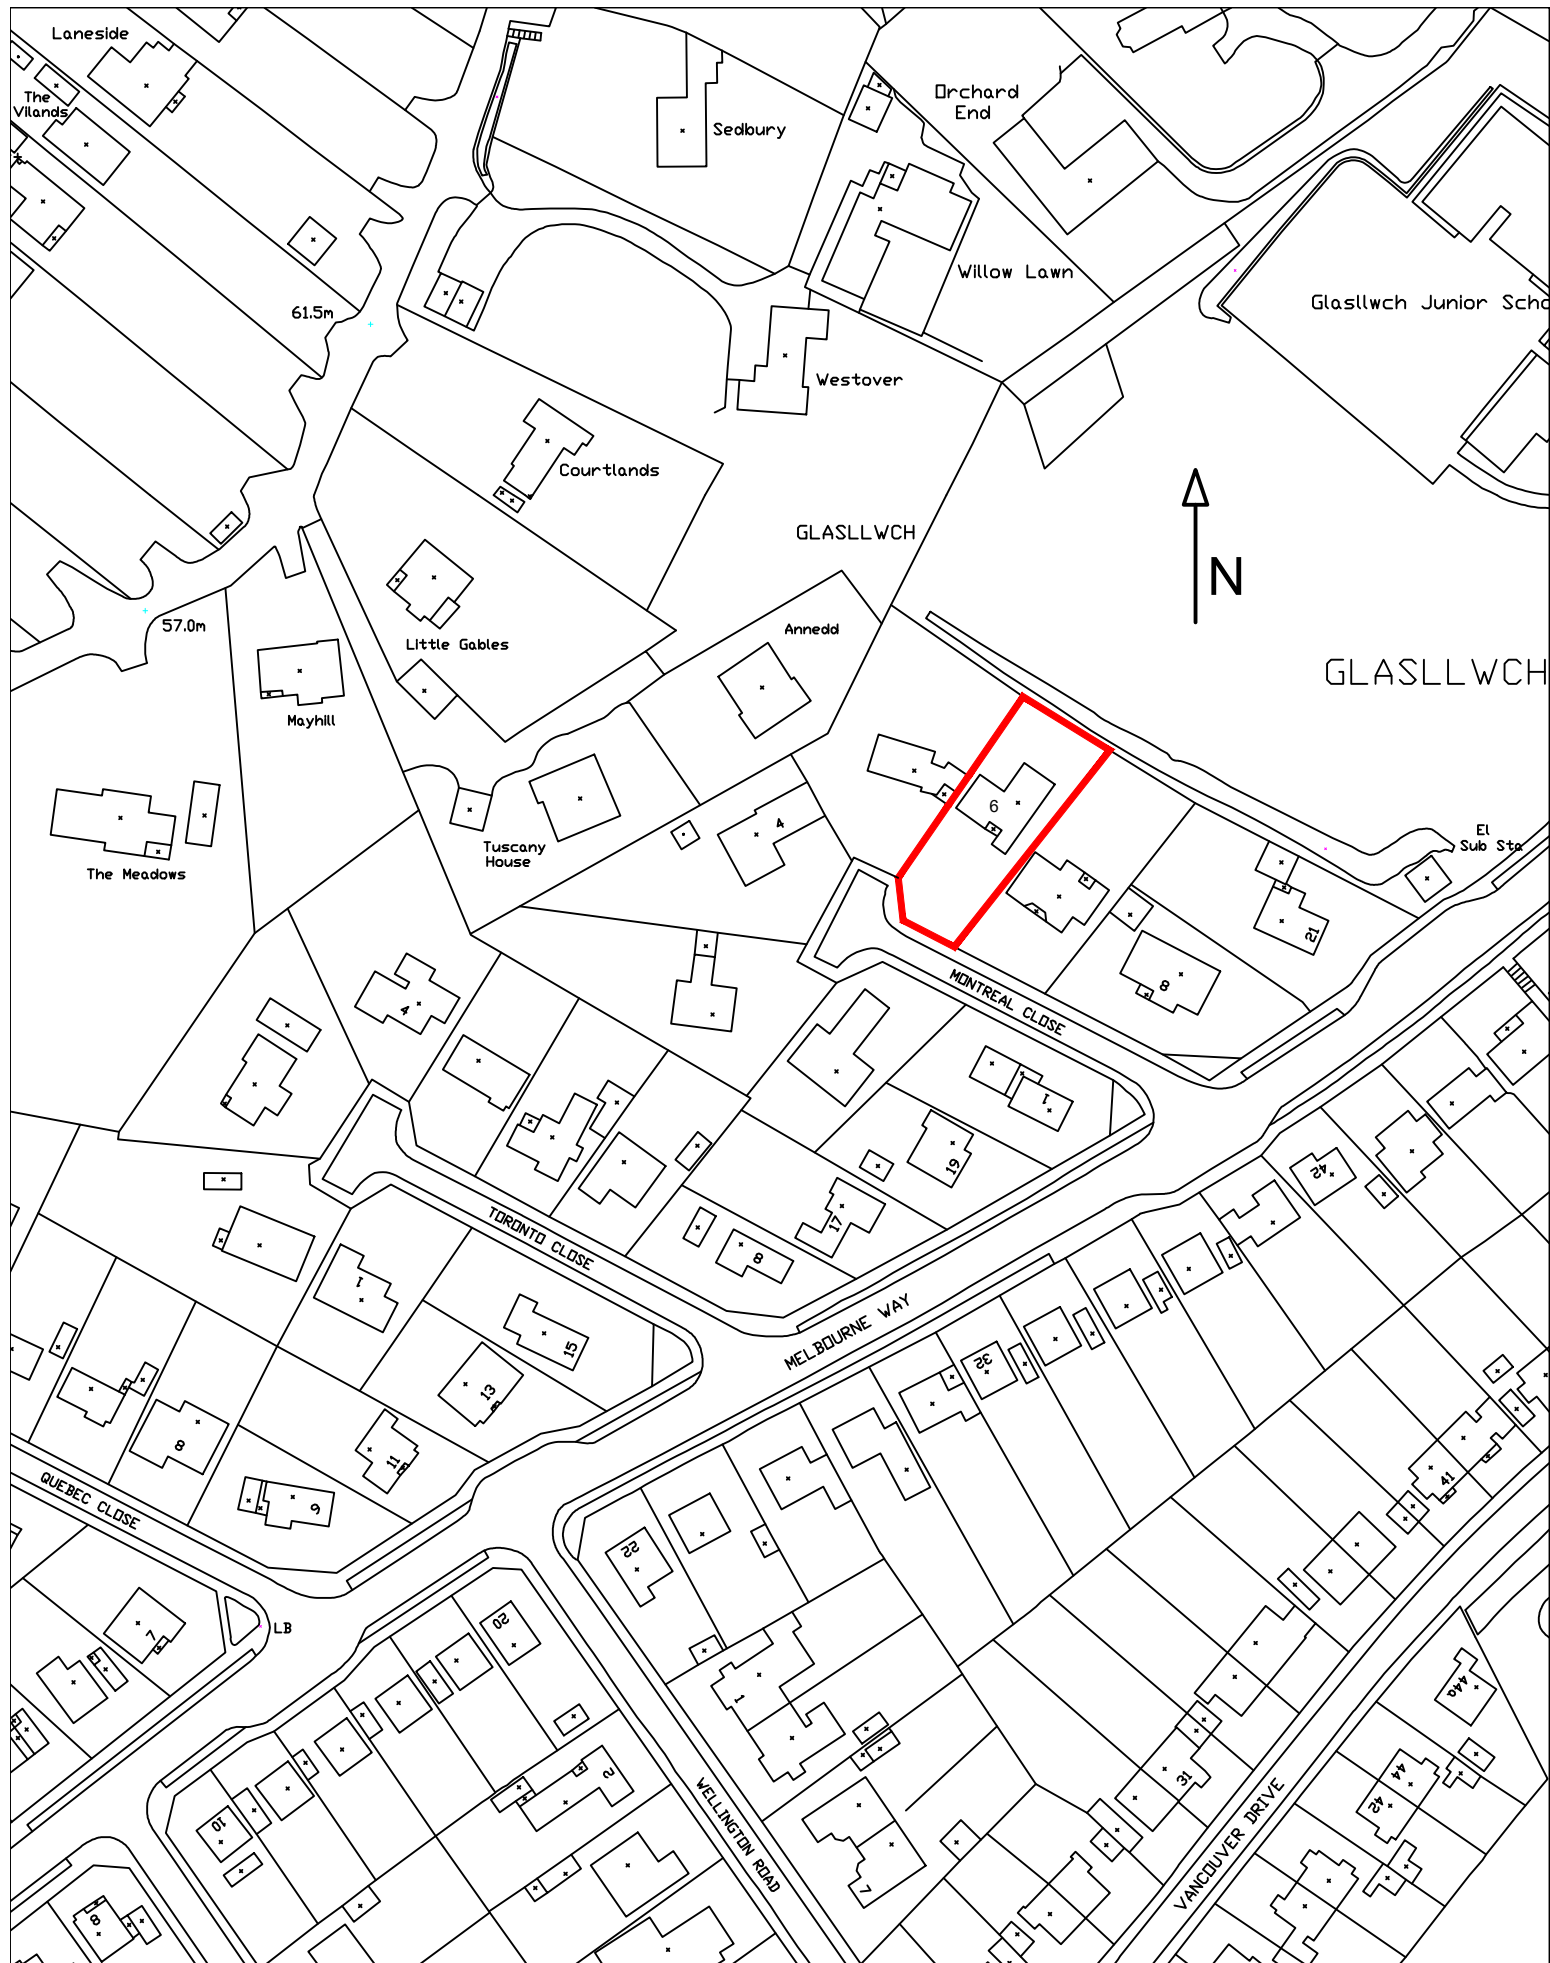

DRAWING REFERENCE
LOCATION PLAN

SITE ADDRESS
6 MONTREAL CLOSE, NEWPORT, NP20
3RD – MR & MRS HUBBARD

DRAWN BY
DATE
CH'D BY
DATE
STATUS

DJLH
APRIL 2025

SCALE
1:1250 (A4)

DRAWING No.
25-2310-DWG-01

PLANNING


Email dudley@keystone.co.uk

Keystone House
201 Risco Road
Newport
South Wales
NP20 5AR
T 01633 378058
M 07947836245
www.keystone.co.uk