



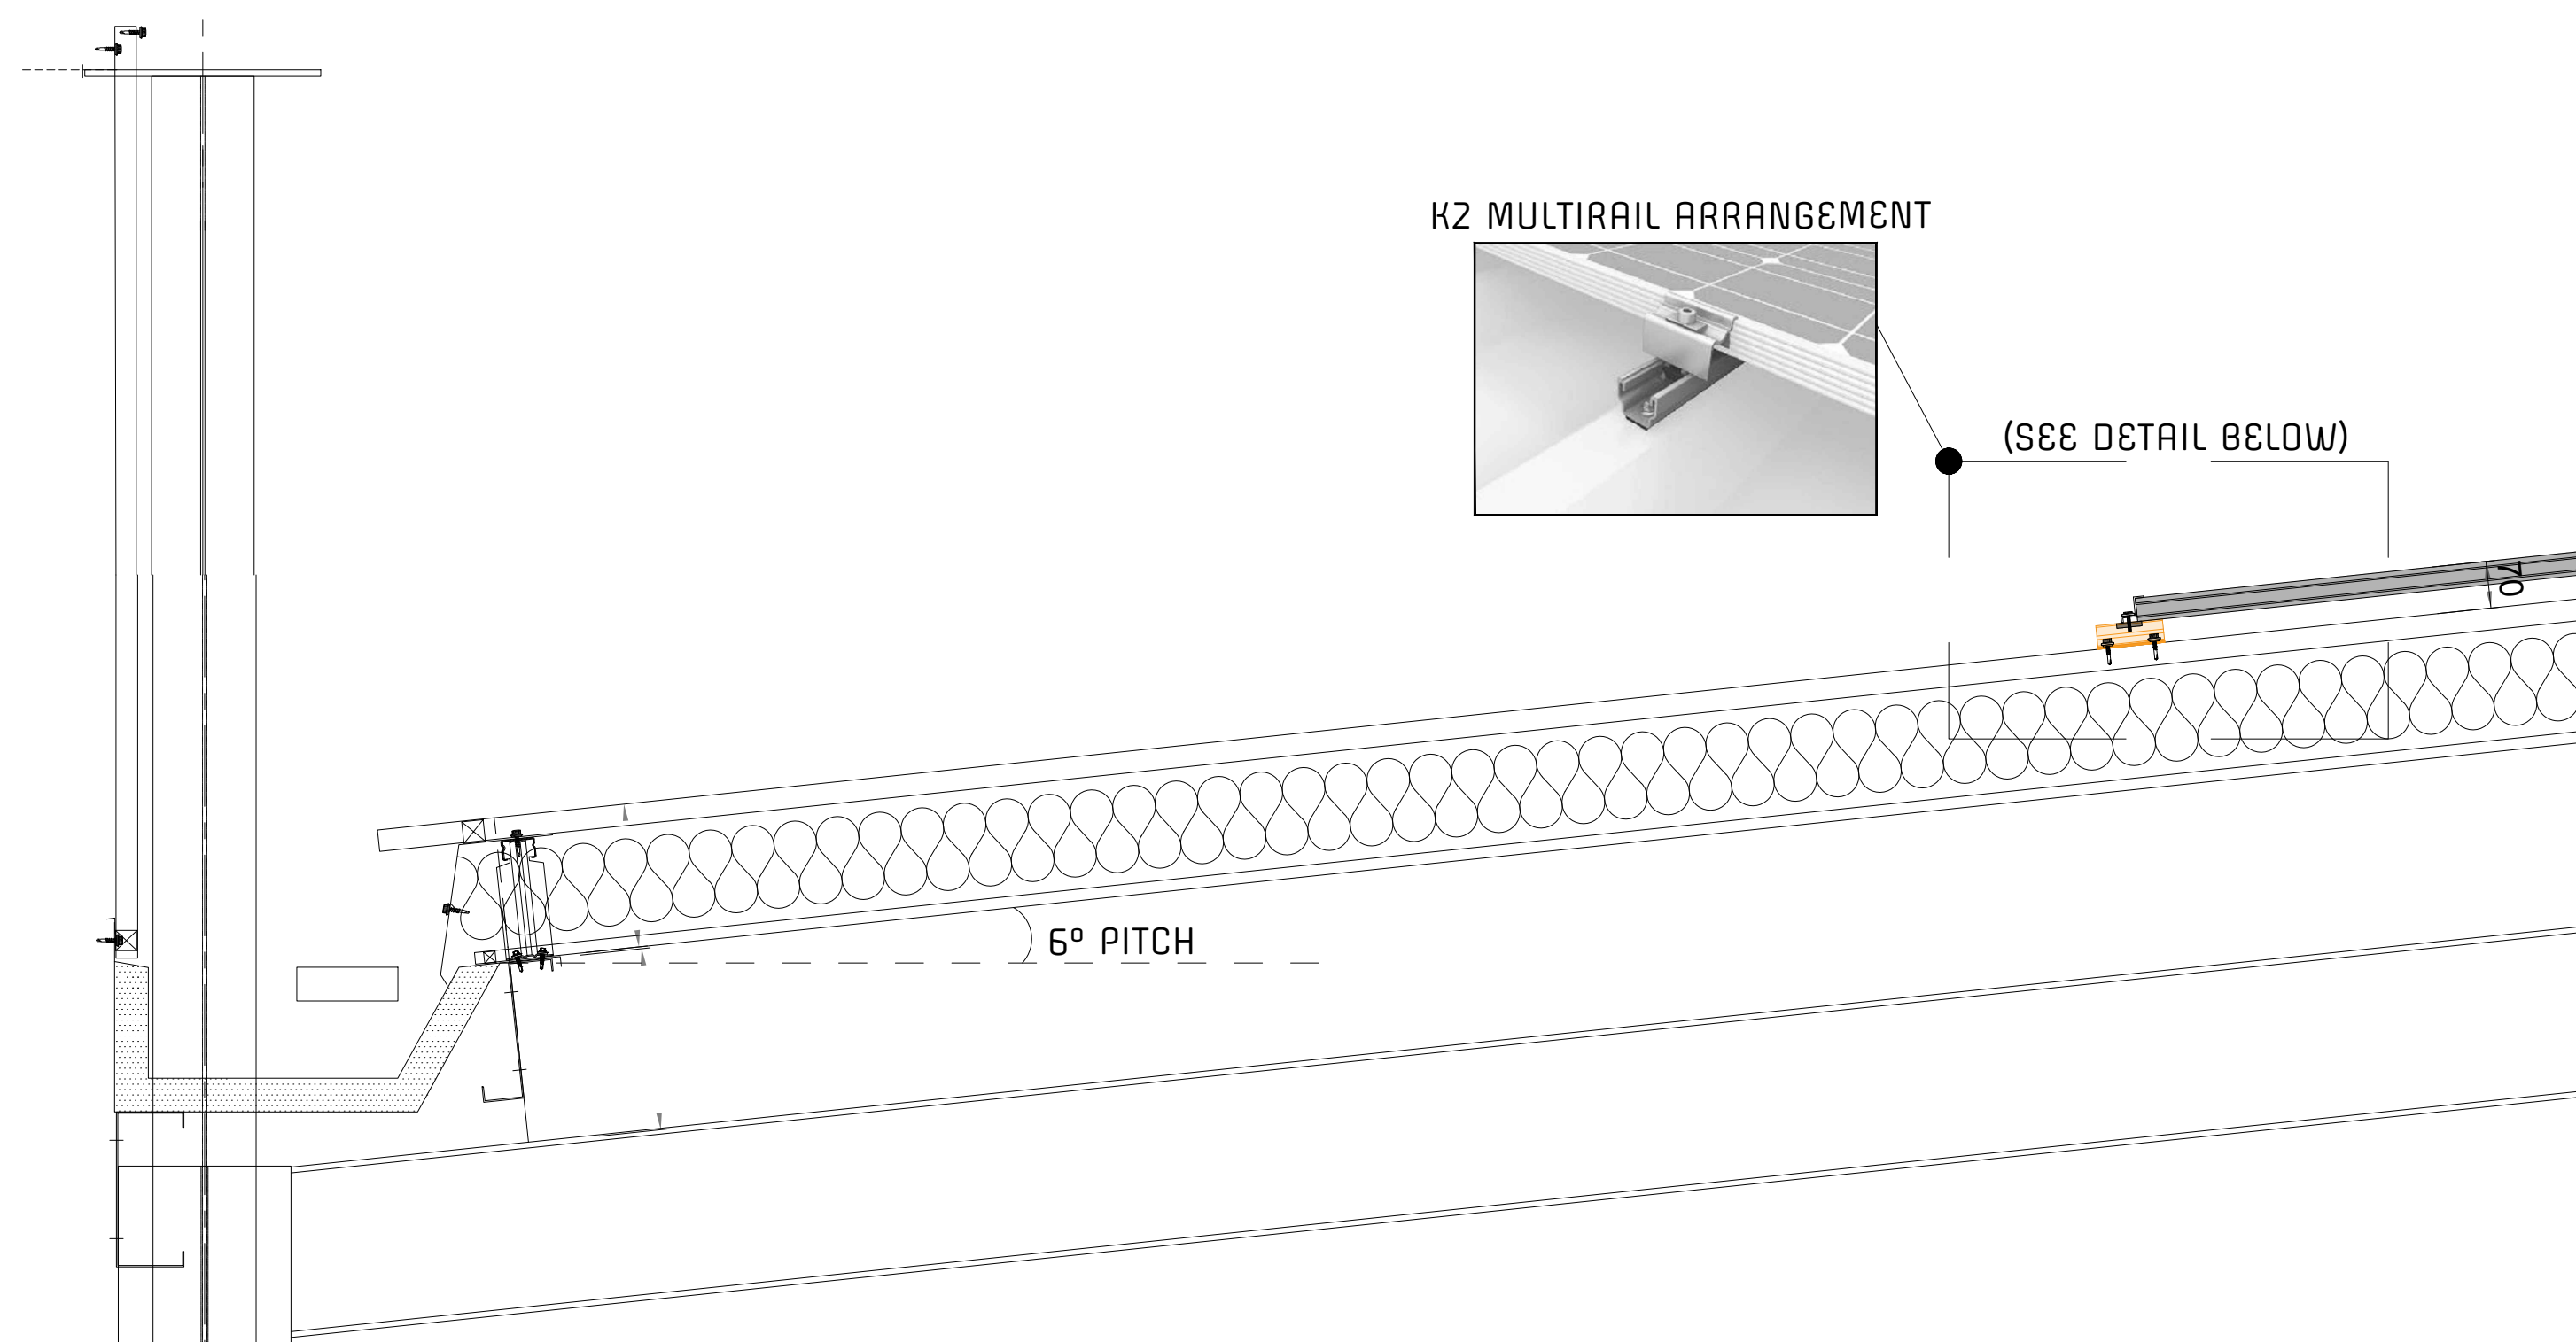


TYPICAL MOUNTING SECTION DETAIL - SCALE :1:20 @A3



TYPICAL INSTALLATION ON A TRAPEZOIDAL PROFILE ROOF.

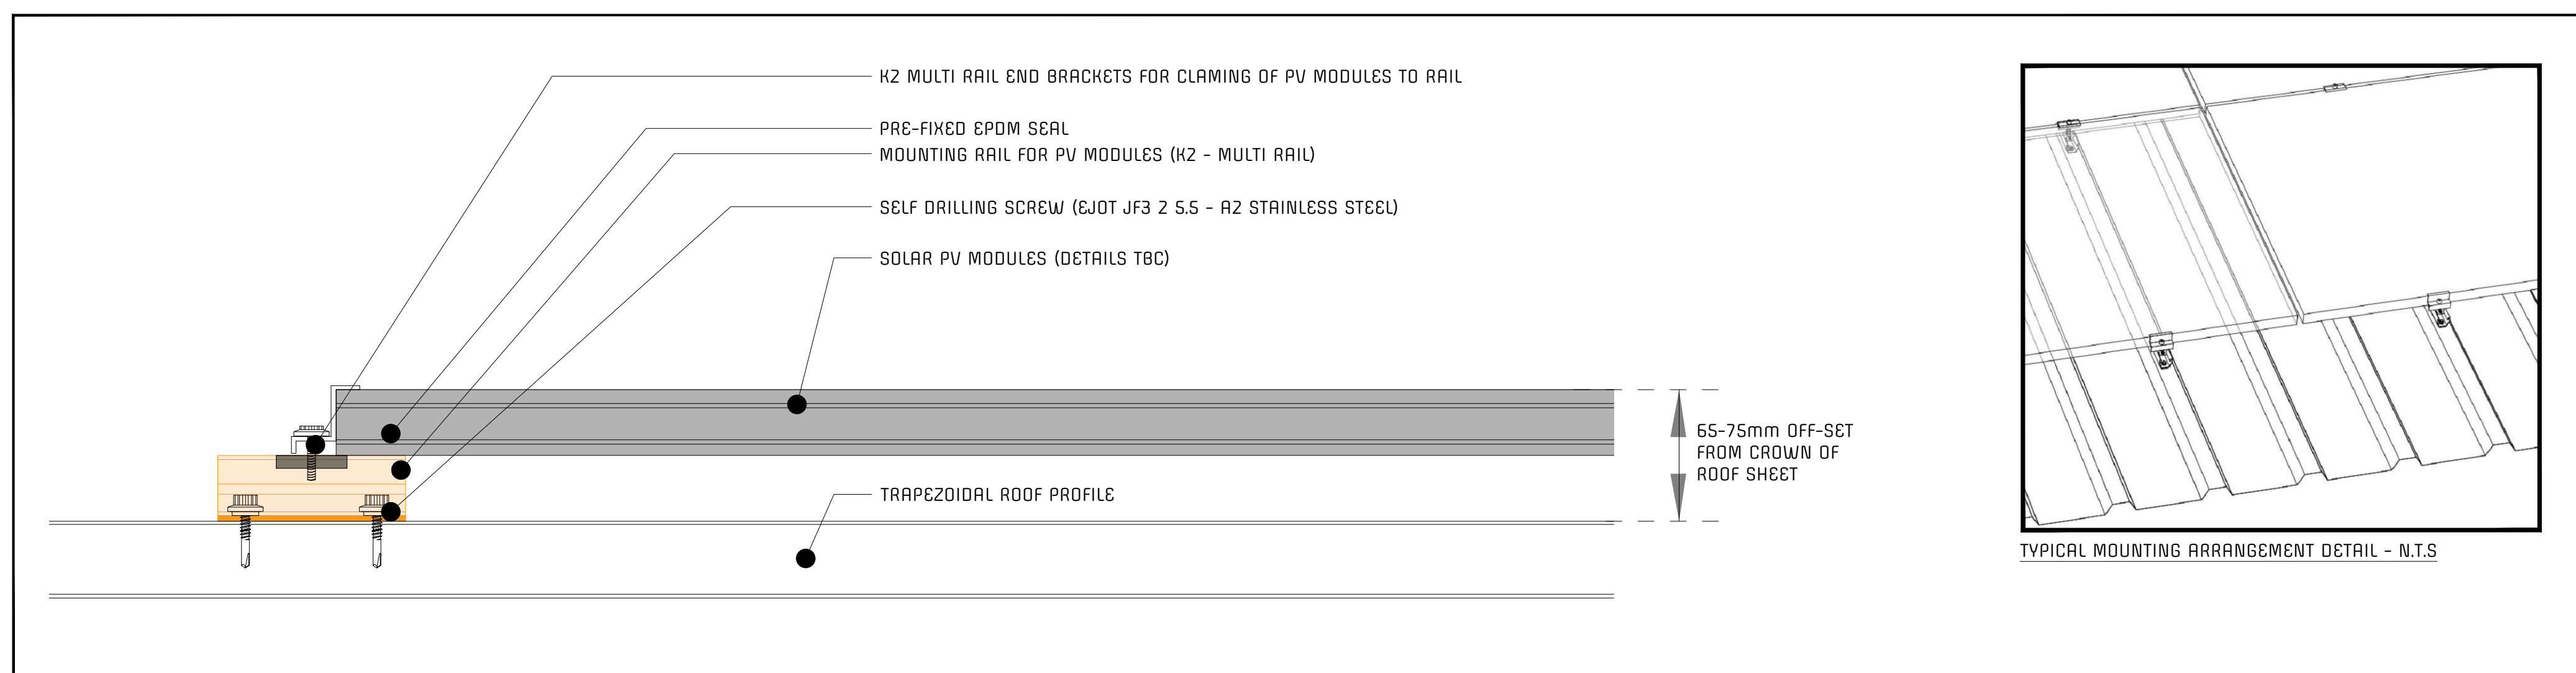

TYPICAL FIXING DETAIL FOR PV MODULES - N.T.S

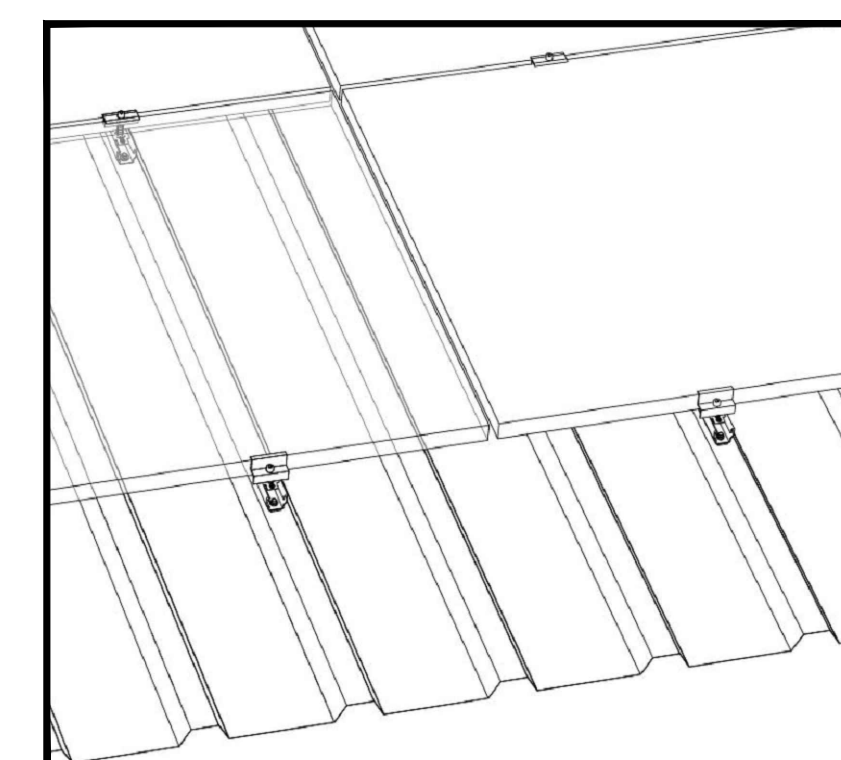

TYPICAL MOUNTING ARRANGEMENT DETAIL - N.T.S

Notes:

PLEASE READ THIS LAYOUT IN CONJUNCTION WITH ALL OTHER RELEVANT DRAWINGS AND SPECIFICATIONS PROVIDED IN THE SOLAR PV TECHNICAL SUBMISSION AND CONSTRUCTION PACK PROVIDED AT THE START OF THE INSTALLATION

ALL DIMENSIONS IN mm UNLESS STATED OTHERWISE

DO NOT SCALE FROM THIS DRAWING. IF IN DOUBT, ASK

NOTES FOR INSTALLERS:

1. No works shall be undertaken on the roof without required permits to work and a safe system of work in place.
2. Any deviations from the attached spacing out and final locations require written approval from the contractor prior to the changes being made.

P01	ISSUED FOR PLANNING	A.A	30/06/2026
REV:	DESCRIPTION:	BY:	DATE:
STATUS:			
FOR PLANNING			
Ivegate Ltd Low Moor Mills, Albert Road, Morley, LS27 8LD T: 0800 009 2958 E: hello@ivegate.co.uk W: www.ivegate.co.uk Ivegate Renewable Energy			
CLIENT:			
FOOTPRINT ZERO			
SITE:			
OAK TYRES NEWPORT			
TITLE:			
TYPICAL MOUNTING SECTION DETAIL			
SCALE @ A3:	DATE:	DRAWN:	CHECKED:
AS SHOWN	JUNE-26	A.A	S.S
PROJECT NO:	DRAWING NO:	REVISION:	
4333	4333-IVG-ZZ-RF-DR-Y-1002	P01	