


Location Plan

Site Address: Easting: 334925 Northing: 185933

Date Produced: 13-Jul-2026

Scale: 1:1250 @A3

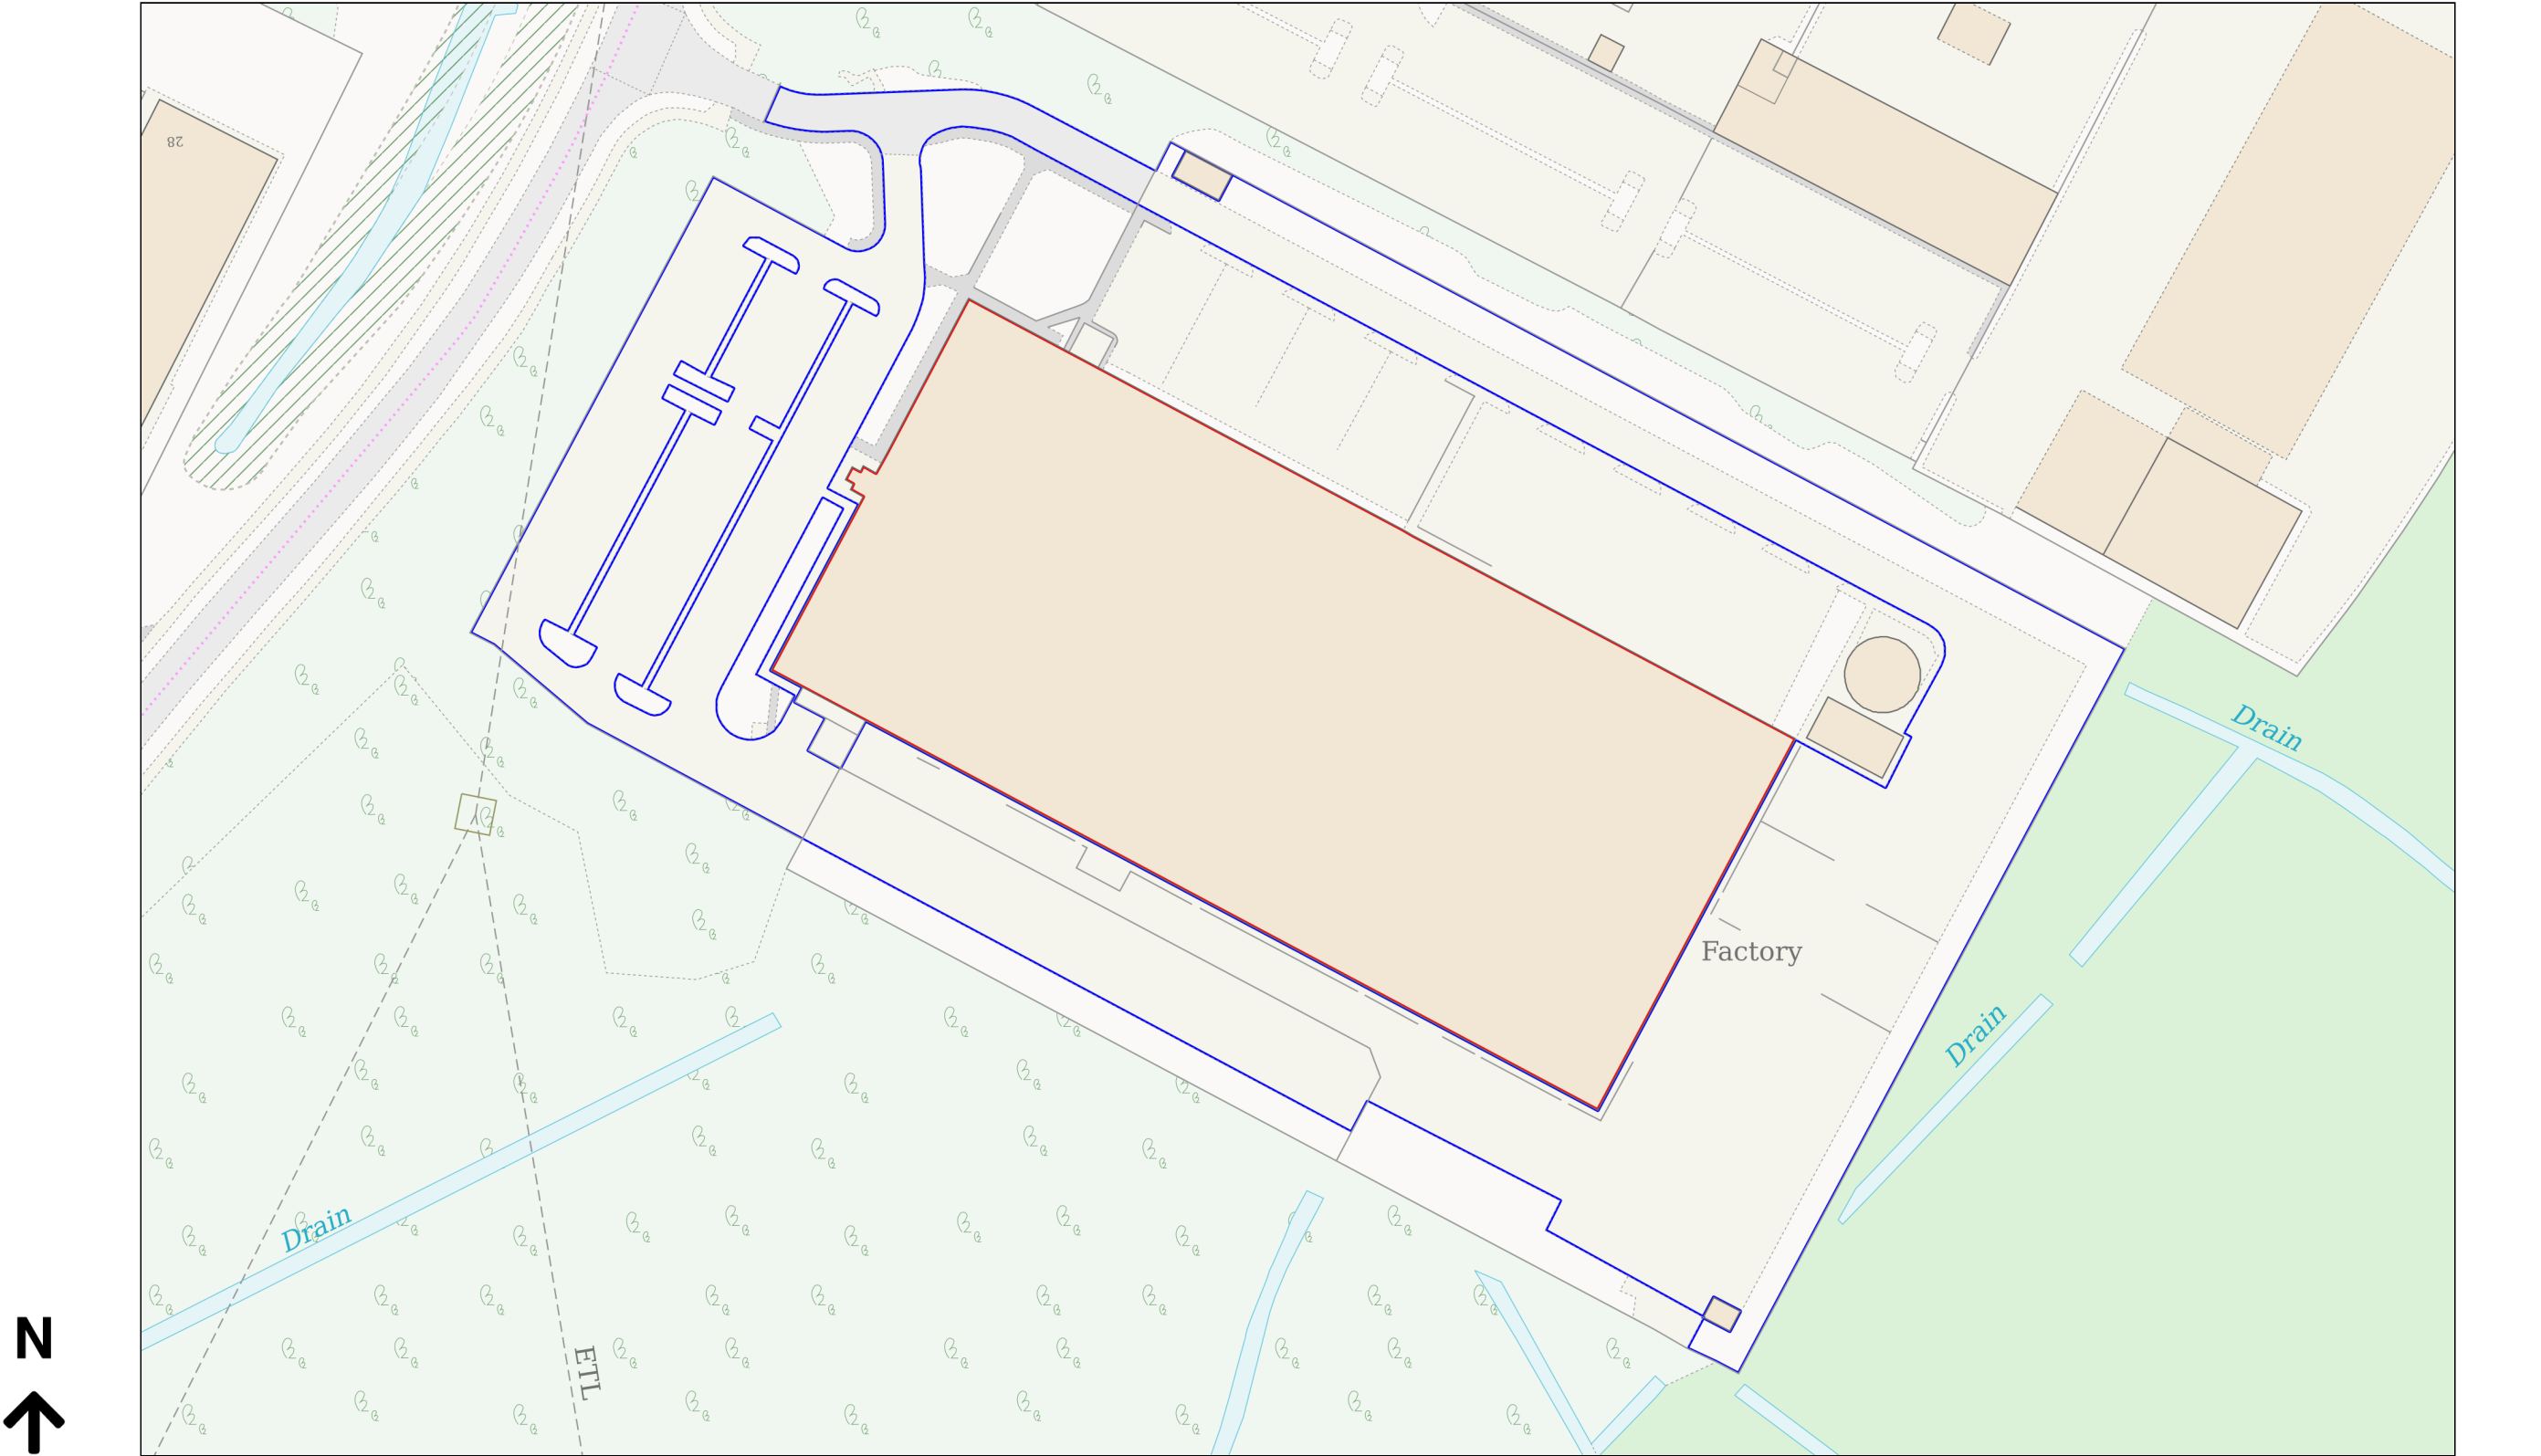

Planning Portal Reference: PP-15081179v1