


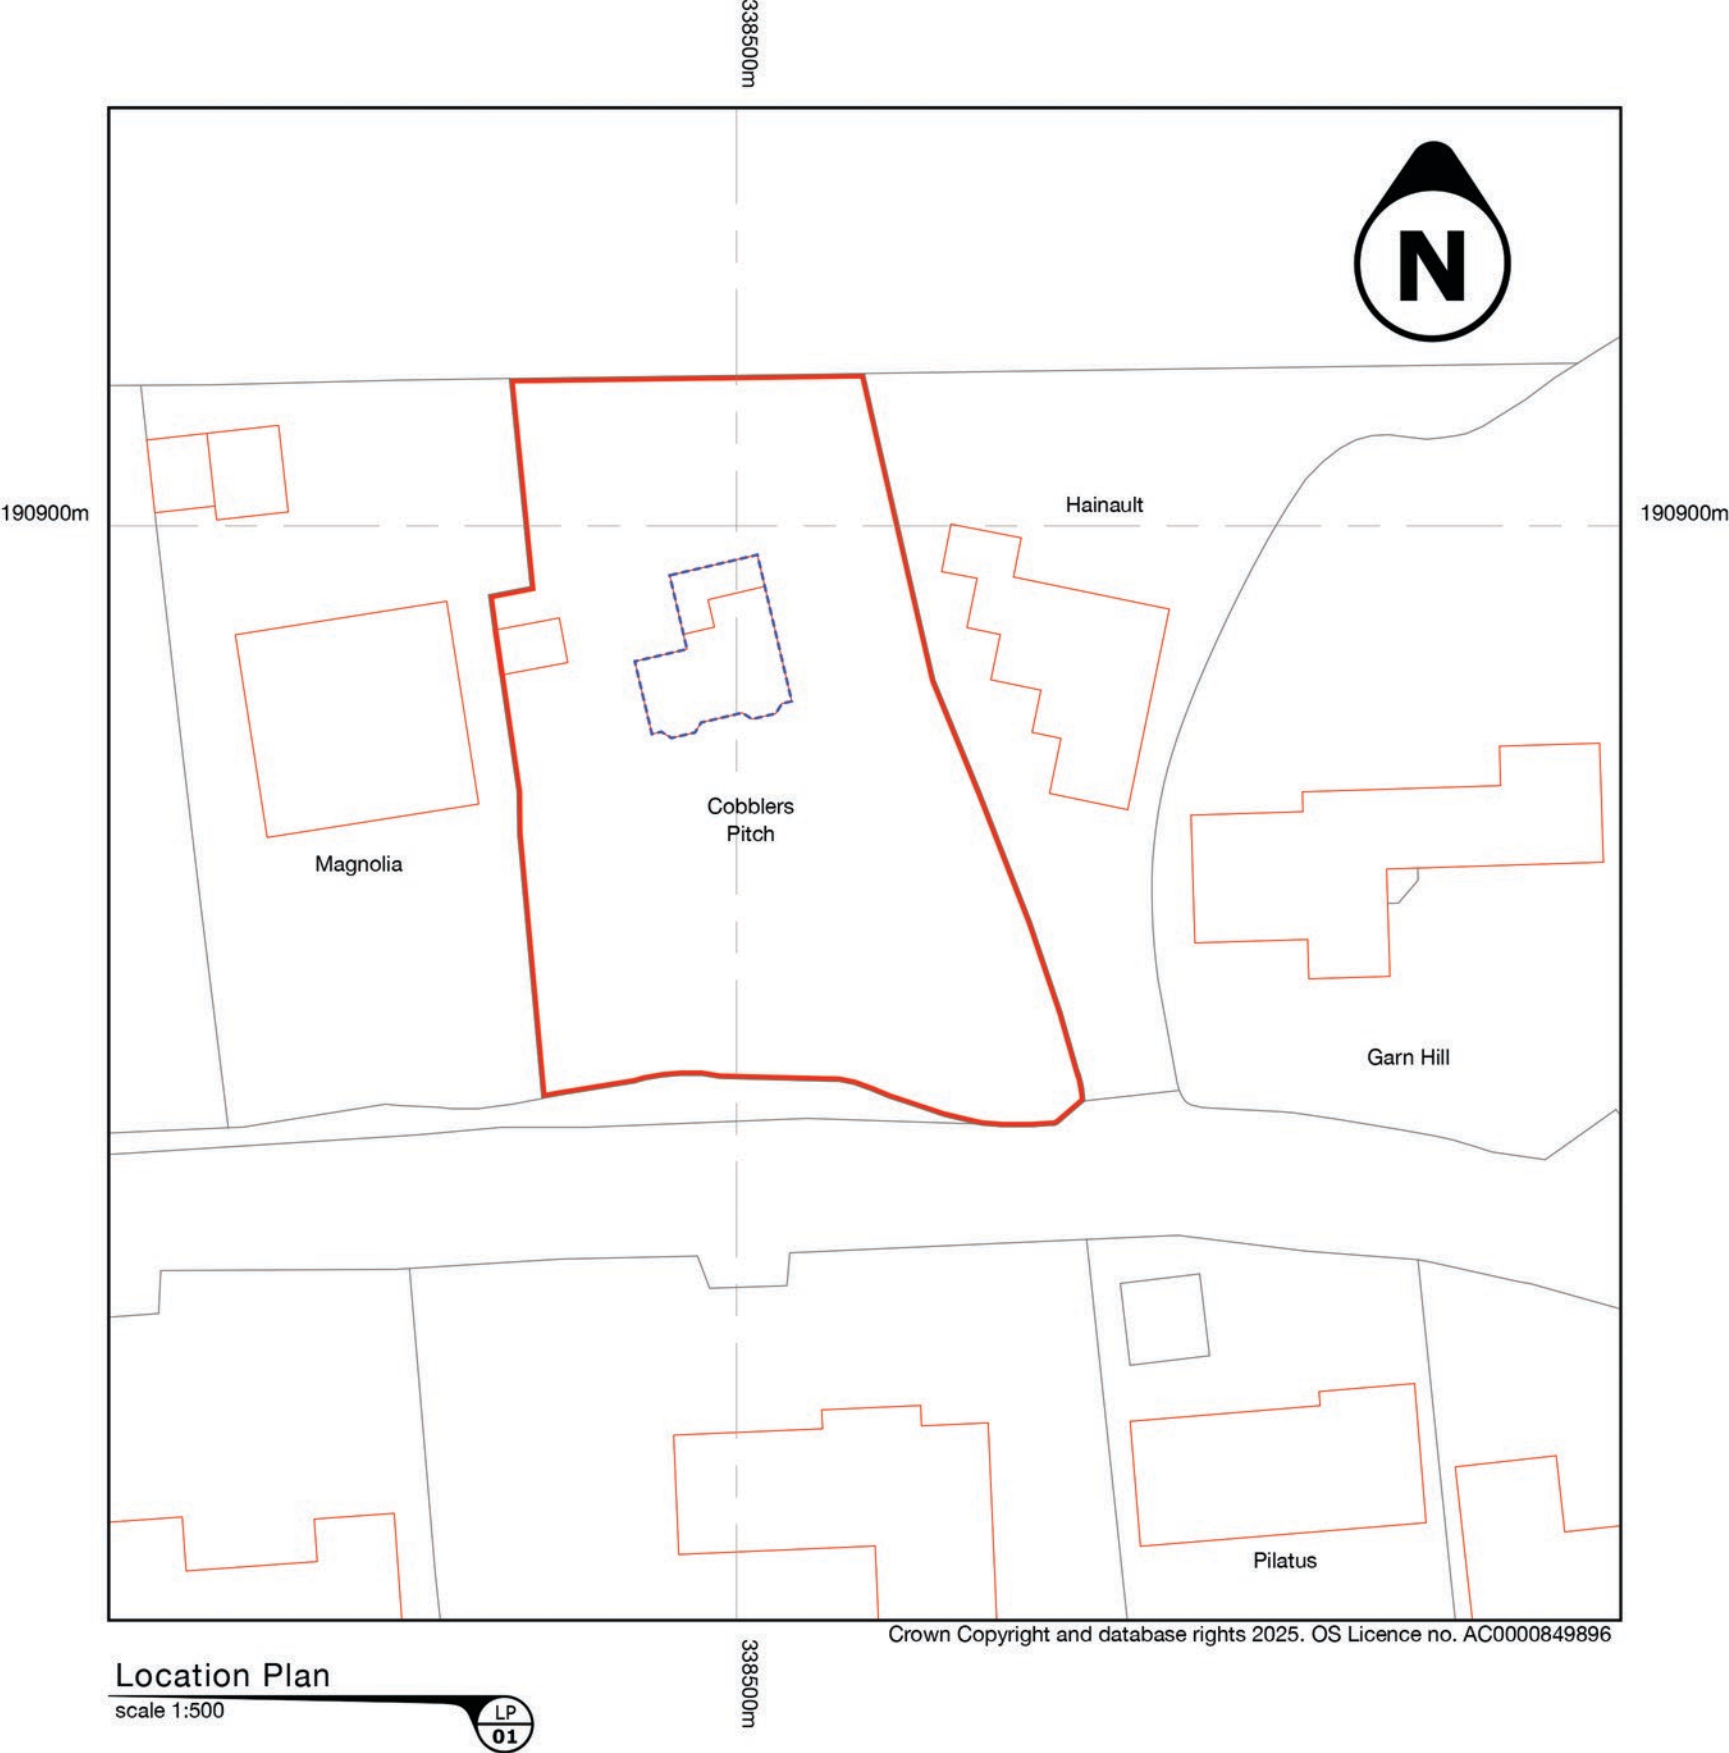

Concept Vision	Project No: 250221	Dwg No: 250221/AR/PL/101	Drawing Title: Location Plan			CONCEPT Consultants Ltd	
	Project: Alterations & Extension, Cobblers Pitch, Langstone, Newport, NP18 2JU		Client: Mr & Mrs D. Hunt	Rev: 1:500	Scale @ A3:		
					Date: Mar 25		
This drawing is copyright and owned by Concept Consultants Ltd and Concept Vision Ltd, and is for use on this site only unless contractually stated otherwise. DO NOT SCALE this drawing (printed or electronic versions). Contractors must check all dimensions from site. All other design team elements, where indicated, have been imported from the consultant's drawings and reference should be made to the individual consultant's drawings for exact setting out, size and type of component. Discrepancies and / or ambiguities within this drawing, between it and information given elsewhere, must be reported immediately to Concept Consultants Ltd and Concept Vision Ltd for clarification before proceeding. All works are to be carried out in accordance with the latest British Standards and Codes of Practice unless specifically directed otherwise in the specification. Responsibility for the reproduction of this drawing in paper form, or if issued in electronic format, lies with the recipient to check that all information has been replicated in full and is correct when compared to the original paper or electronic image. Graphical representations of equipment on this drawing have been co-ordinated, but are approximations only. Please refer to the Specifications and / or Details for actual sizes and / or specific contractor construction information.							