


IPO Newport Location Plan

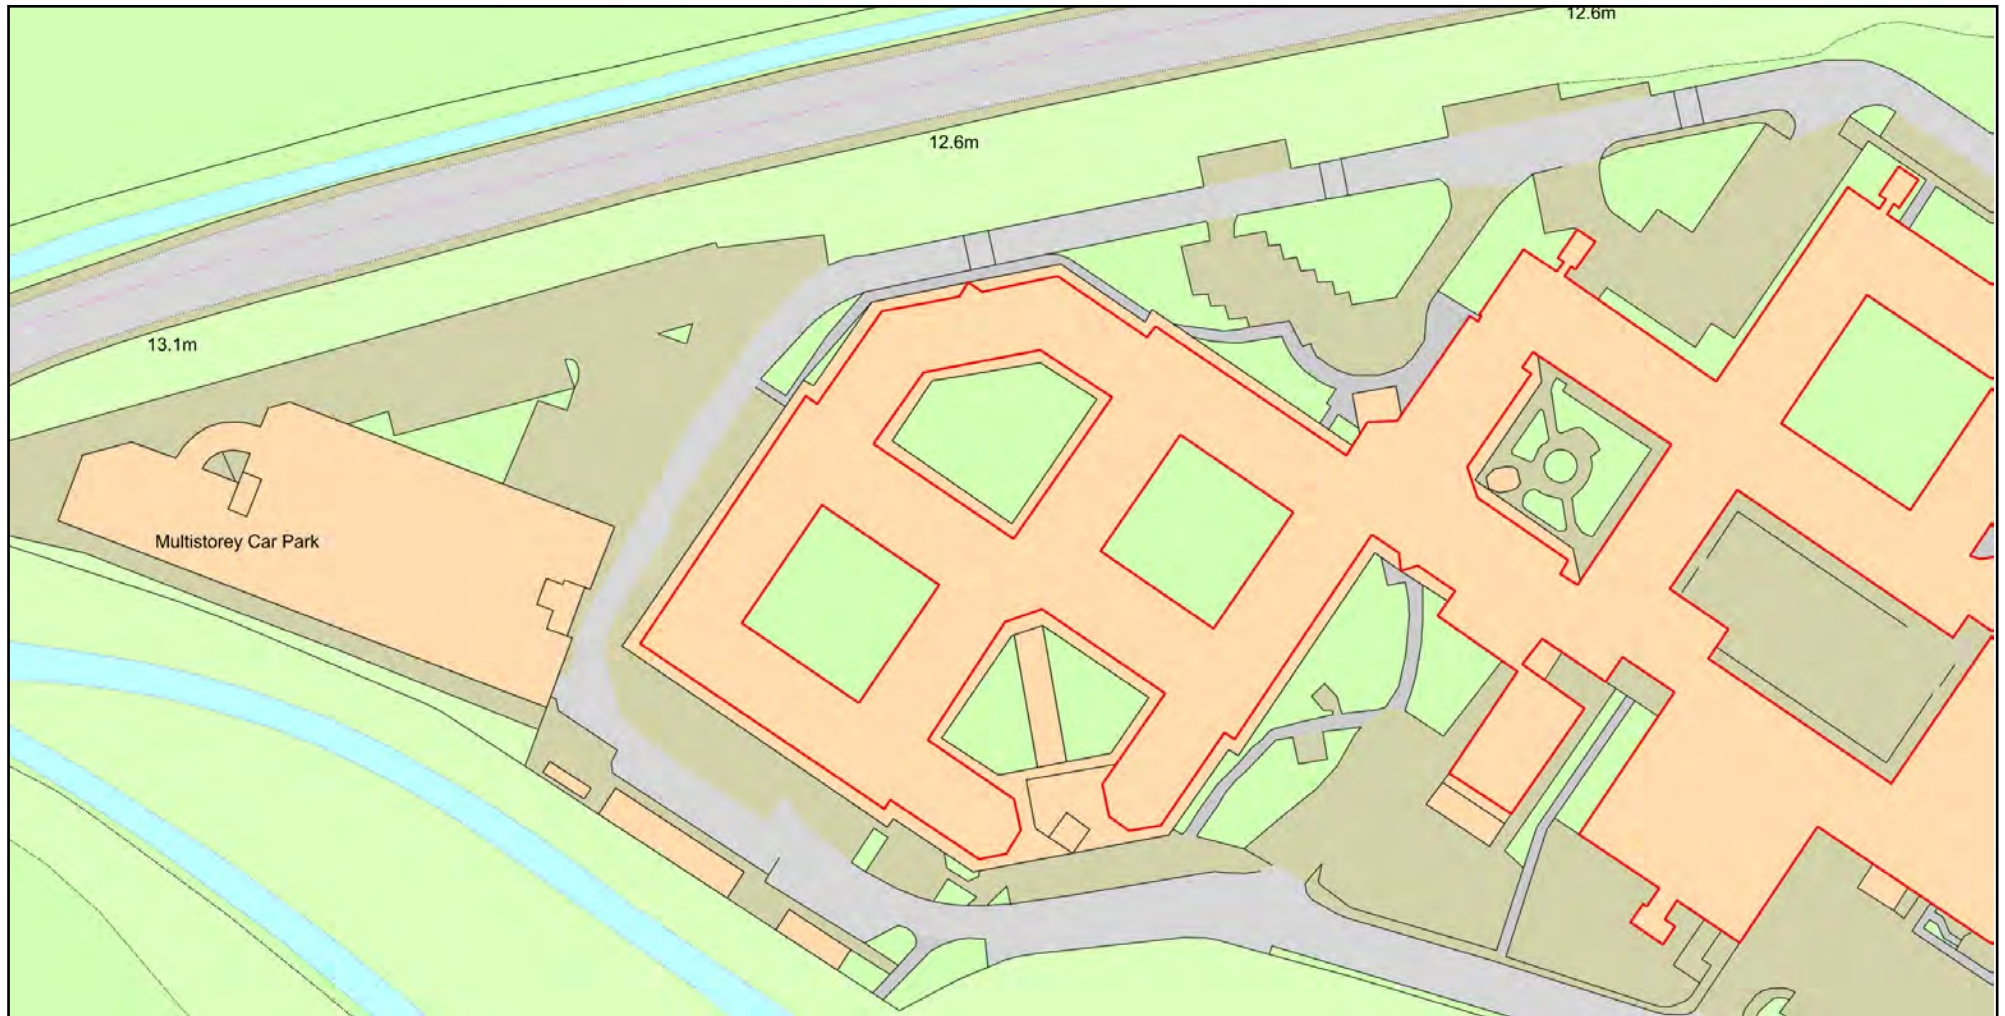

0 50
Metres



Plan Produced for: David Faddy - Tersus

Date Produced: 30 Sep 2024

Plan Reference Number: TQRQM24274104950139

Scale: 1:1250 @ A4

© Crown copyright and database rights 2023 OS 100042766