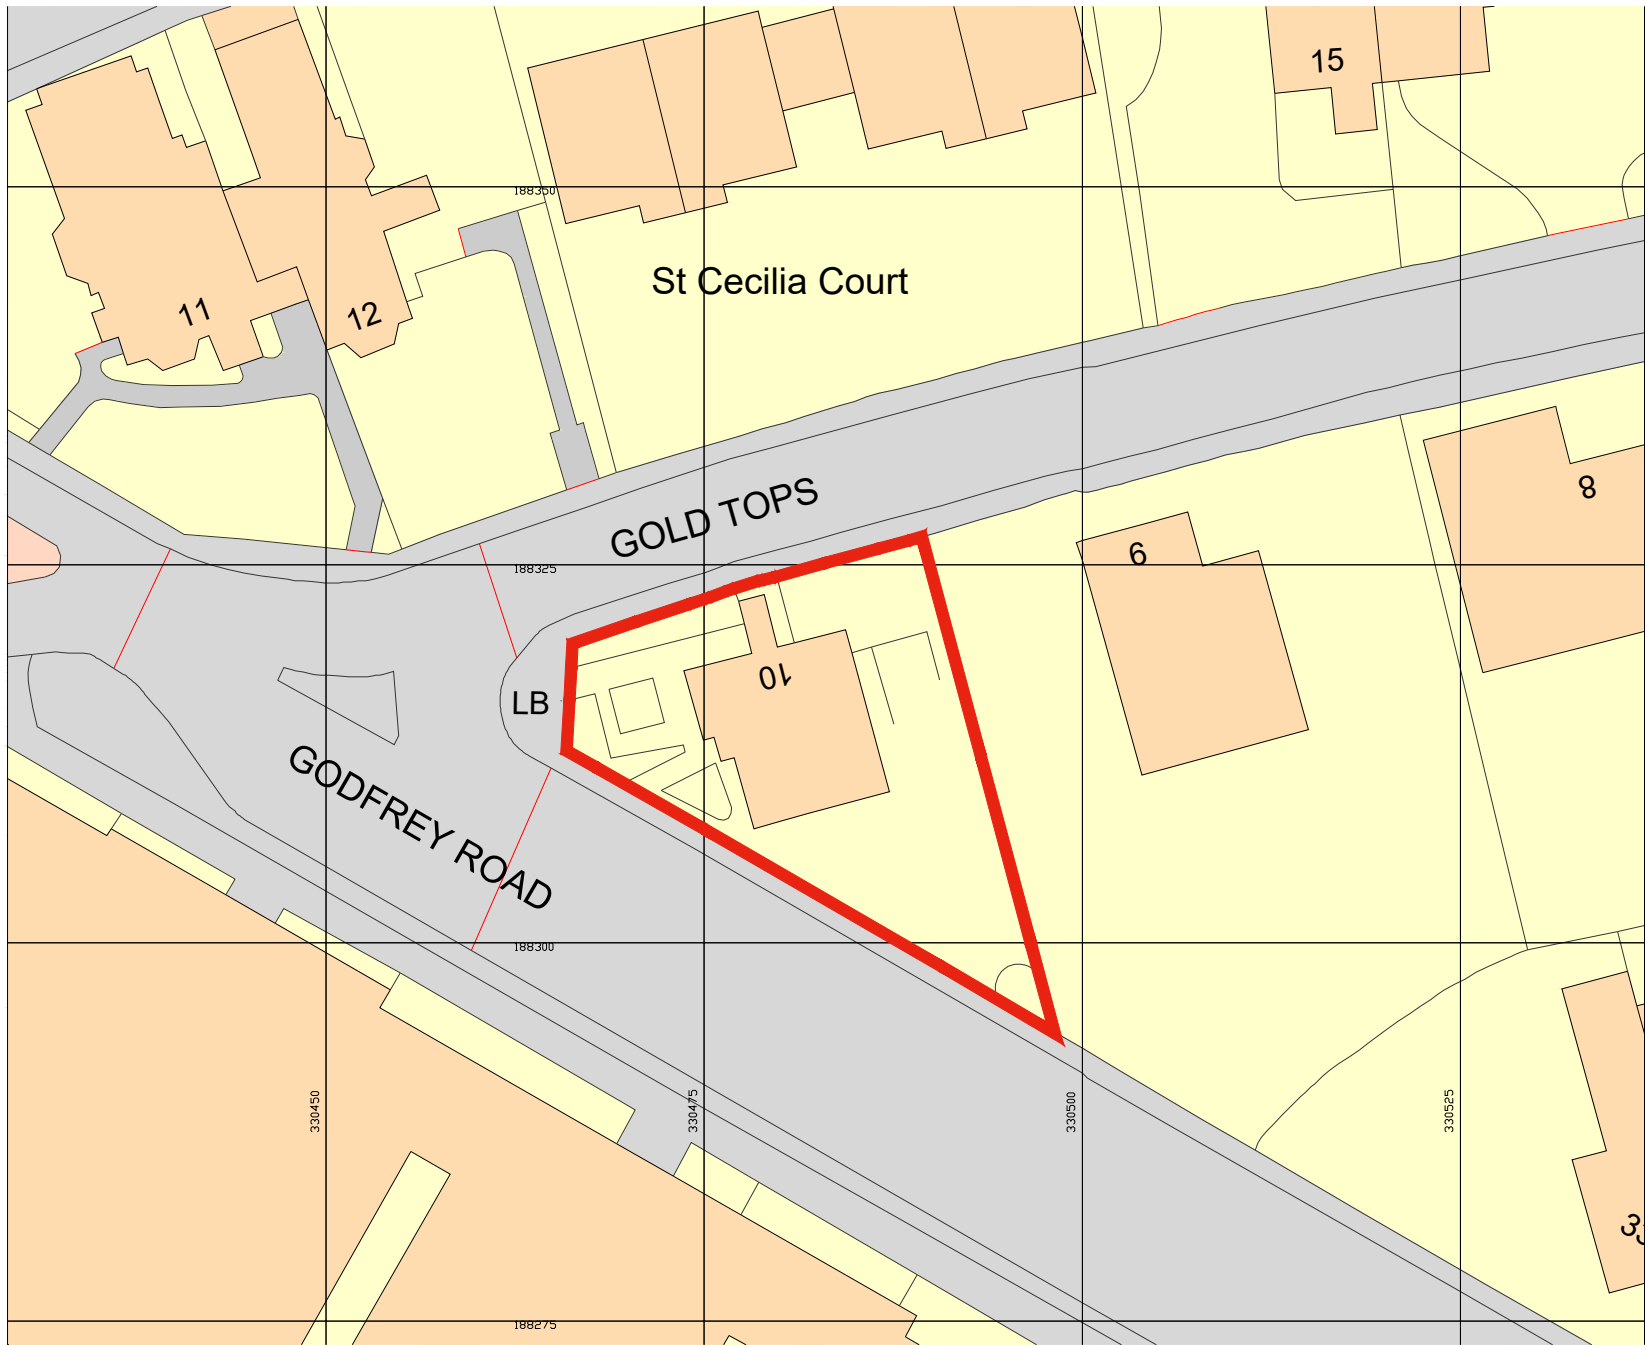


REV.	DESCRIPTION	DATE
------	-------------	------

CLIENT
Hammond Architectural Limited

JOB TITLE
HMO Conversion 10 Gold Tops

DRAWING TITLE
Site Location

SCALE @ A4	DATE	DRAWN BY
1:500	Oct 2024	cjm
JOB NO.	DRAWING NO.	REVISION
2099	2099/LP01	-



10 Gold Tops
Newport
NP20 4PH
t. 01633 844970
e. info@hammond-ltd.co.uk

www.hammond-ltd.co.uk

© Hammond Architectural Limited 2018
Figured dimensions must be taken in preference to scaled dimensions and any discrepancies are to be referred to Hammond Architectural Ltd. Contractors, subcontractors and suppliers must verify all dimensions on site before commencing any work or making any workshop drawings.

SCALE BAR

