
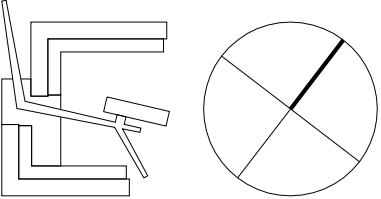
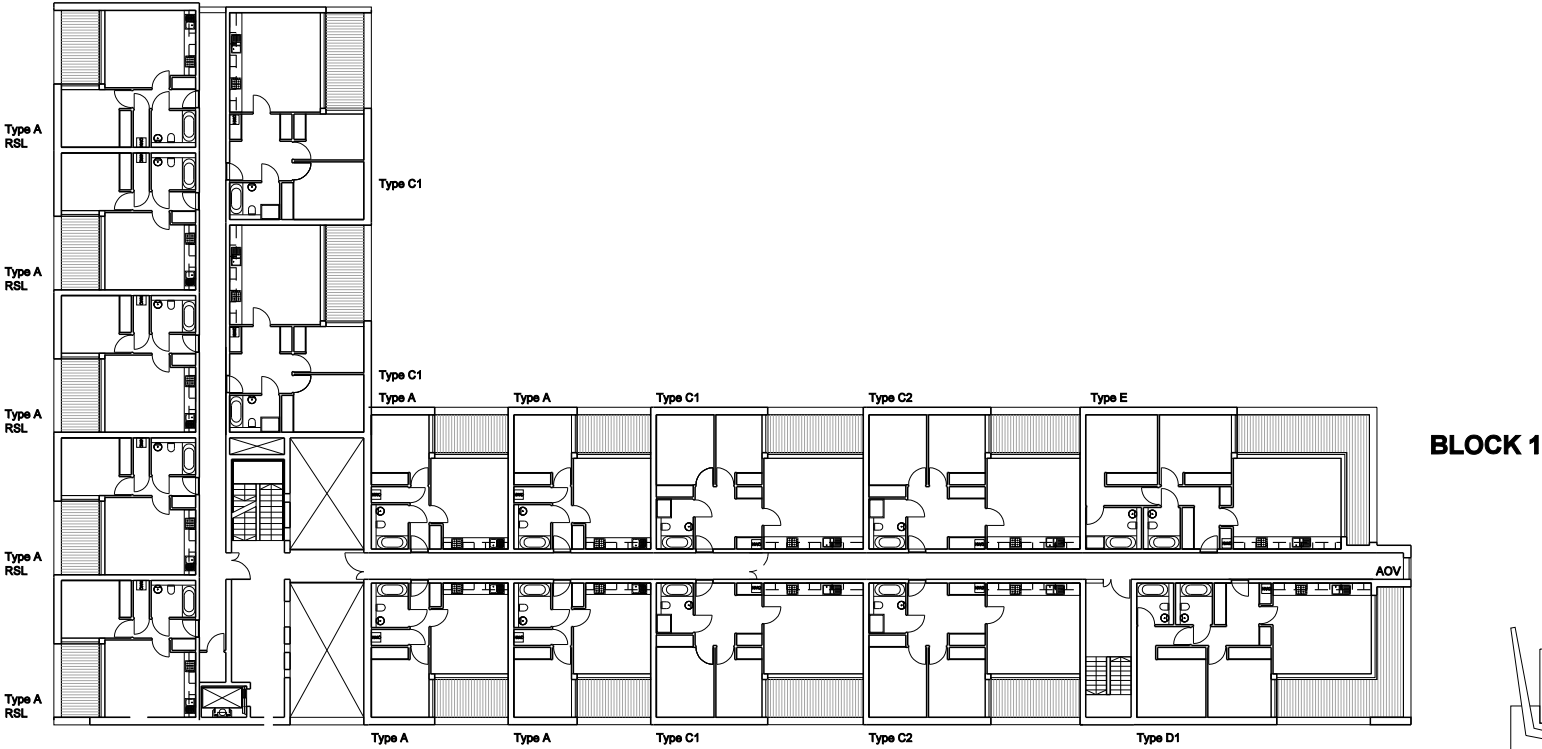
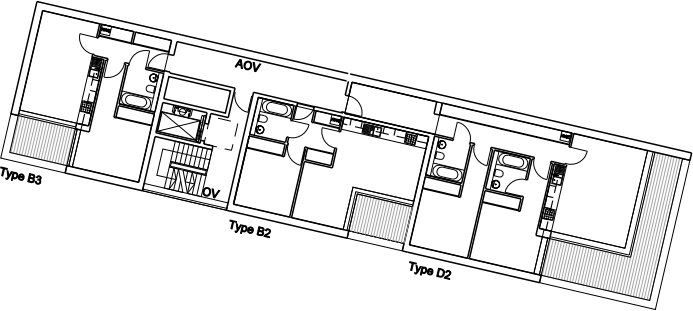


SECOND FLOOR

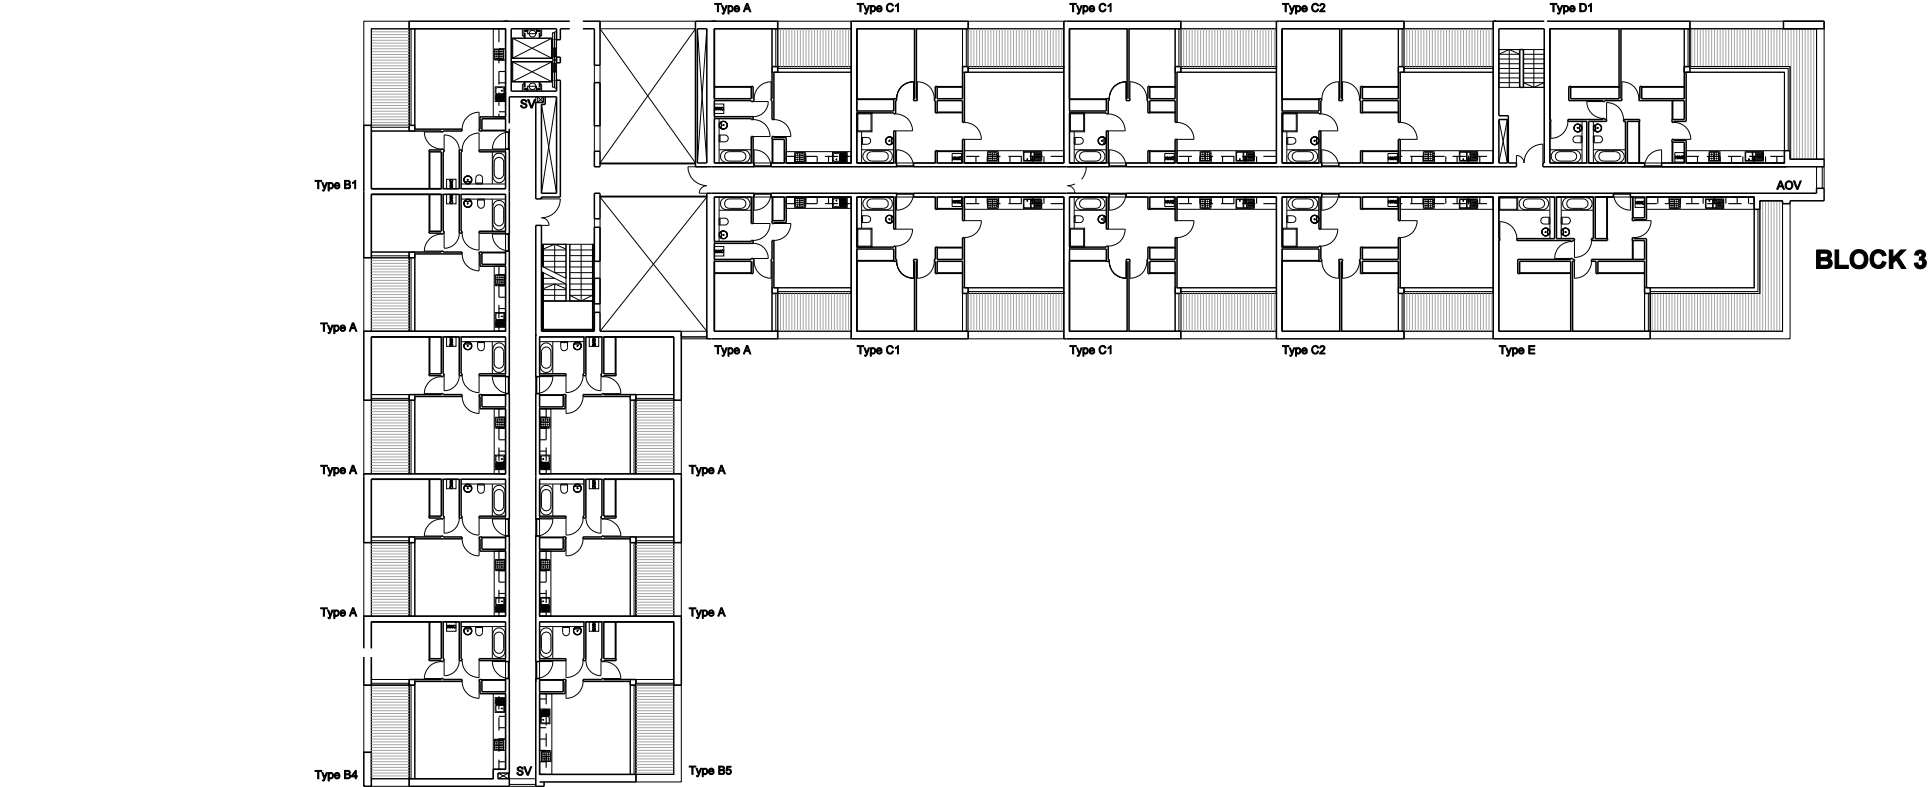

Feliden Clegg Bradley
Architects LLP
Bath Brewery
Toll Bridge Road
Bath BA1 7DE
t 01225 852545
f 01225 852528
e bath@felidenclegg.com

E	Block1 layout amended to omit staircore.	07.08.06
D	Apartment areas reviewed.	16.12.05
C	PLANNING APPLICATION ISSUE	14.12.05
B	Amendments reflecting Westmark + Hoare Lea comments.	25.11.05
A	Issued to NCC for information.	18.11.05
Amendment		Date
Job/Drawing No		Amendment
1281-P-103		E
Scale		1:200 (1:400 @ A3)
Date		SEPT 2005
Drawn		CG
Do not scale		All dimensions to be checked on site
Original printed at A1		