


THIRD FLOOR

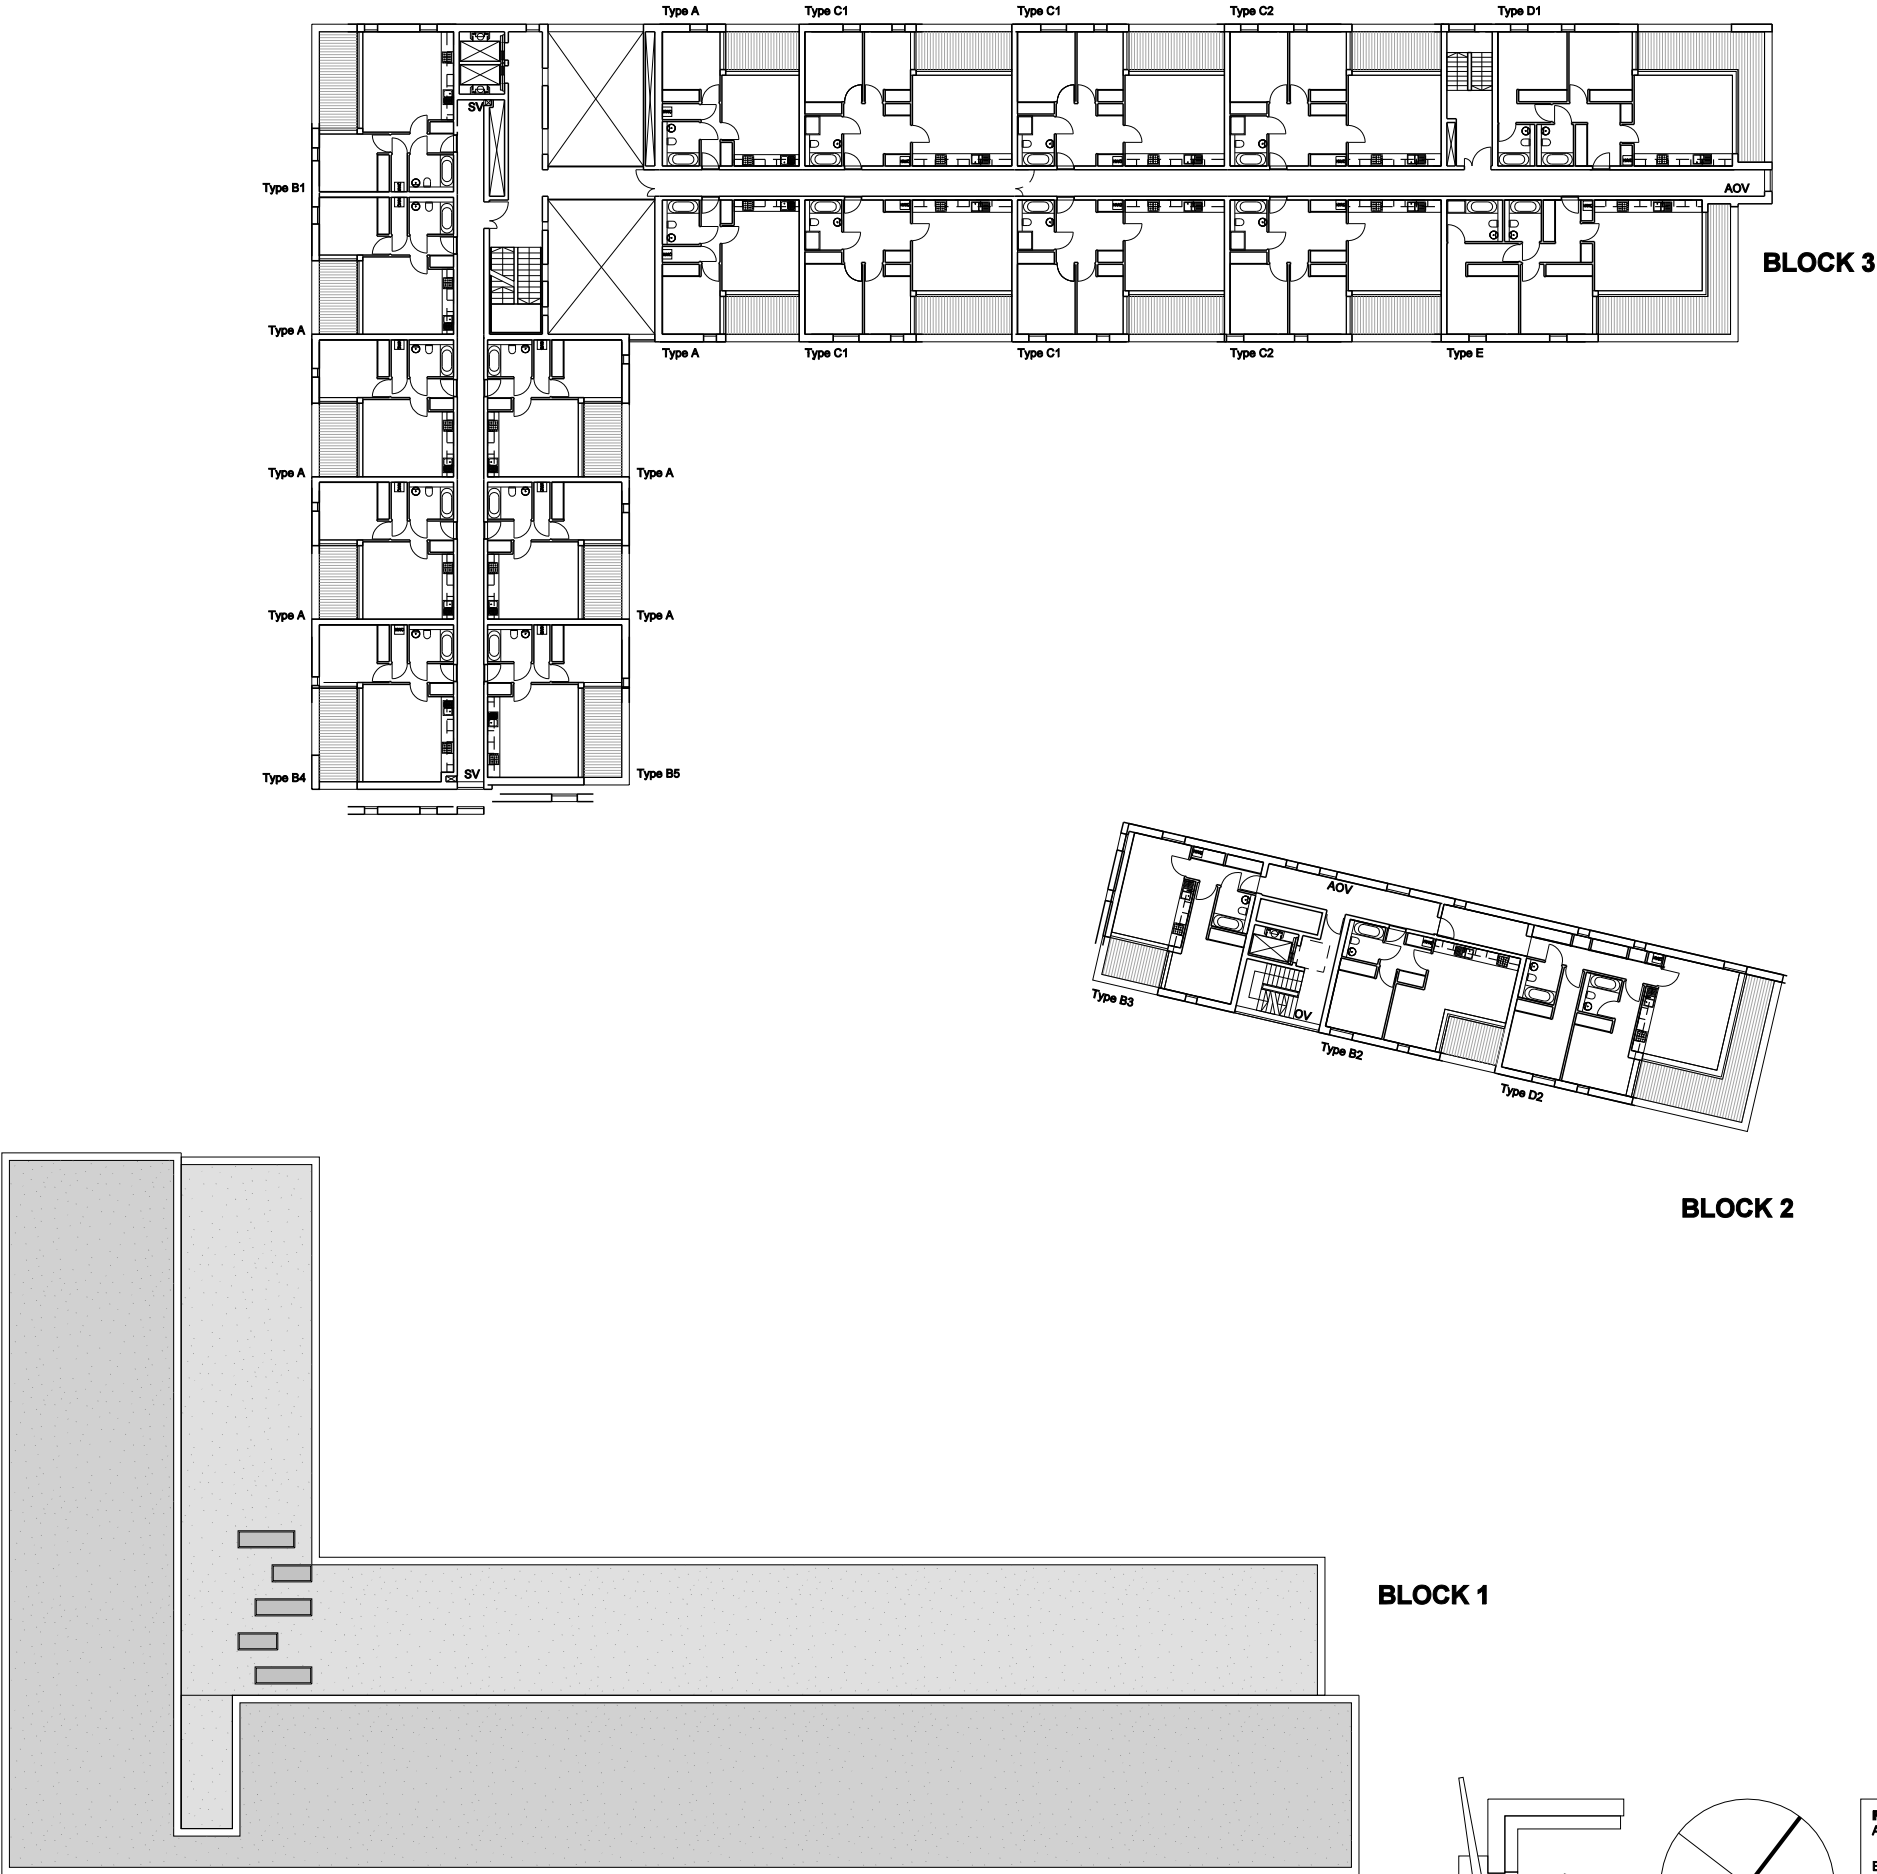

E	Block1 layout amended to omit staircore.	07.08.06
D	Apartment areas reviewed.	16.12.05
C	PLANNING APPLICATION ISSUE	14.12.05
B	Amendments reflecting Westmark + Hoare Lea comments.	25.11.05
A	Issued to NCC for information.	18.11.05
Amendment		Date

Job/Drawing No	Amendment
1281-P-104	E
Scale	1:200 (1:400 @ A3)
Date	SEPT 2005
Drawn	CG

Do not scale
All dimensions to be checked on site

Original printed at A1

Feliden Clegg Bradley
Architects LLP

Bath Brewery
Toll Bridge Road
Bath BA1 7DE

t 01225 852545
f 01225 852528
e bath@felidenclegg.com