



FOURTH FLOOR

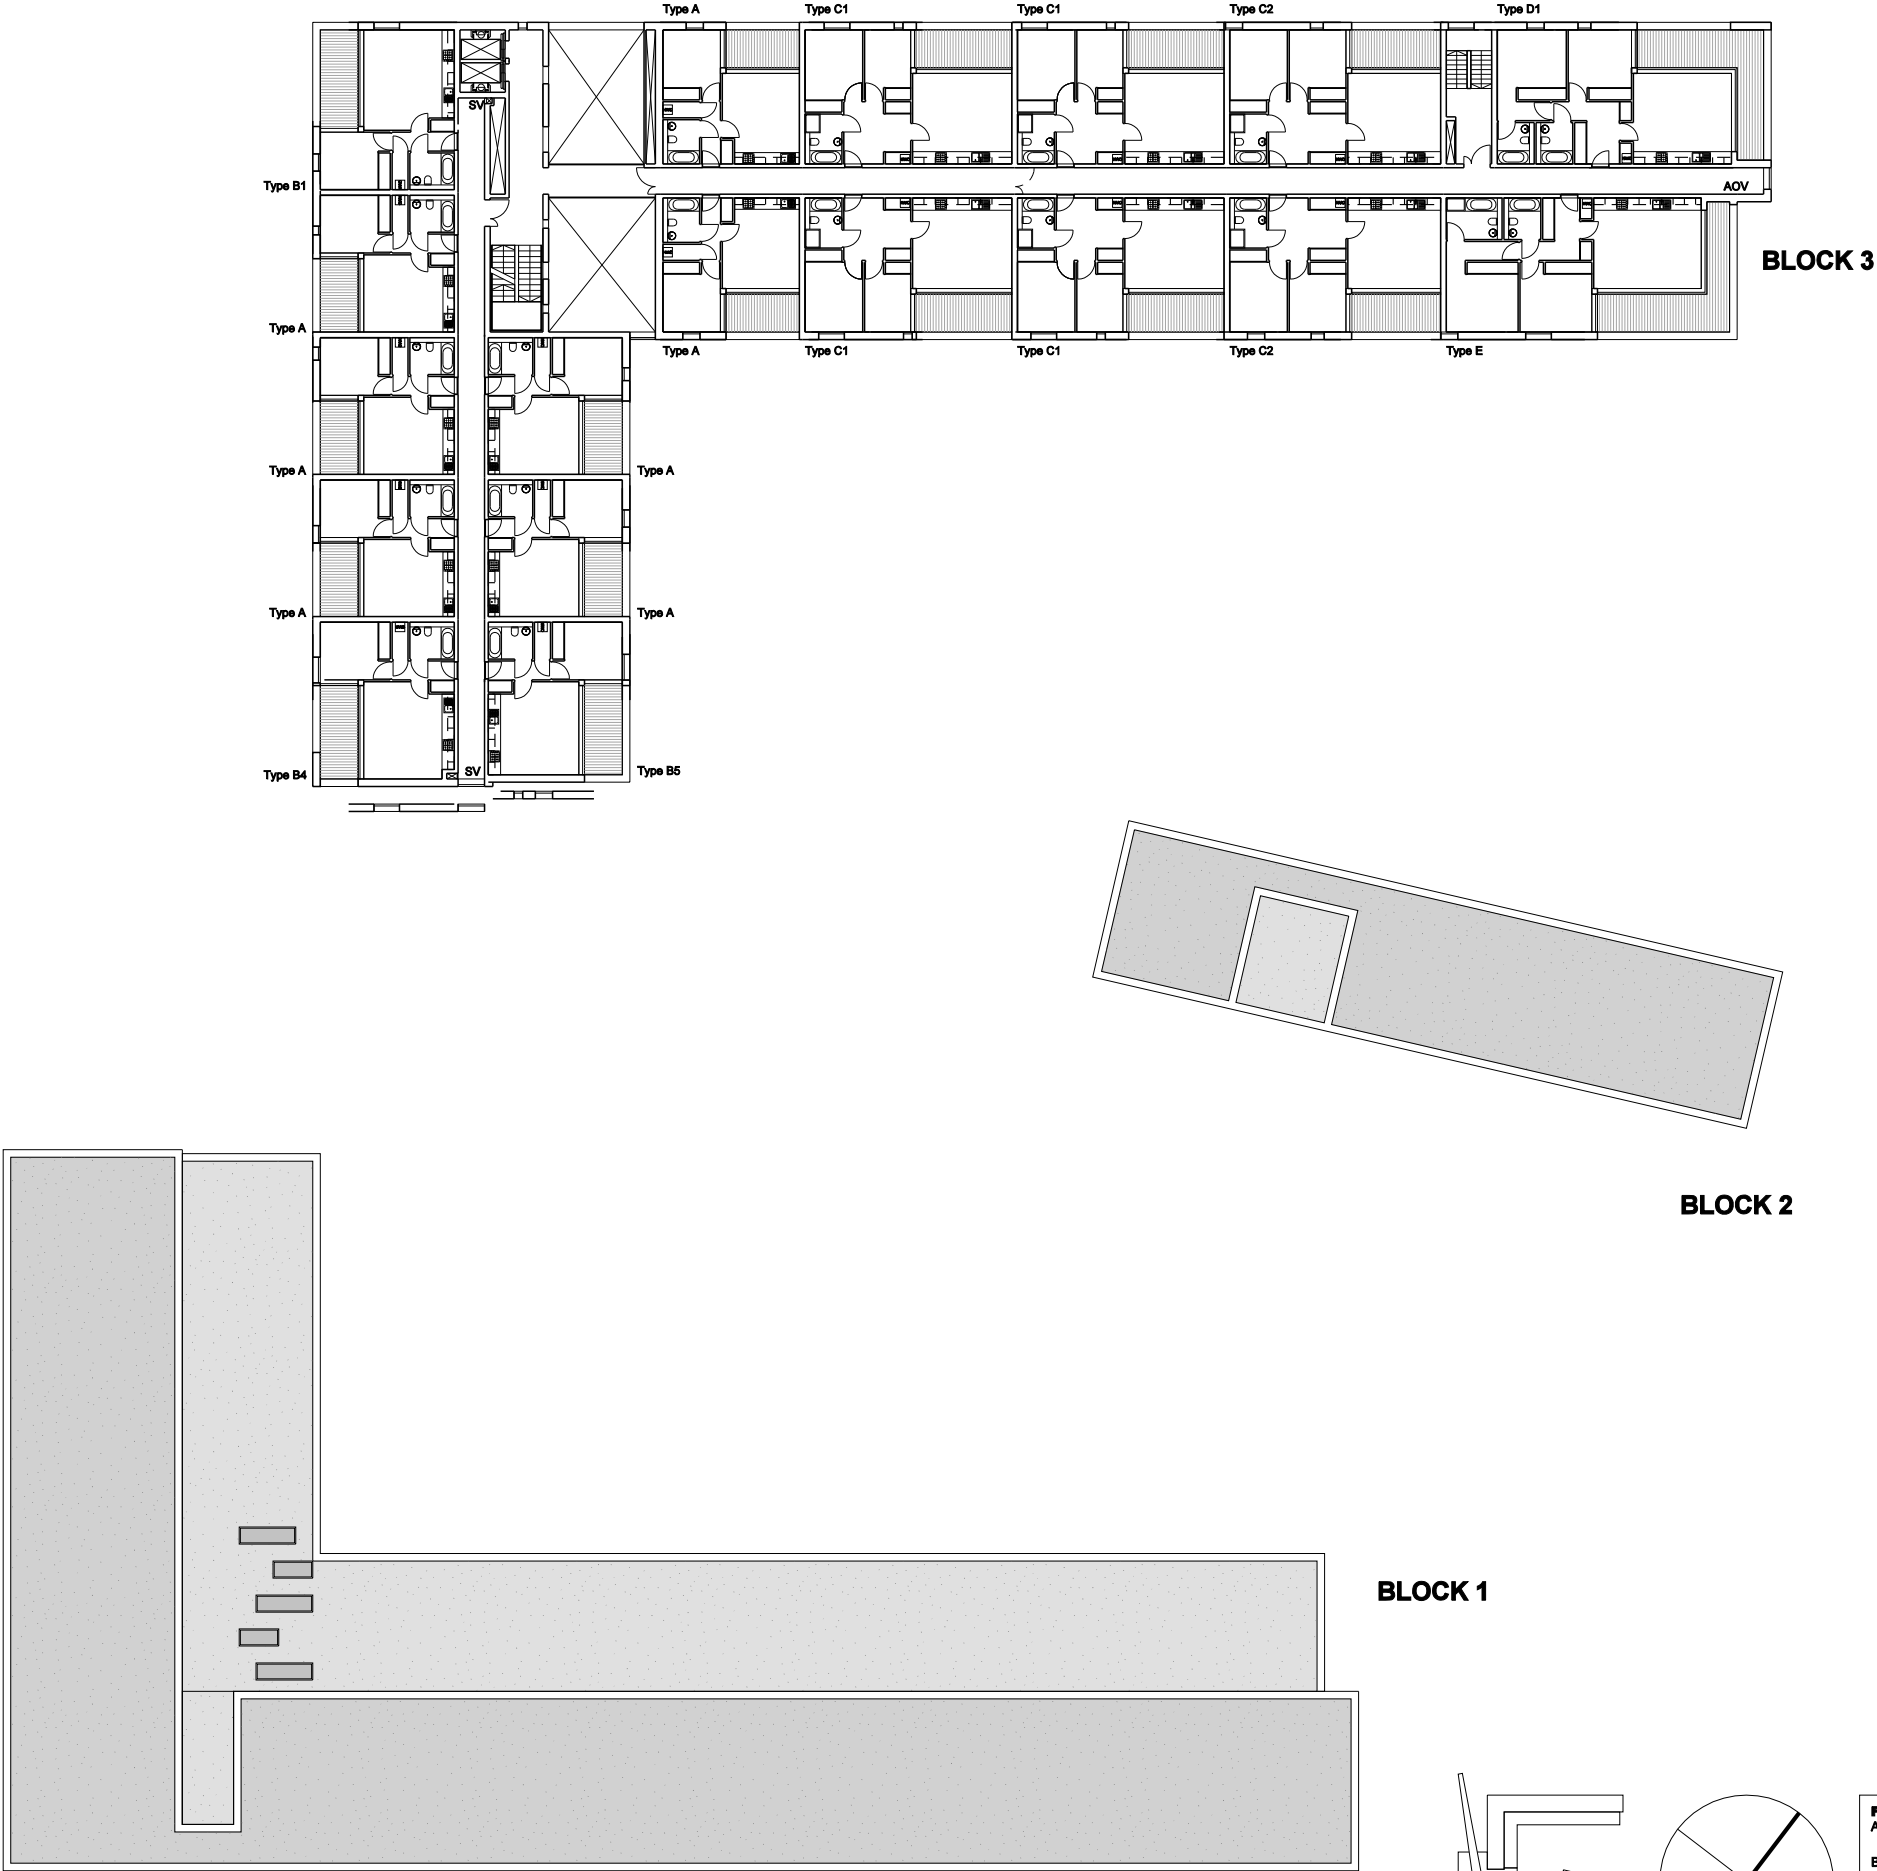

BLOCK 1

BLOCK 2

BLOCK 3

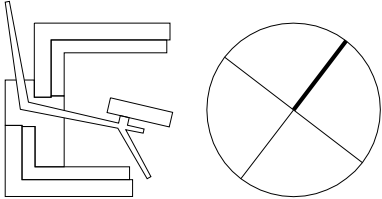

Fellden Clegg Bradley
Architects LLP

Bath Brewery
Toll Bridge Road
Bath BA1 7DE

t 01225 852545
f 01225 852528
e bath@felldenclegg.com

E	Block1 layout amended to omit staircore.	07.08.06
D	Apartment areas reviewed.	16.12.05
C	PLANNING APPLICATION ISSUE	14.12.05
B	Amendments reflecting Westmark + Hoare Lea comments.	25.11.05
A	Issued to NCC for information.	18.11.05
Amendment		Date

Job/Drawing No	Amendment
1281-P-105	E
Scale	1:200 (1:400 @ A3)
Date	SEPT 2005
Drawn	CG

Do not scale
Original printed at A1
All dimensions to be checked on site