


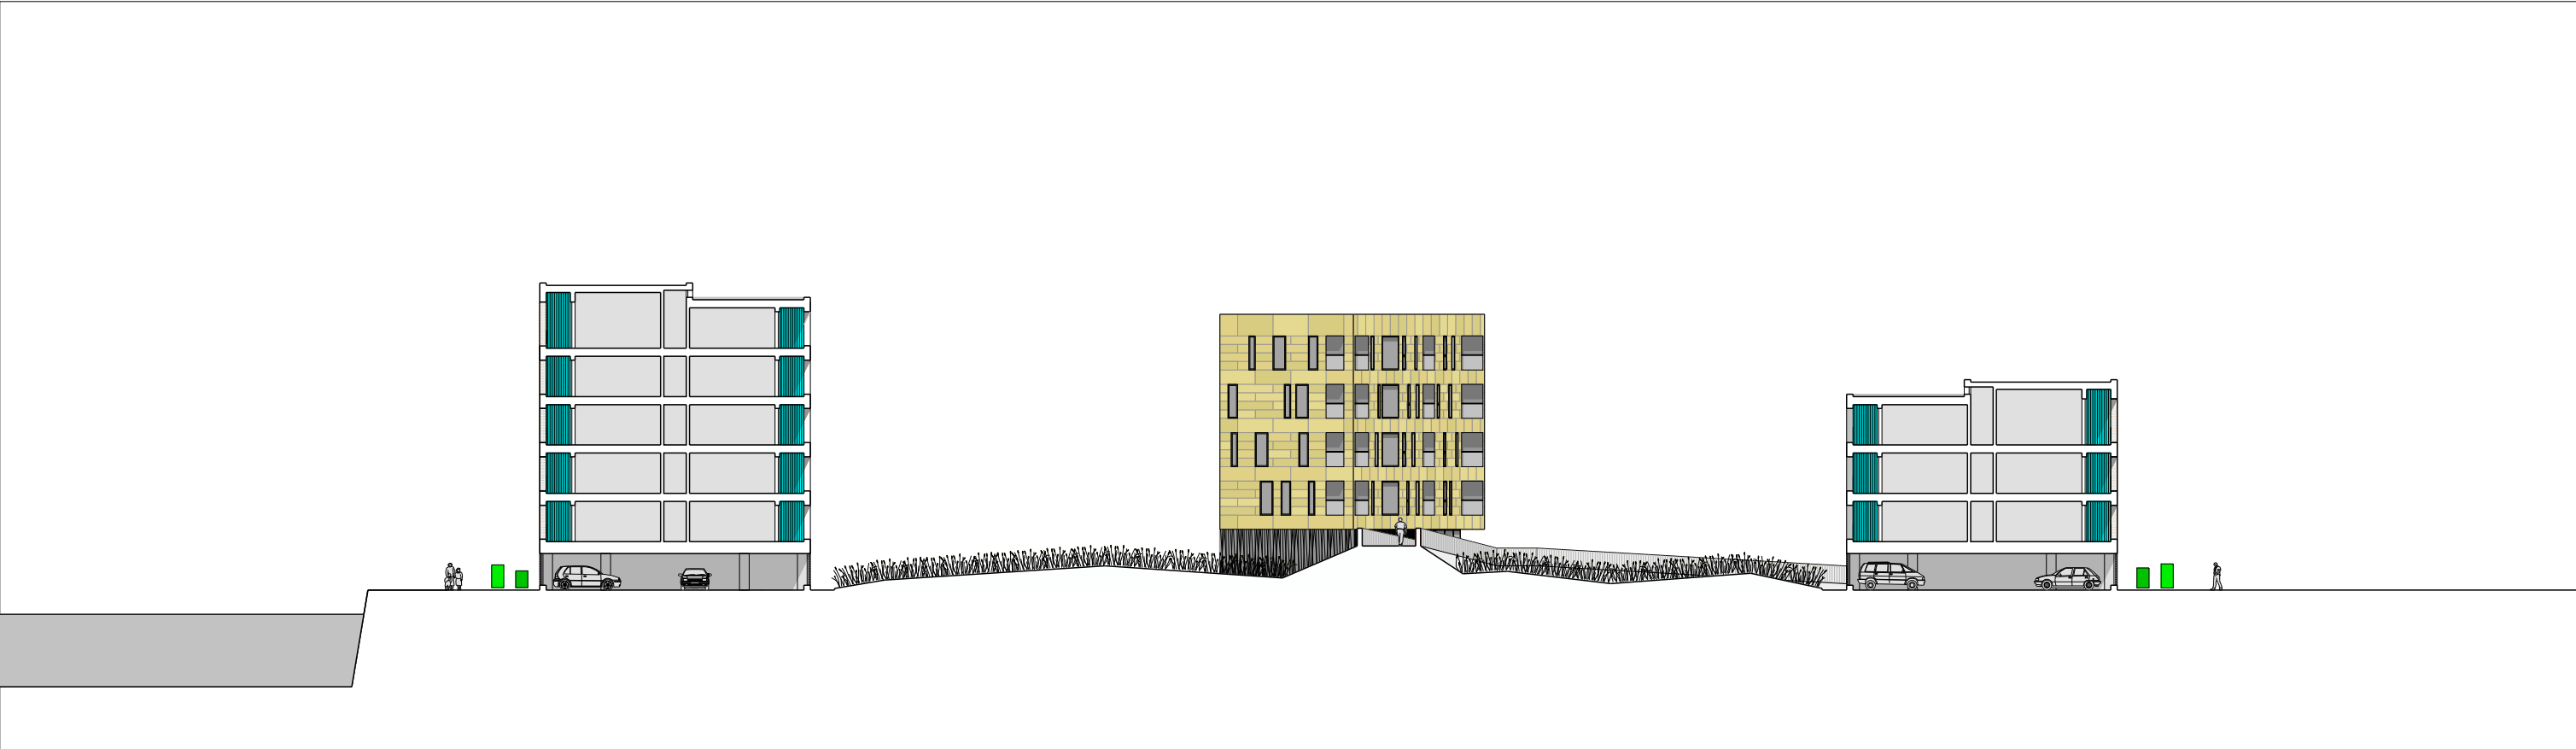


North East Section A-A



South West Section B-B

FOR GUIDE TO MATERIALS REFER TO DRAWING 1281-P-310

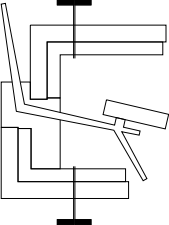

Fellden Clegg Bradley
Architects LLP

Bath Brewery
Toll Bridge Road
Bath BA1 7DE

t 01225 852545
f 01225 852528
e bath@felldenclegg.com

B BLOCK 1 LENGTH AMENDED. A PLANNING APPLICATION ISSUE Amendment	05.09.06 14.12.05 Date	
	Job/Drawing No	Amendment
OLD TOWN DOCK NEWPORT Sections North East Section A-A South West Section B-B	1281-P-200 B	
	Scale	1:200 (1:400 @ A3)
Do not scale	Date	November 2005
	Drawn	JL
All dimensions to be checked on site		
Original printed at A1		