


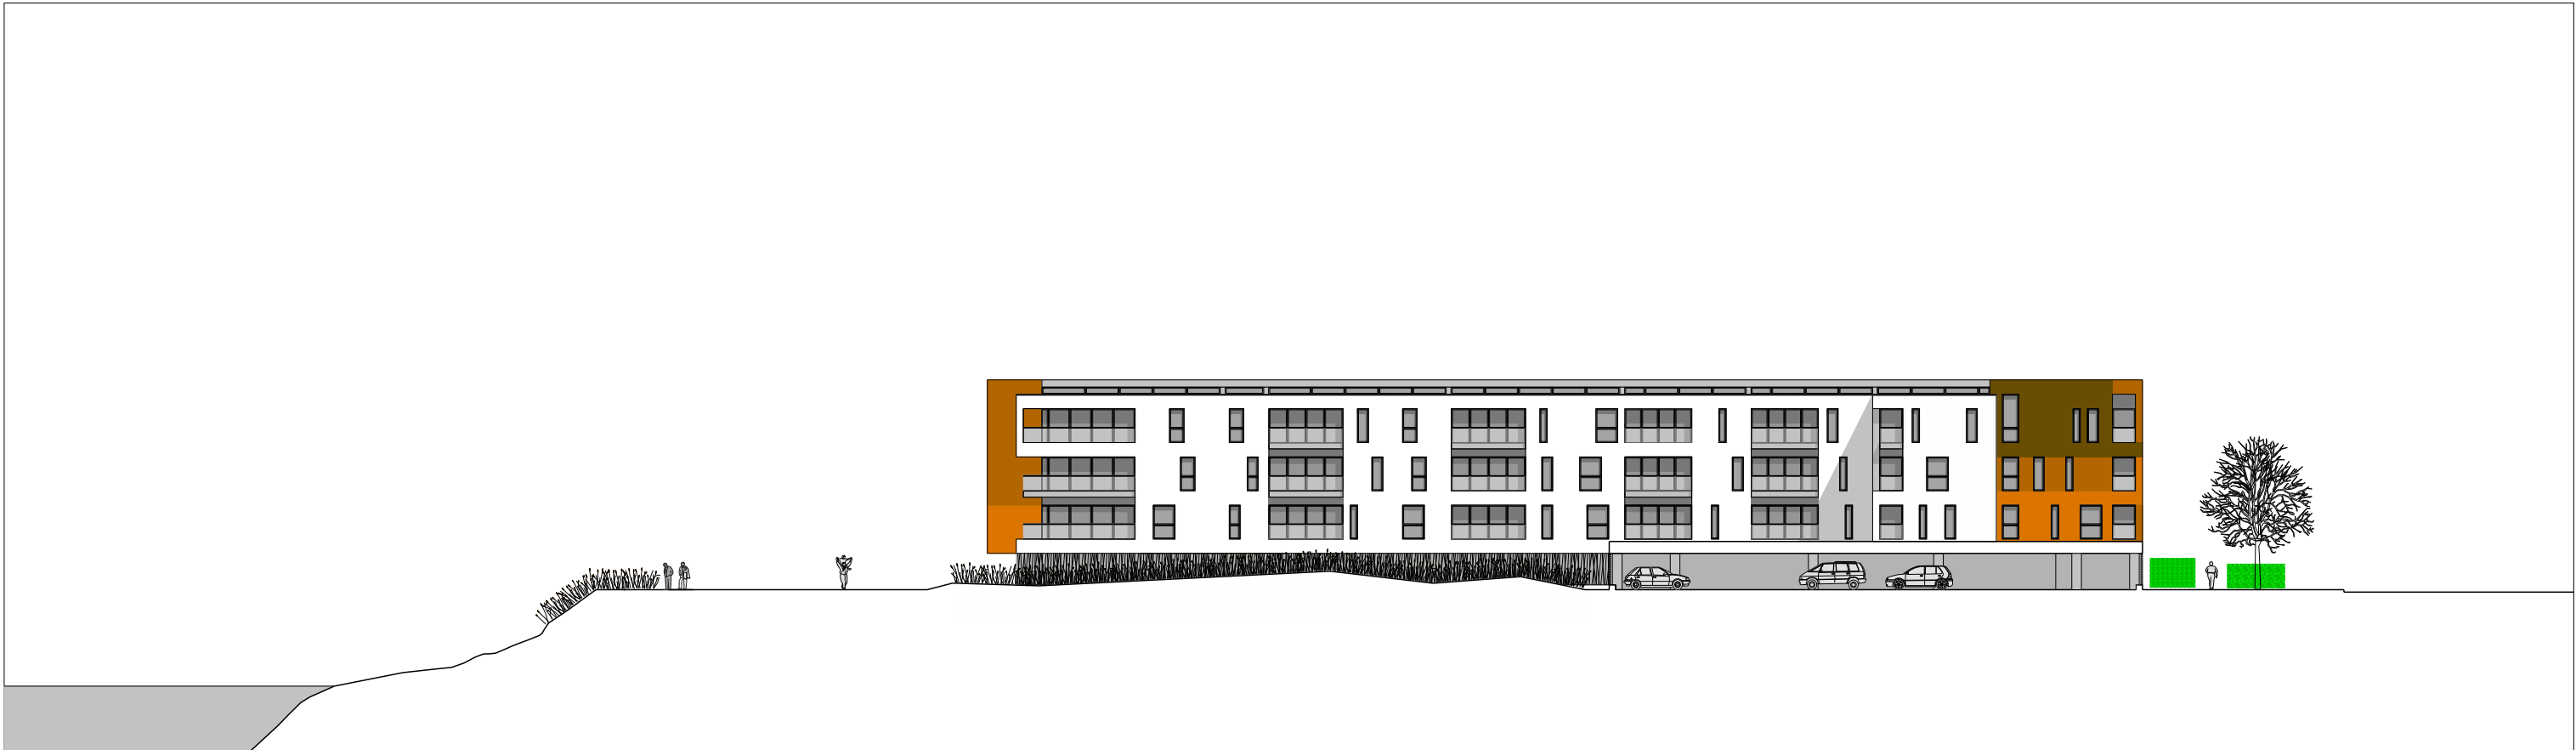


North East Section C-C



North West Section D-D

FOR GUIDE TO MATERIALS REFER TO DRAWING 1281-P-310

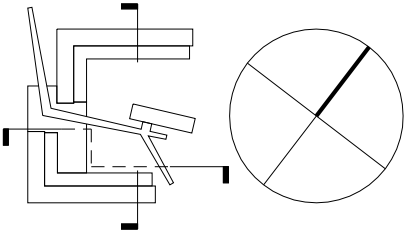

Feliden Clegg Bradley
Architects LLP

Bath Brewery
Toll Bridge Road
Bath BA1 7DE

t 01225 852545
f 01225 852528
e bath@felidenclegg.com

B BLOCK 1 LENGTH AMENDED. A PLANNING APPLICATION ISSUE Amendment	05.09.06 14.12.05 Date	
	Job/Drawing No	Amendment
OLD TOWN DOCK NEWPORT Sections North East Section C-C North West Section D-D Do not scale Original printed at A1	1281-P-201 B	
	Scale	1:200 (1:400 @ A3)
	Date	November 2005
	Drawn	JL
All dimensions to be checked on site		