





SAMPLE BRICKS INDICATING COLOUR AND TEXTURE RANGE

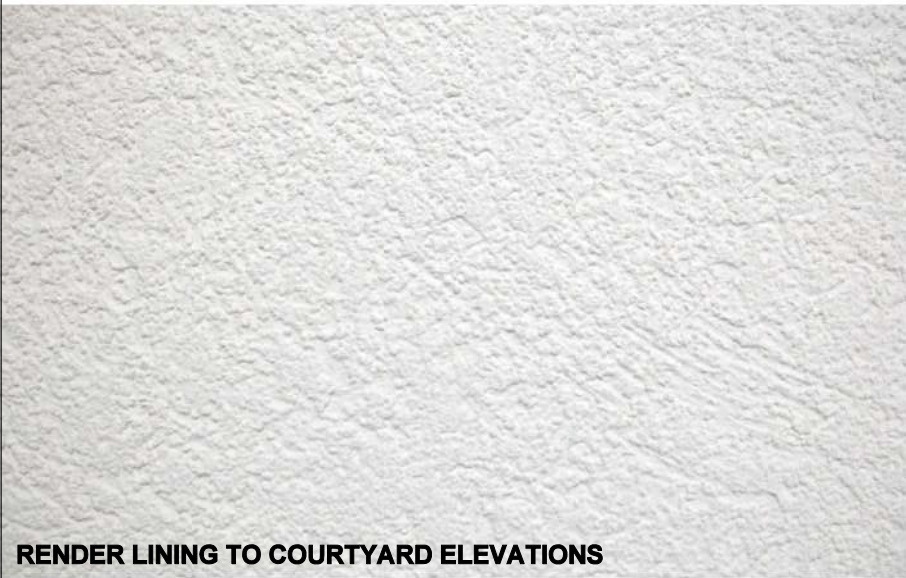


RENDER LINING TO COURTYARD ELEVATIONS




TIMBER LAMINATE CLADDING TO CENTRAL BLOCK

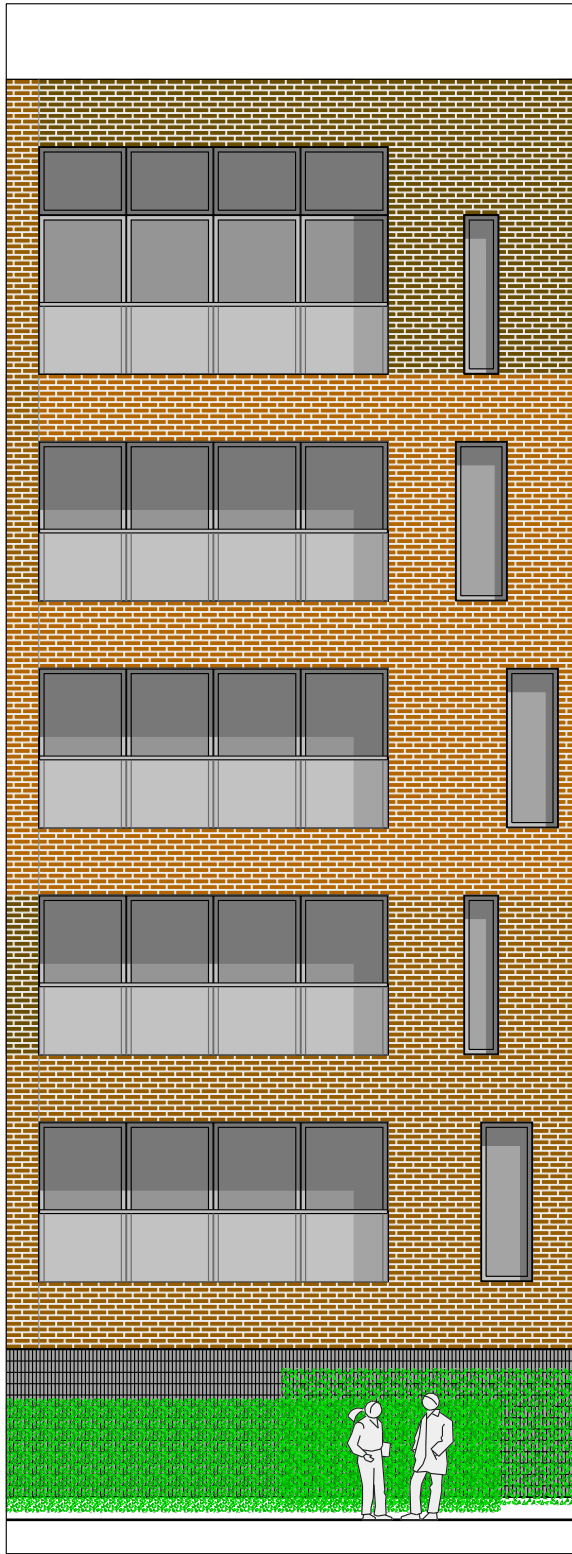

ELEVATION STUDY: BRICK

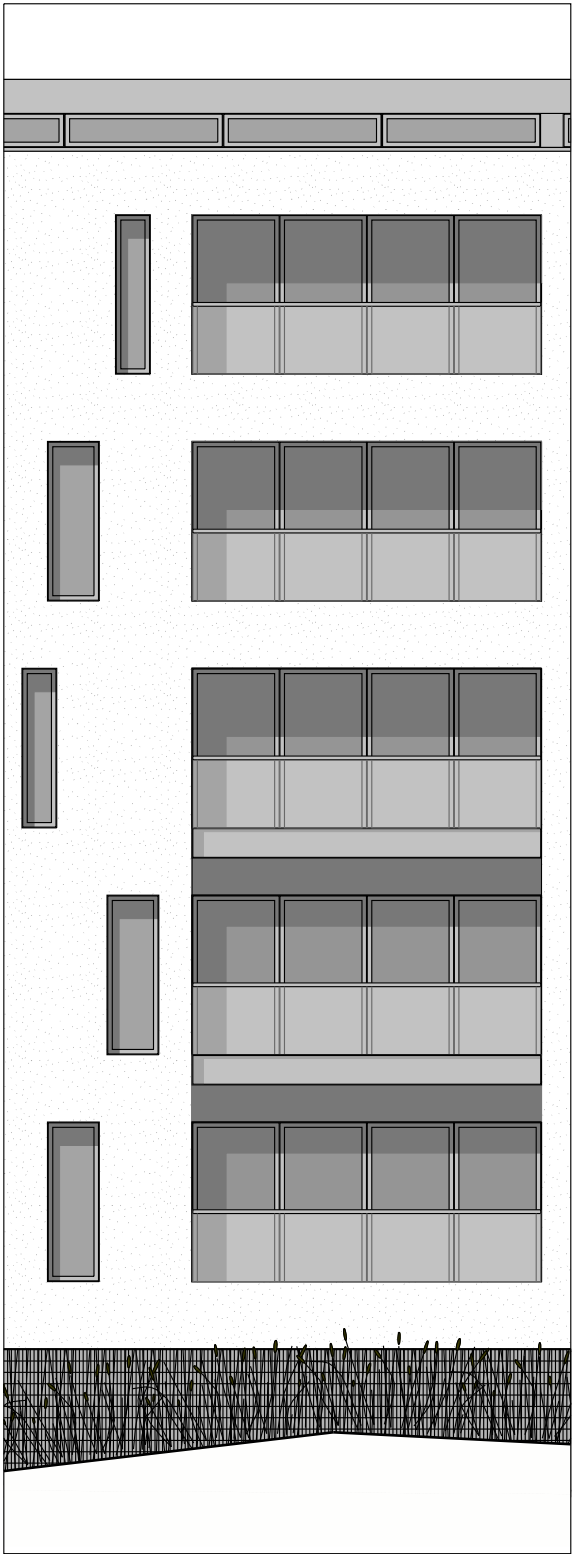

ELEVATION STUDY: RENDER

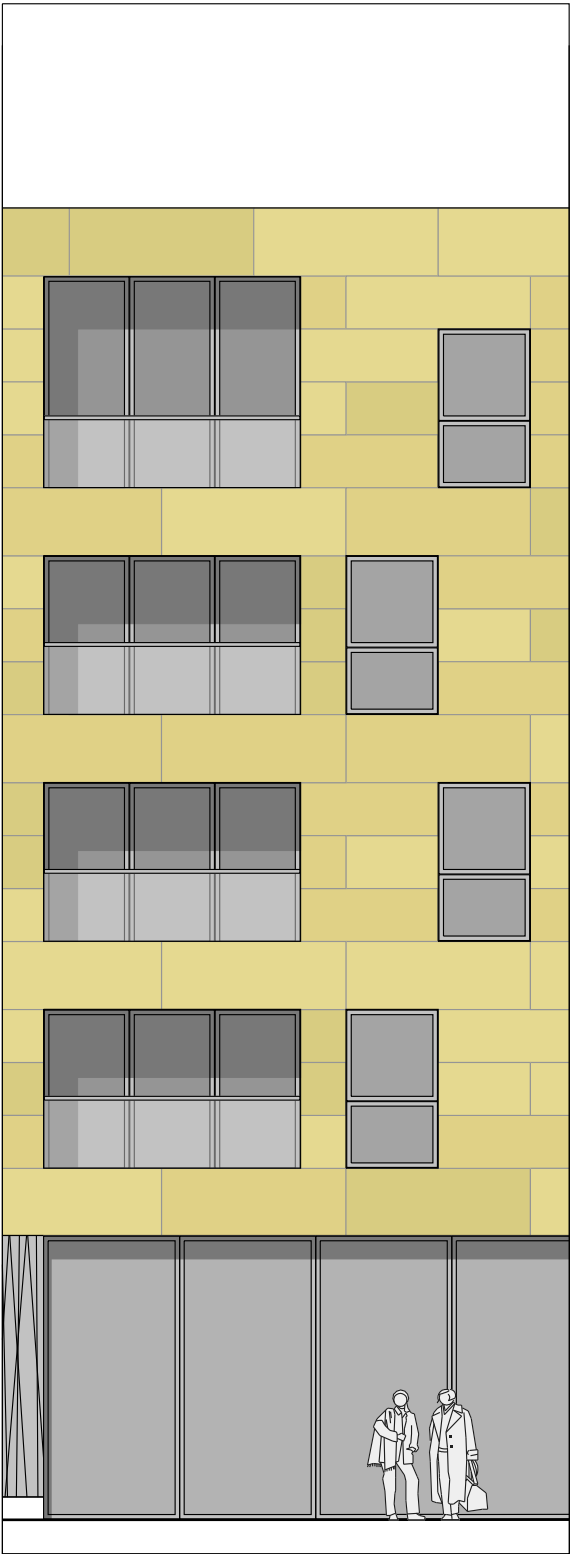

ELEVATION STUDY: LAMINATED TIMBER

Felidon Clegg Bradley
Architects LLP

Bath Brewery
Toll Bridge Road
Bath BA1 7DE

t 01225 852545
f 01225 852528
e bath@felidenclegg.com

A PLANNING APPLICATION ISSUE
Amendment

14.12.05
Date

OLD TOWN DOCK
NEWPORT

Elevation Studies

Job/Drawing No Amendment

1281-P-310 **A**

Scale 1:50 (1:100 @ A3)

Date December 2005

Drawn CG

Do not scale

All dimensions to be checked on site

Original printed at A1