


## Location Plan

Site Address: Easting: 331879 Northing: 187420

Date Produced: 03-Mar-2026

Scale: 1:1250 @A4

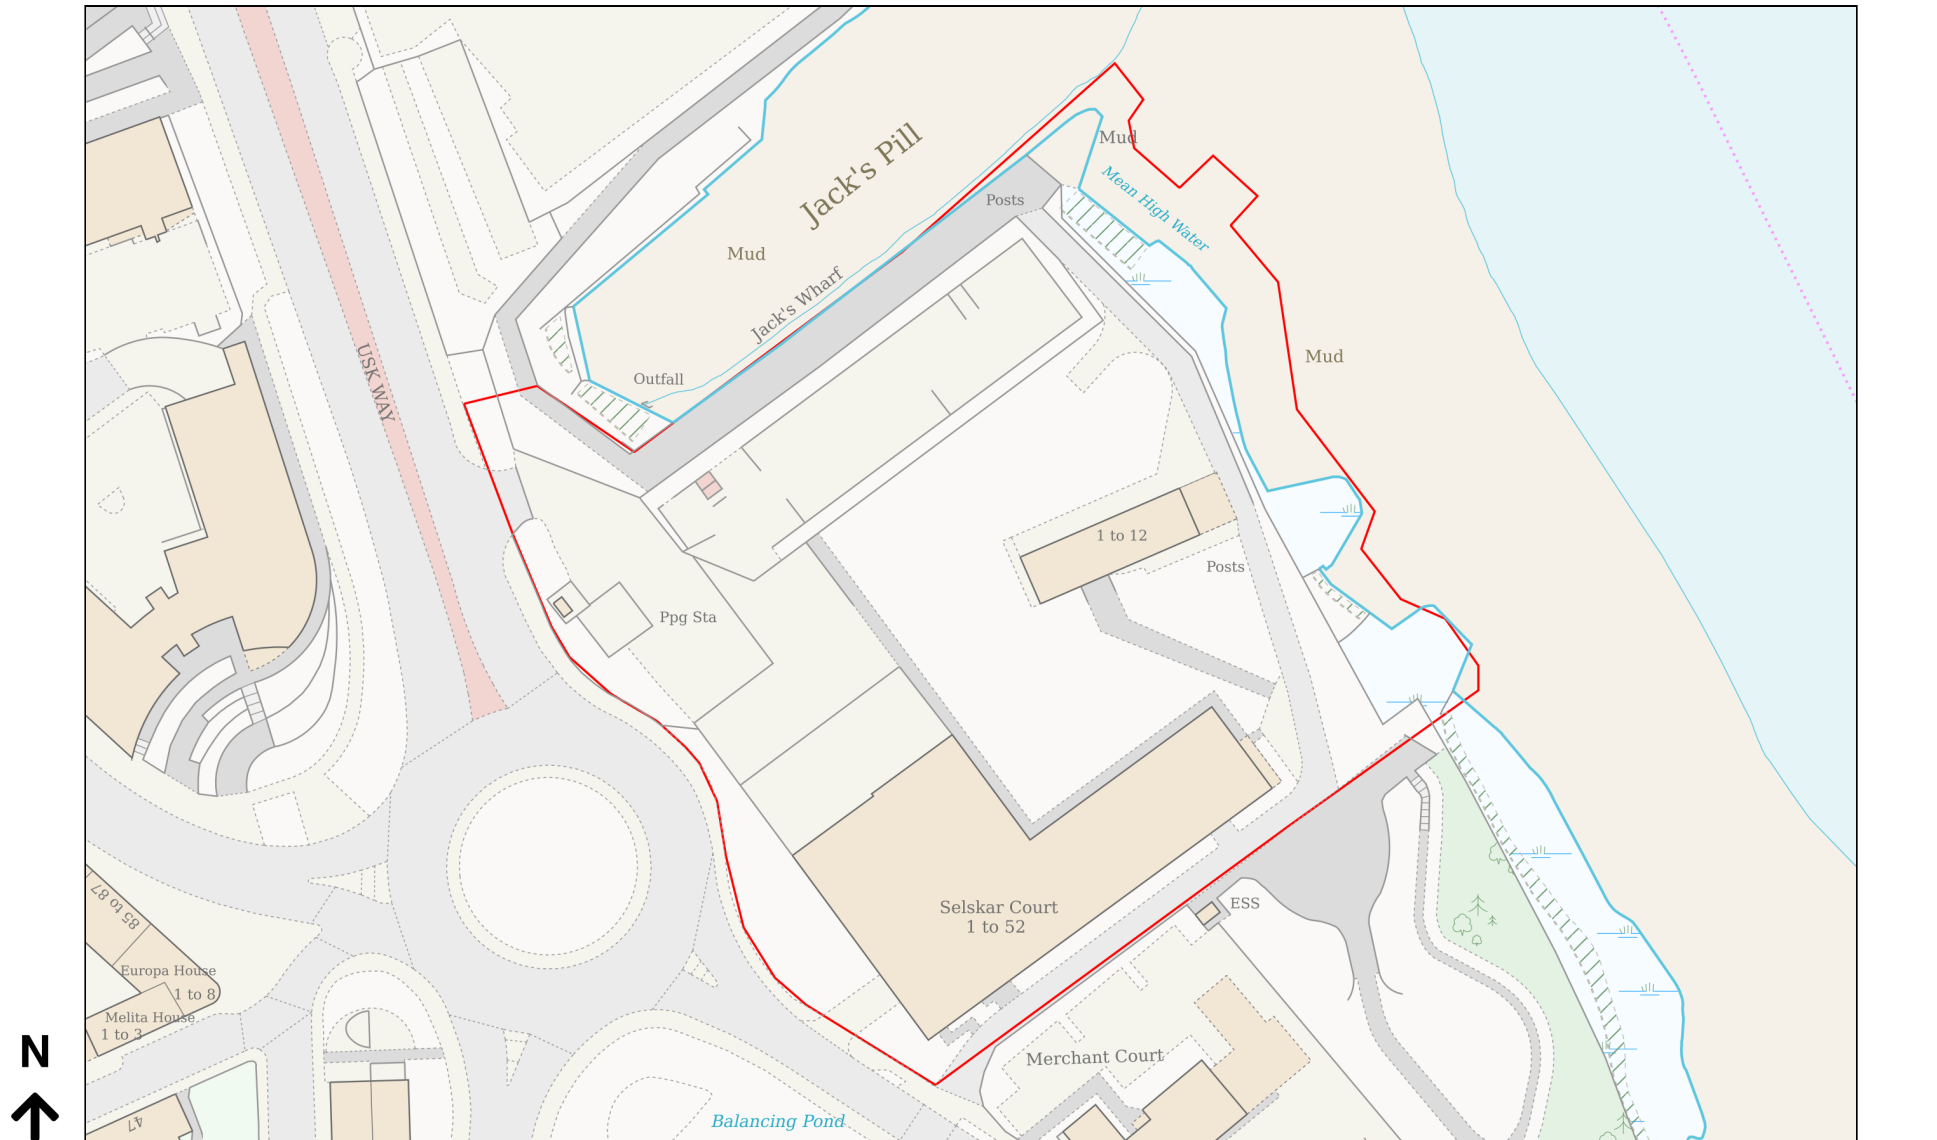

Planning Portal Reference: PP-14715033v1