




Existing Sign

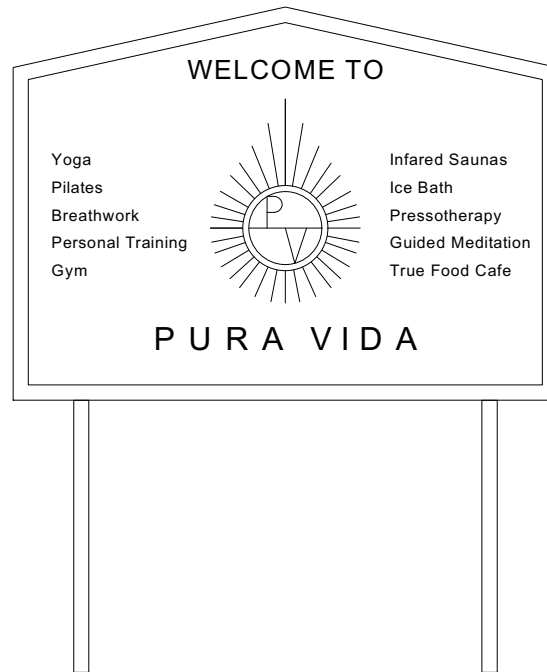

Proposed Sign


Skerryvore Designs Ltd
 skerryvoredesigns.co.uk
 Phone **01633 897922**
 Mobile **07816 934352**
 contact@skerryvoredesigns.co.uk

JOB
TITLE Former Methodist Church
 Church Street
 Caerleon
 Newport
 NP18 1AW

DRAWING
TITLE Existing/ Propsoed
 Front Signage

DRAWING No. SD1126-06

SCALE 1:25 @ A4

DATE Sep 2025