
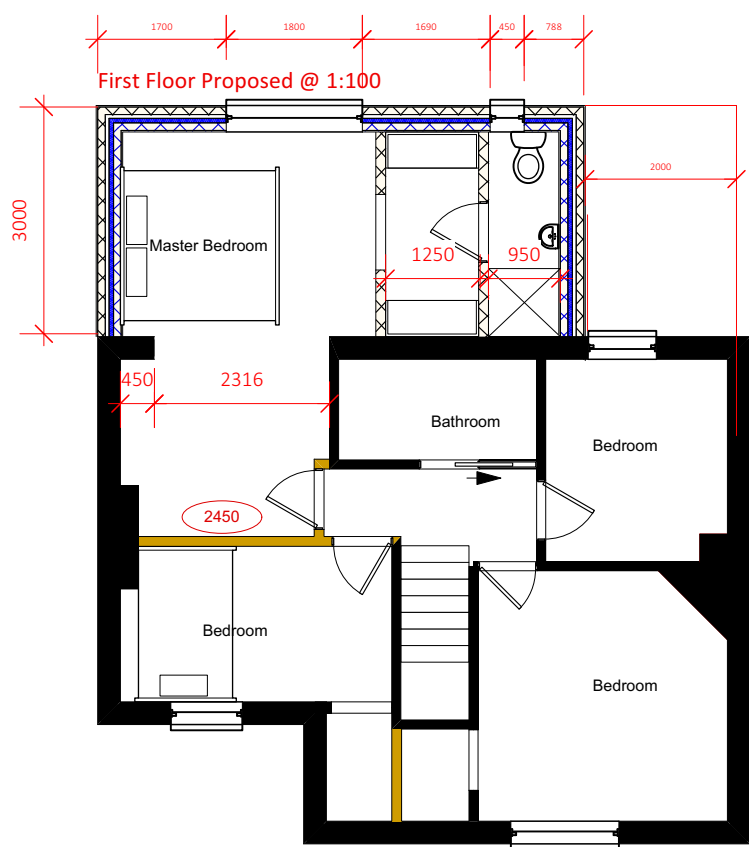
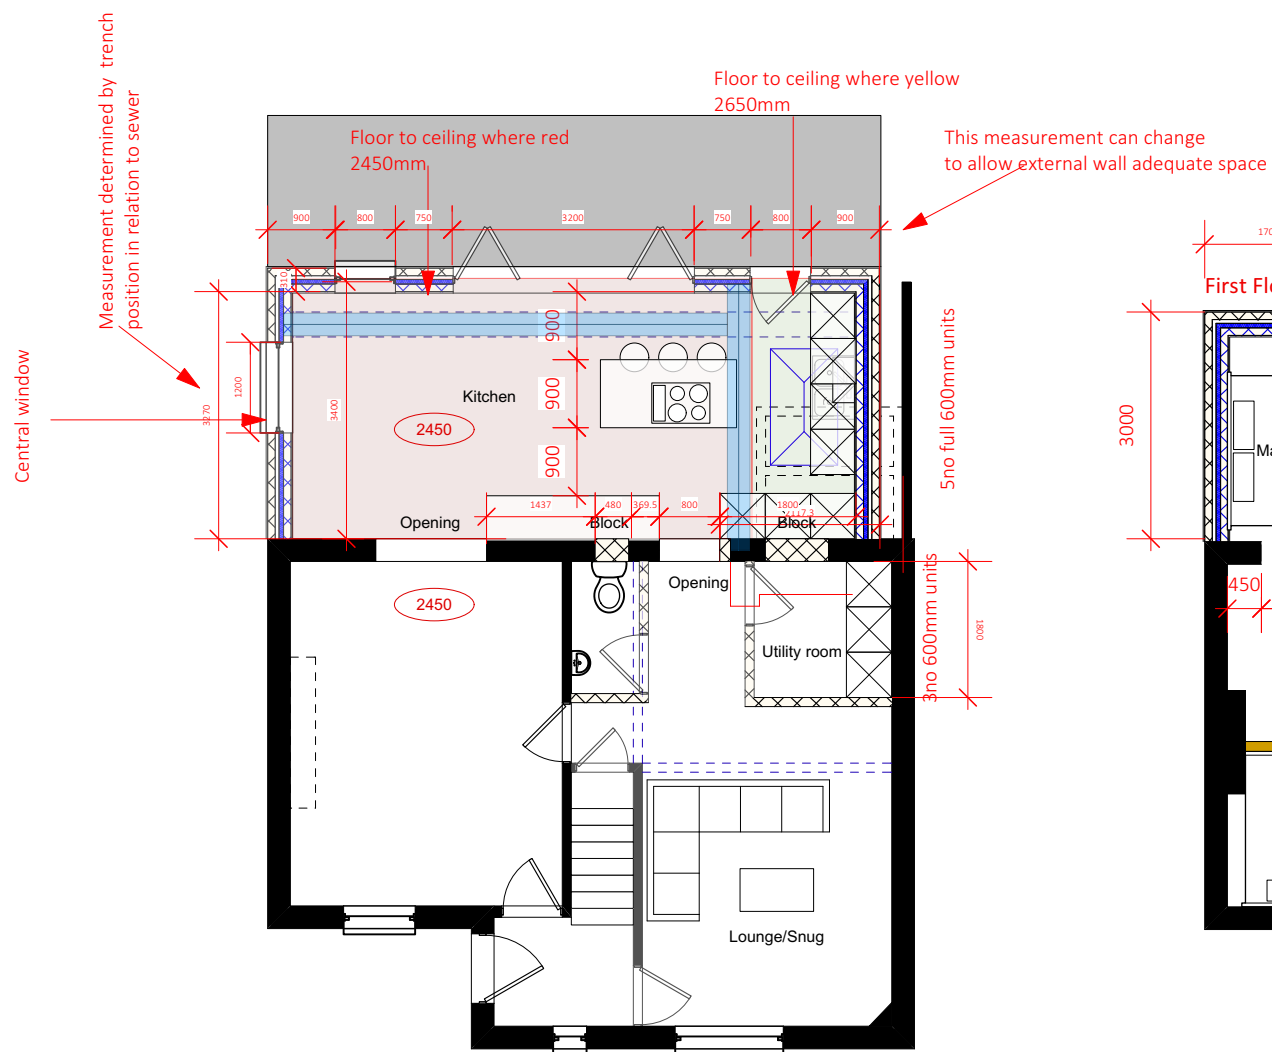
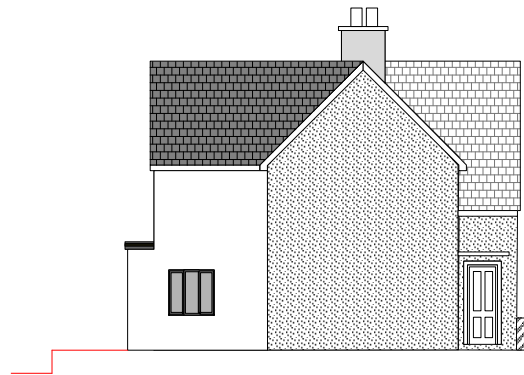
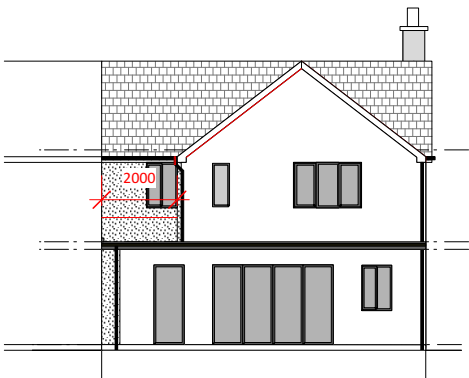
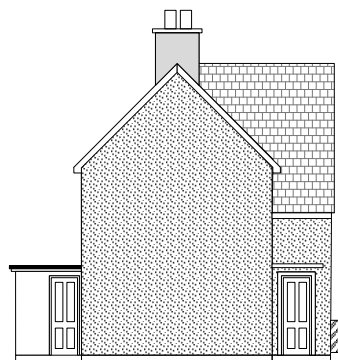


A stylized illustration of a house. The house has a grey roof with a chimney on the left side. The main body of the house is dark grey, and there is a small white door on the right side. The house is set against a white background.

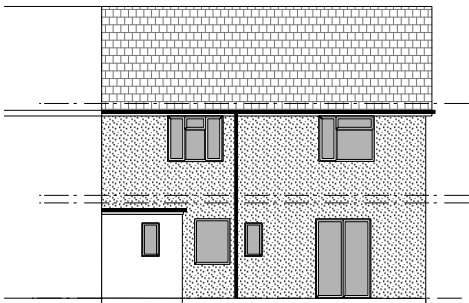

 Skerryvore Designs Ltd skerryvoredesigns.co.uk Phone 01633 897922 Mobile 07816 934352 contact@skerryvoredesigns.co.uk	JOB TITLE 13 The Uplands Rogerstone NP10 9FA	DRAWING TITLE Building Regulations: Plans and elevations	DRAWING No. SD896 BR01a
			SCALE 1:100 @ A3
			DATE Feb 2024