

Overview map of worksite

Warning: PDF designed for A3 colour print only with no page scaling

Date Requested: 13/01/2026
Job Reference: 40040781
Site Location: 336138 186606
Requested by:
Mr Geraint Roberts
Your Scheme/Reference:
25/0152

IMPORTANT NOTICES

- This information is given as a guide only and its accuracy cannot be guaranteed
- The plan only shows pipes owned by Indigo Pipelines Limited
- Service pipes etc. may not be shown but their presence should be anticipated
- You must use safe digging practices in accordance with H5(G)47 to establish the actual position of mains, services and other apparatus before any mechanical excavation is used
- It is your responsibility to ensure this information is provided to all persons working near our plant
- If in doubt call the team on 0118 436 2510

Please note: If you have overlaps or misalignments between base maps that make it difficult to understand please contact plant@indigonetworks.co.uk or call 0118 436 2510


Scale: 1:1538 (When plotted at A3)

Dig Sites Area:  Line: 

	LP Main		Valve Closed		Reducer
	LP Service		Valve Open		Ducting
	MP Main		CSEP		Gas Supply Point
	MP Service		Pressure Reduction Station		
	IP Main		End Closure		



Indigo Pipelines Ltd.
Registered Office:
200 Brook Drive,
Green Park,
Reading,
RG2 6UB.

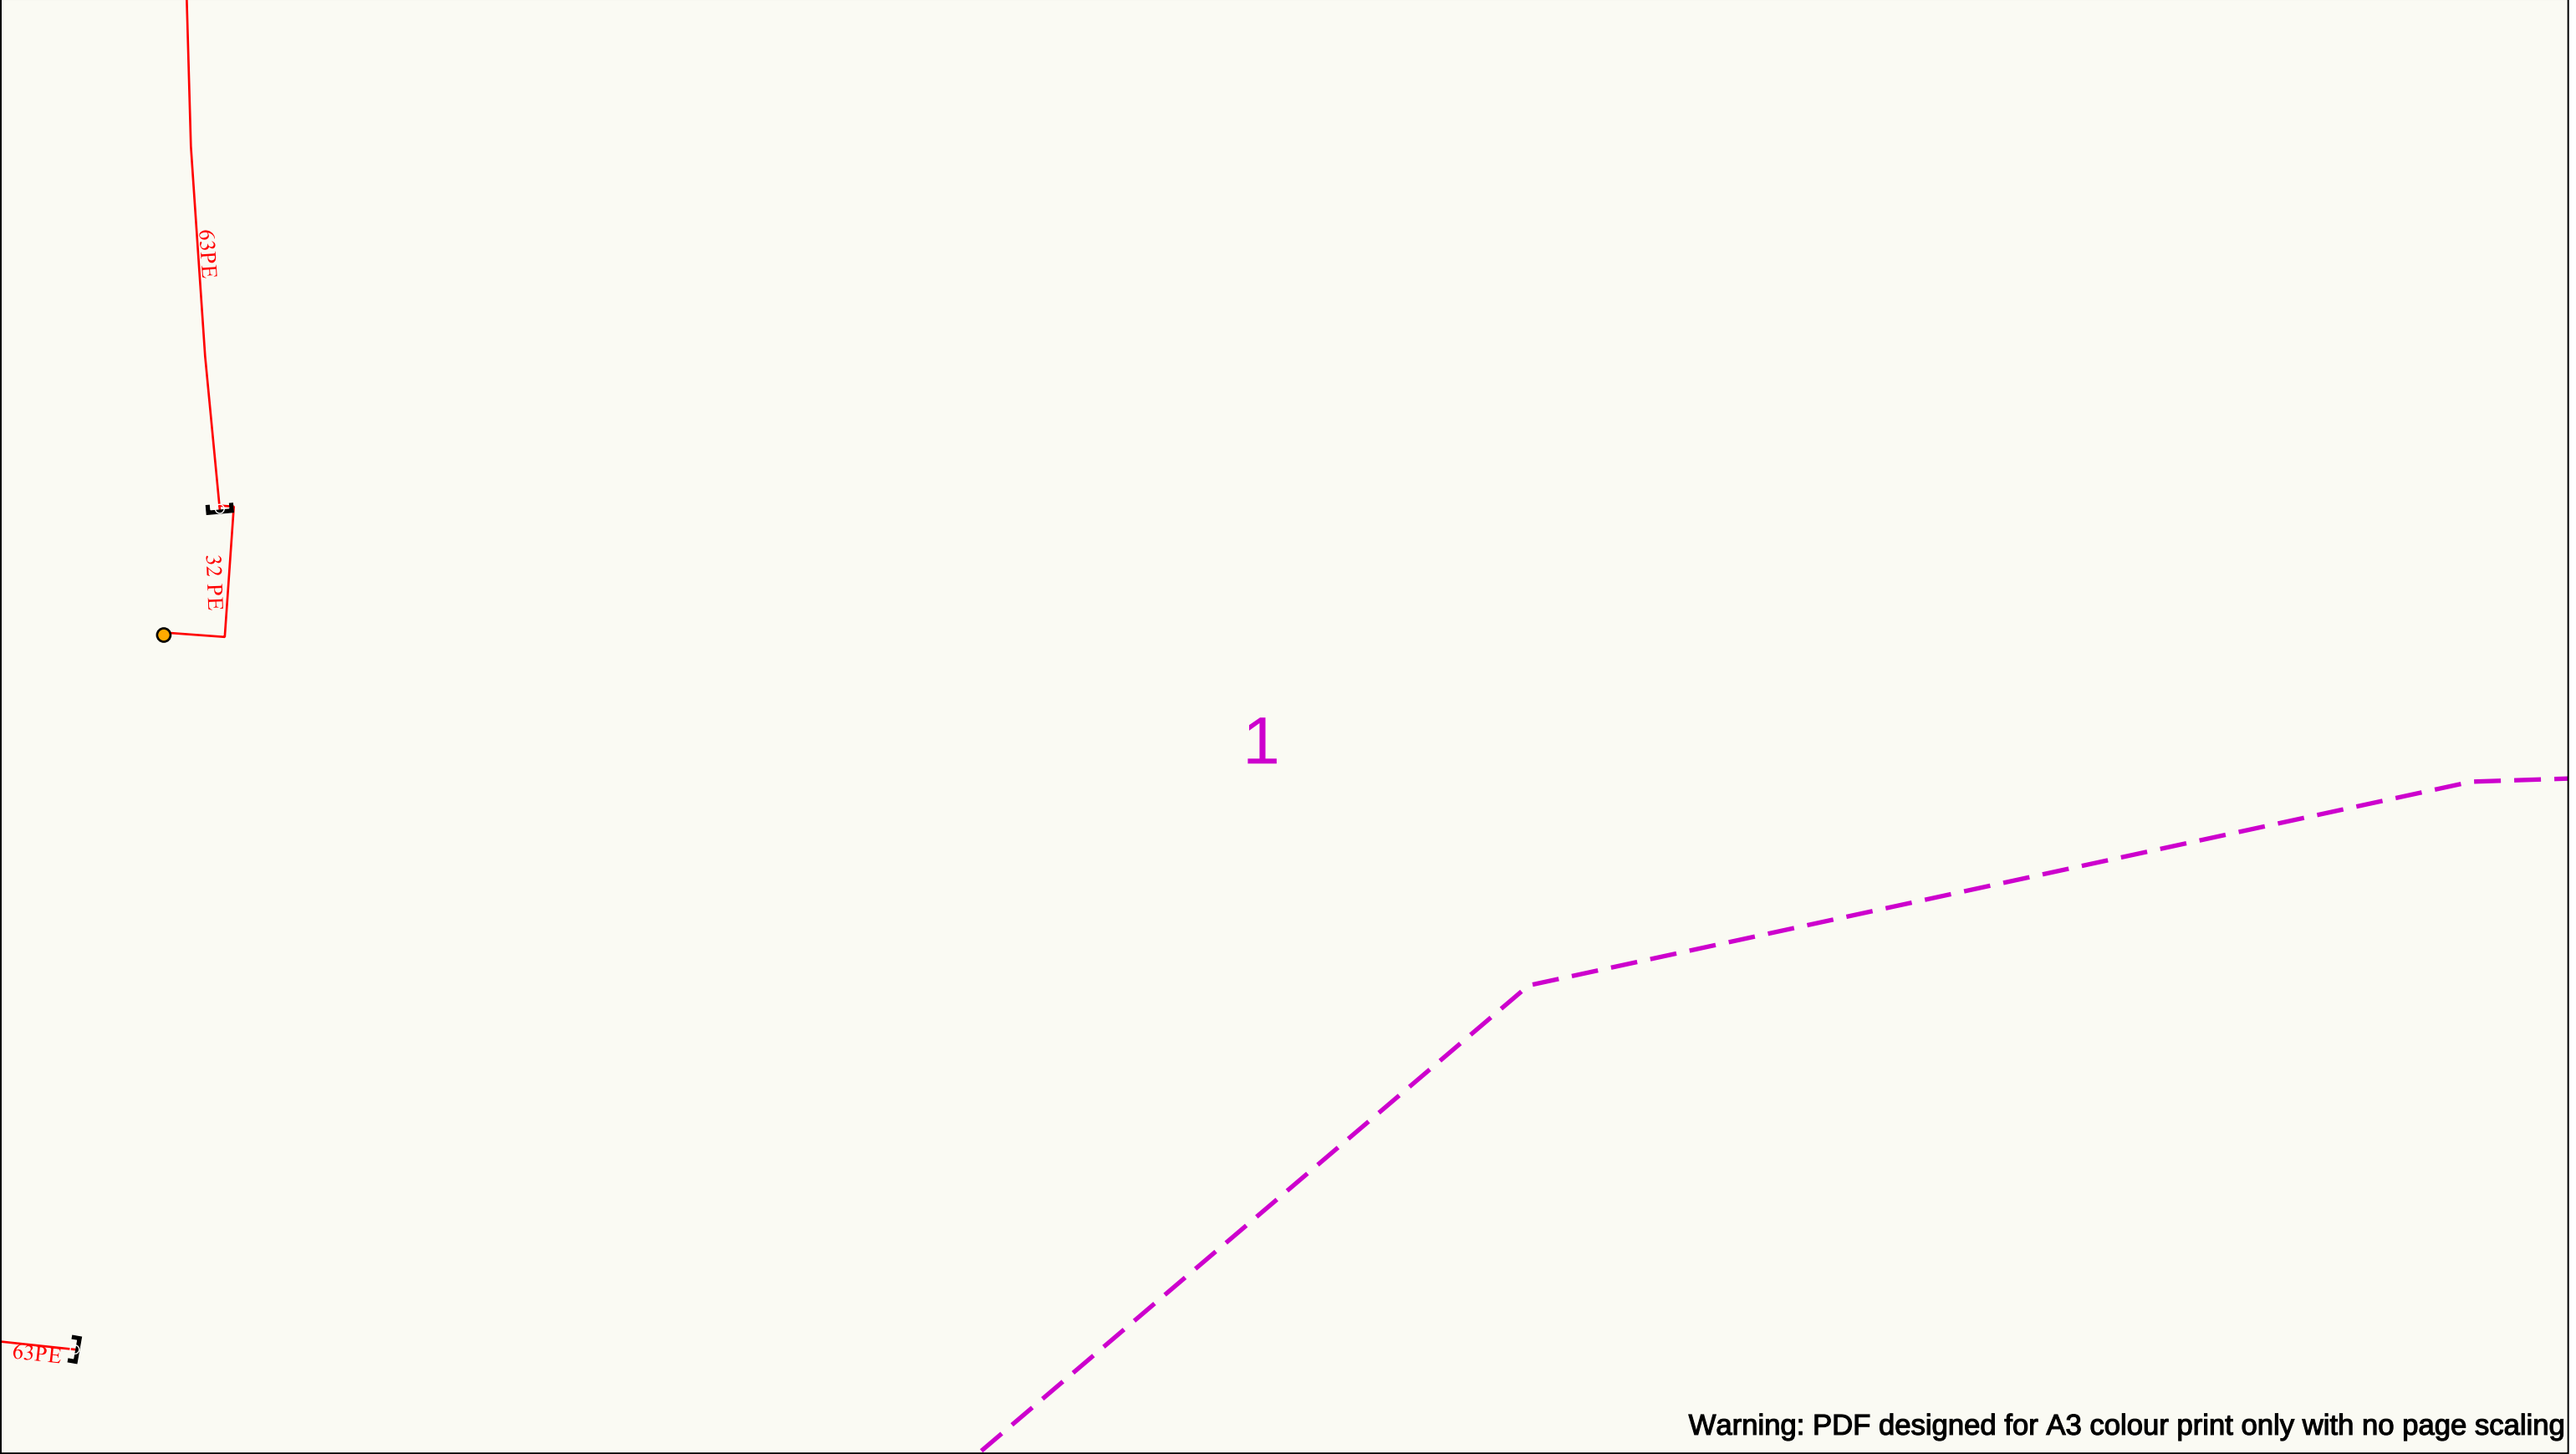

Warning: PDF designed for A3 colour print only with no page scaling

050m

Dig Sites

Area:

Line:

Date Requested: 13/01/2026

Job Reference: 40040781

Site Location: 336138 186606

Requested by:
Mr Geraint Roberts

Your Scheme/Reference: 25/0152

IMPORTANT NOTICES

- This information is given as a guide only and its accuracy cannot be guaranteed
- The plan only shows pipes owned by Indigo Pipelines Limited
- Service pipes etc. may not be shown but their presence should be anticipated
- You must use safe digging practices in accordance with HS(G)47 to establish the actual position of mains, services and other apparatus before any mechanical excavation is used
- It is your responsibility to ensure this information is provided to all persons working near our plant
- If in doubt call the team on 0118 436 2510.

Please note: If you have overlaps or misalignments between base maps that make it difficult to understand please contact plant@indigonetworks.co.uk or call 0118 436 2510

LP Main

LP Service

MP Main

MP Service

IP Main

Valve Closed

Valve Open

CSEP

Pressure Reduction Station

1

End Closure

Reducer

Ducting

Gas Supply Point

N

E

S

W

indigo

pipelines

Indigo Pipelines Ltd.

Registered Office:

200 Brook Drive,


Green Park,


Reading,

RG2 6UB.

Crown Copyright © - Reproduced by permission of Ordnance Survey on behalf of HMSO. and database right 2025. All rights reserved.

CROWN COPYRIGHT © All Rights Reserved. OS Open ZoomStack. Plans generated by DigSAFE Pro™ software provided by LinesearchbeforeUdig.

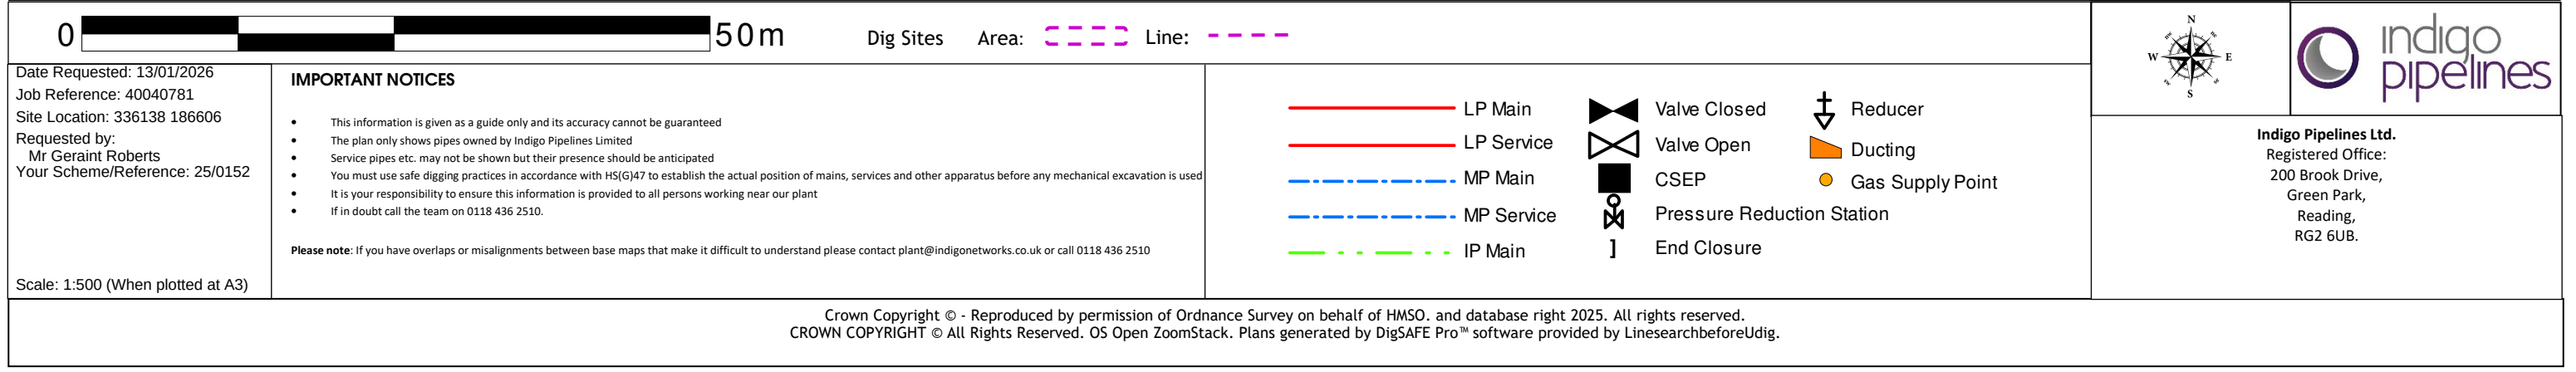

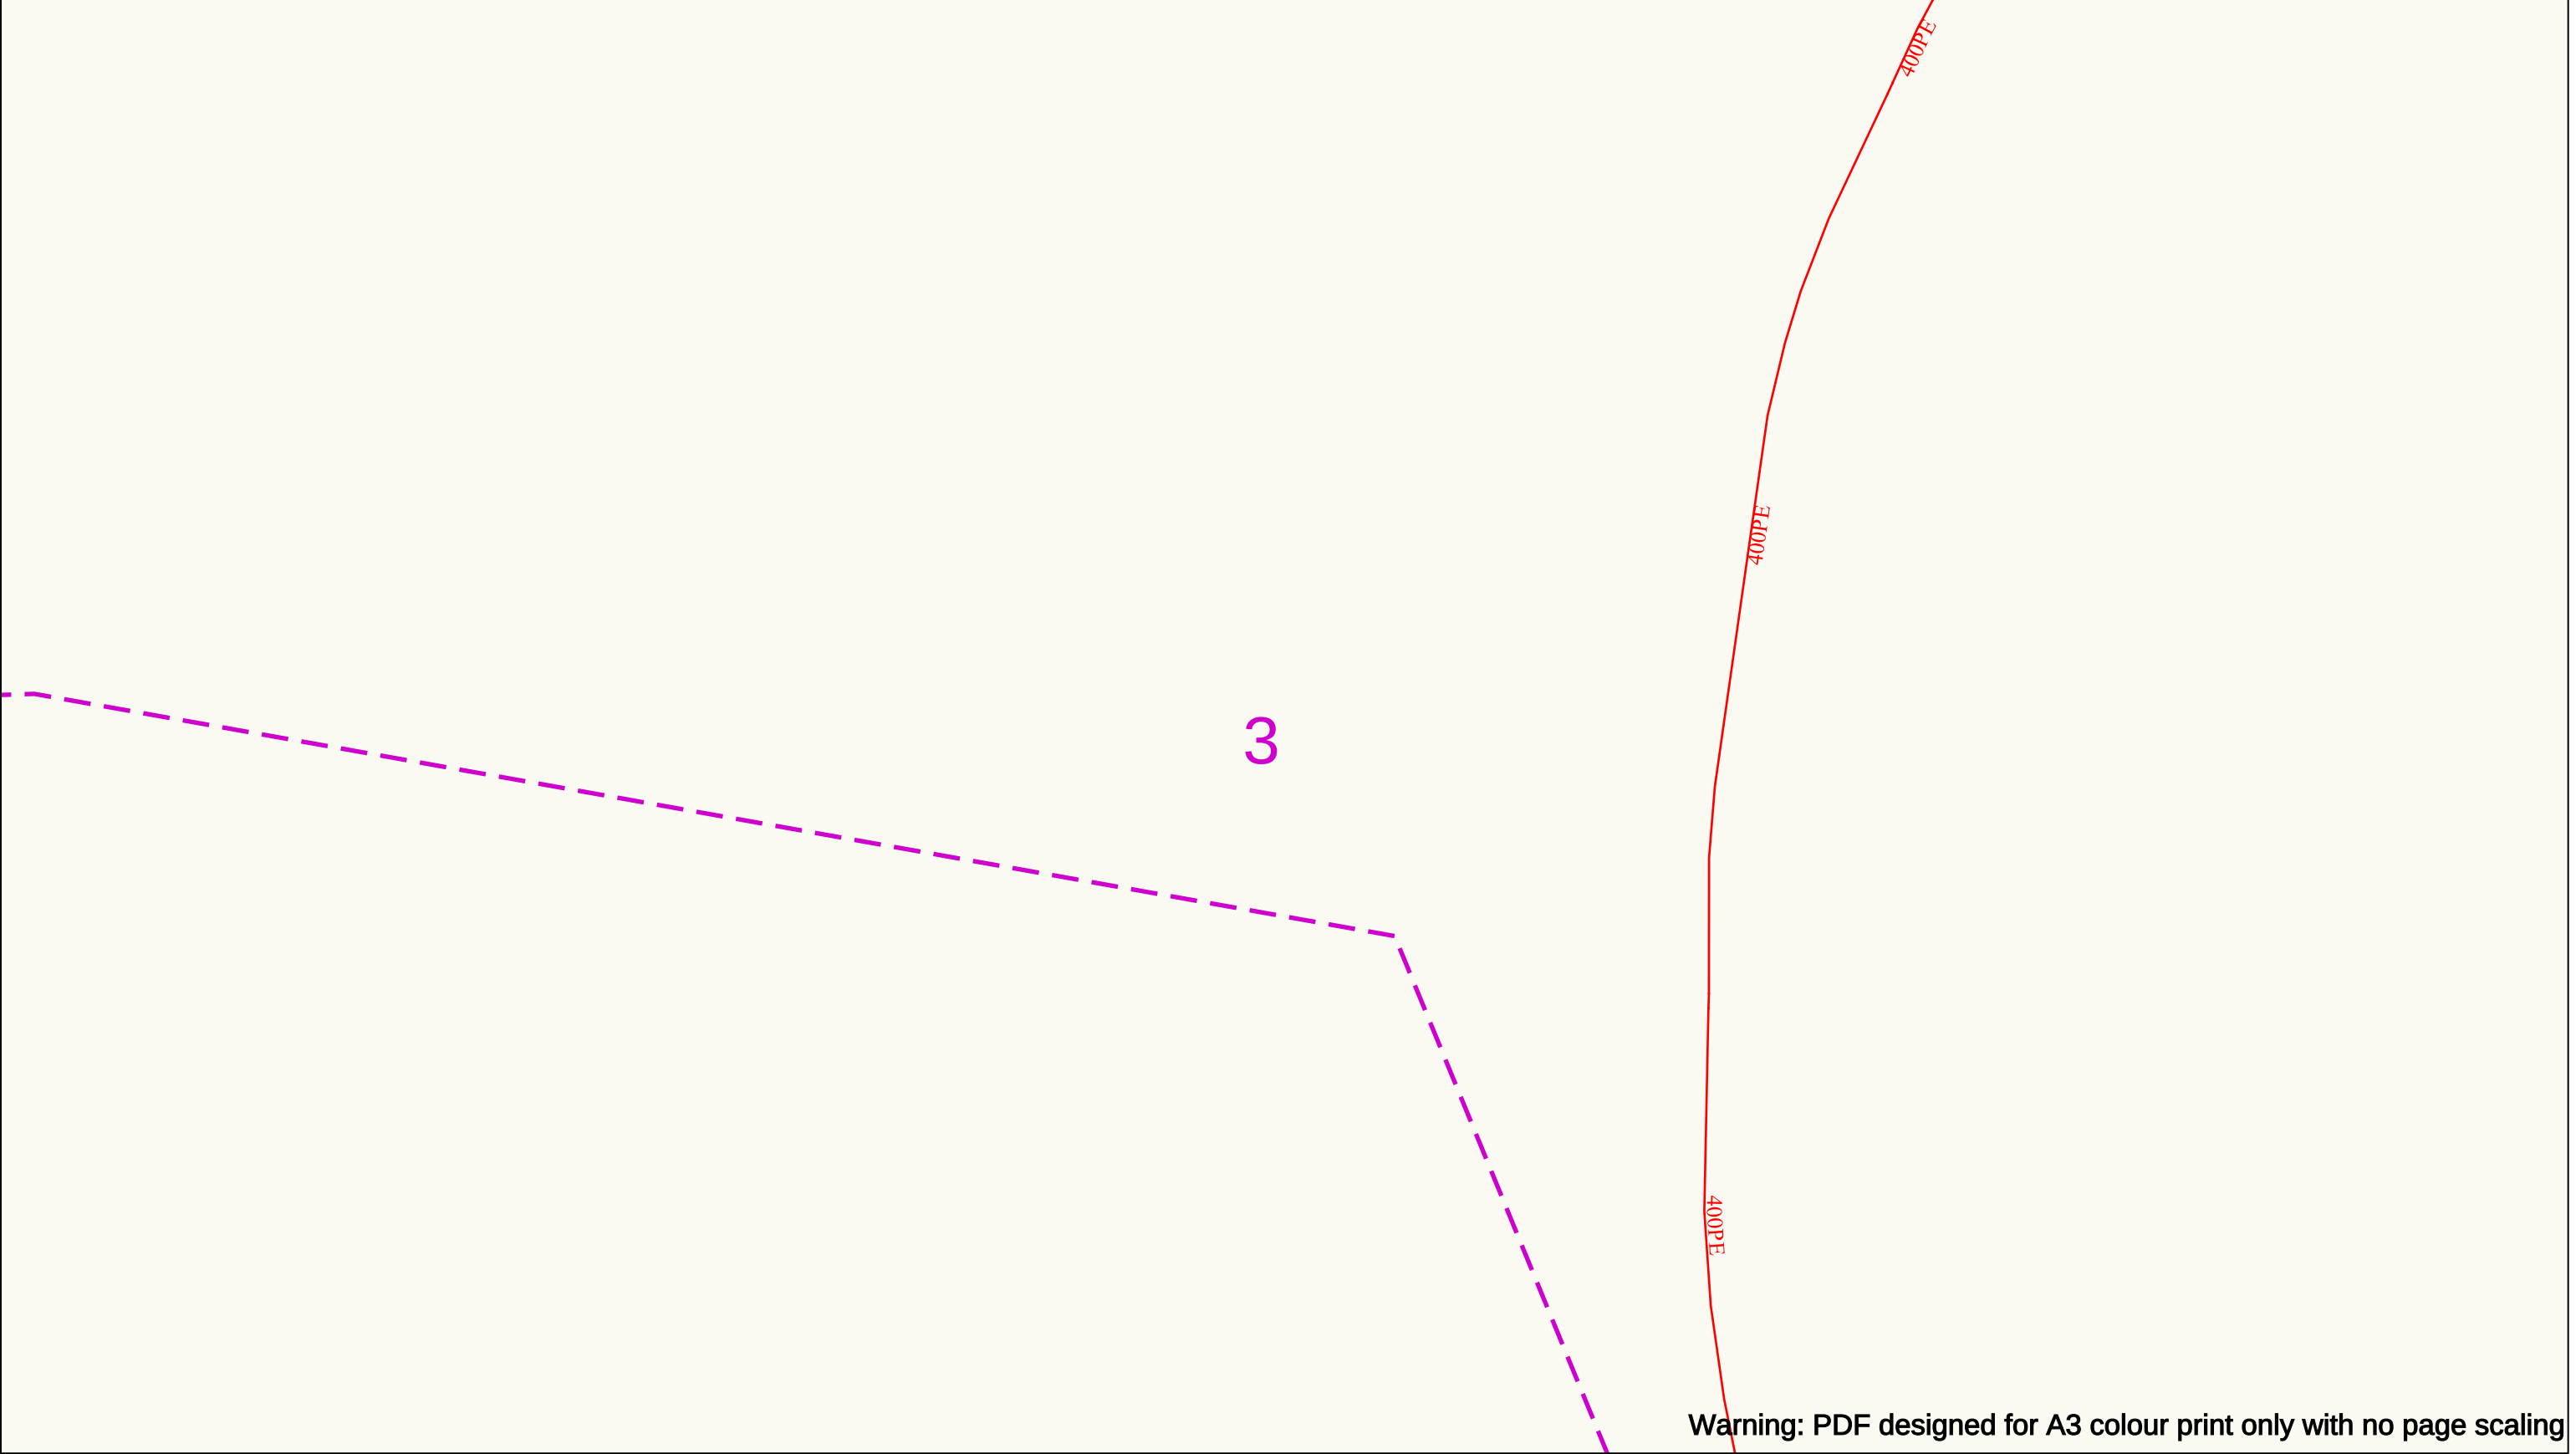

Warning: PDF designed for A3 colour print only with no page scaling

050m

Dig Sites

Area:

Line:

Date Requested: 13/01/2026

Job Reference: 40040781

Site Location: 336138 186606

Requested by:
Mr Geraint Roberts

Your Scheme/Reference: 25/0152

IMPORTANT NOTICES

- This information is given as a guide only and its accuracy cannot be guaranteed
- The plan only shows pipes owned by Indigo Pipelines Limited
- Service pipes etc. may not be shown but their presence should be anticipated
- You must use safe digging practices in accordance with HS(G)47 to establish the actual position of mains, services and other apparatus before any mechanical excavation is used
- It is your responsibility to ensure this information is provided to all persons working near our plant
- If in doubt call the team on 0118 436 2510.

Please note: If you have overlaps or misalignments between base maps that make it difficult to understand please contact plant@indigonetworks.co.uk or call 0118 436 2510

LP Main

LP Service

MP Main

MP Service

IP Main

Valve Closed

Valve Open

CSEP

Pressure Reduction Station

1

End Closure

Reducer

Ducting

Gas Supply Point

N

E

S

W

Indigo Pipelines Ltd.

Registered Office:
200 Brook Drive,
Green Park,
Reading,
RG2 6UB.

Crown Copyright © - Reproduced by permission of Ordnance Survey on behalf of HMSO. and database right 2025. All rights reserved.
CROWN COPYRIGHT © All Rights Reserved. OS Open ZoomStack. Plans generated by DigSAFE Pro™ software provided by LinesearchbeforeUdig.



Warning: PDF designed for A3 colour print only with no page scaling

050m

Dig Sites

Area:

Line:

Date Requested: 13/01/2026

Job Reference: 40040781

Site Location: 336138 186606

Requested by:
Mr Geraint Roberts

Your Scheme/Reference: 25/0152

IMPORTANT NOTICES

- This information is given as a guide only and its accuracy cannot be guaranteed
- The plan only shows pipes owned by Indigo Pipelines Limited
- Service pipes etc. may not be shown but their presence should be anticipated
- You must use safe digging practices in accordance with H5(G)47 to establish the actual position of mains, services and other apparatus before any mechanical excavation is used
- It is your responsibility to ensure this information is provided to all persons working near our plant
- If in doubt call the team on 0118 436 2510.

Please note: If you have overlaps or misalignments between base maps that make it difficult to understand please contact plant@indigonetworks.co.uk or call 0118 436 2510

LP Main

LP Service

MP Main

MP Service

IP Main

Valve Closed

Valve Open

CSEP

Pressure Reduction Station

1

End Closure

Reducer

Ducting

Gas Supply Point

N

E

S

W

indigo pipelines

Indigo Pipelines Ltd.

Registered Office:

200 Brook Drive,

Green Park,

Reading,

RG2 6UB.

Crown Copyright © - Reproduced by permission of Ordnance Survey on behalf of HMSO. and database right 2025. All rights reserved.

CROWN COPYRIGHT © All Rights Reserved. OS Open ZoomStack. Plans generated by DigSAFE Pro™ software provided by LinesearchbeforeUdig.

Warning: PDF designed for A3 colour print only with no page scaling

050m

Dig SitesArea: Line:

Date Requested: 13/01/2026

Job Reference: 40040781

Site Location: 336138 186606

Requested by:
Mr Geraint Roberts

Your Scheme/Reference: 25/0152

IMPORTANT NOTICES

- This information is given as a guide only and its accuracy cannot be guaranteed
- The plan only shows pipes owned by Indigo Pipelines Limited
- Service pipes etc. may not be shown but their presence should be anticipated
- You must use safe digging practices in accordance with HS(G)47 to establish the actual position of mains, services and other apparatus before any mechanical excavation is used
- It is your responsibility to ensure this information is provided to all persons working near our plant
- If in doubt call the team on 0118 436 2510.

Please note: If you have overlaps or misalignments between base maps that make it difficult to understand please contact plant@indigonetworks.co.uk or call 0118 436 2510

LP Main

LP Service

MP Main

MP Service

IP Main

Valve Closed

Valve Open

CSEP

Pressure Reduction Station

1

End Closure

Reducer

Ducting

Gas Supply Point

N

W

E

S

indigo pipelines

Indigo Pipelines Ltd.

Registered Office:

200 Brook Drive,


Green Park,

Reading,

RG2 6UB.

Crown Copyright © - Reproduced by permission of Ordnance Survey on behalf of HMSO. and database right 2025. All rights reserved.

CROWN COPYRIGHT © All Rights Reserved. OS Open ZoomStack. Plans generated by DigSAFE Pro™ software provided by LinesearchbeforeUdig.

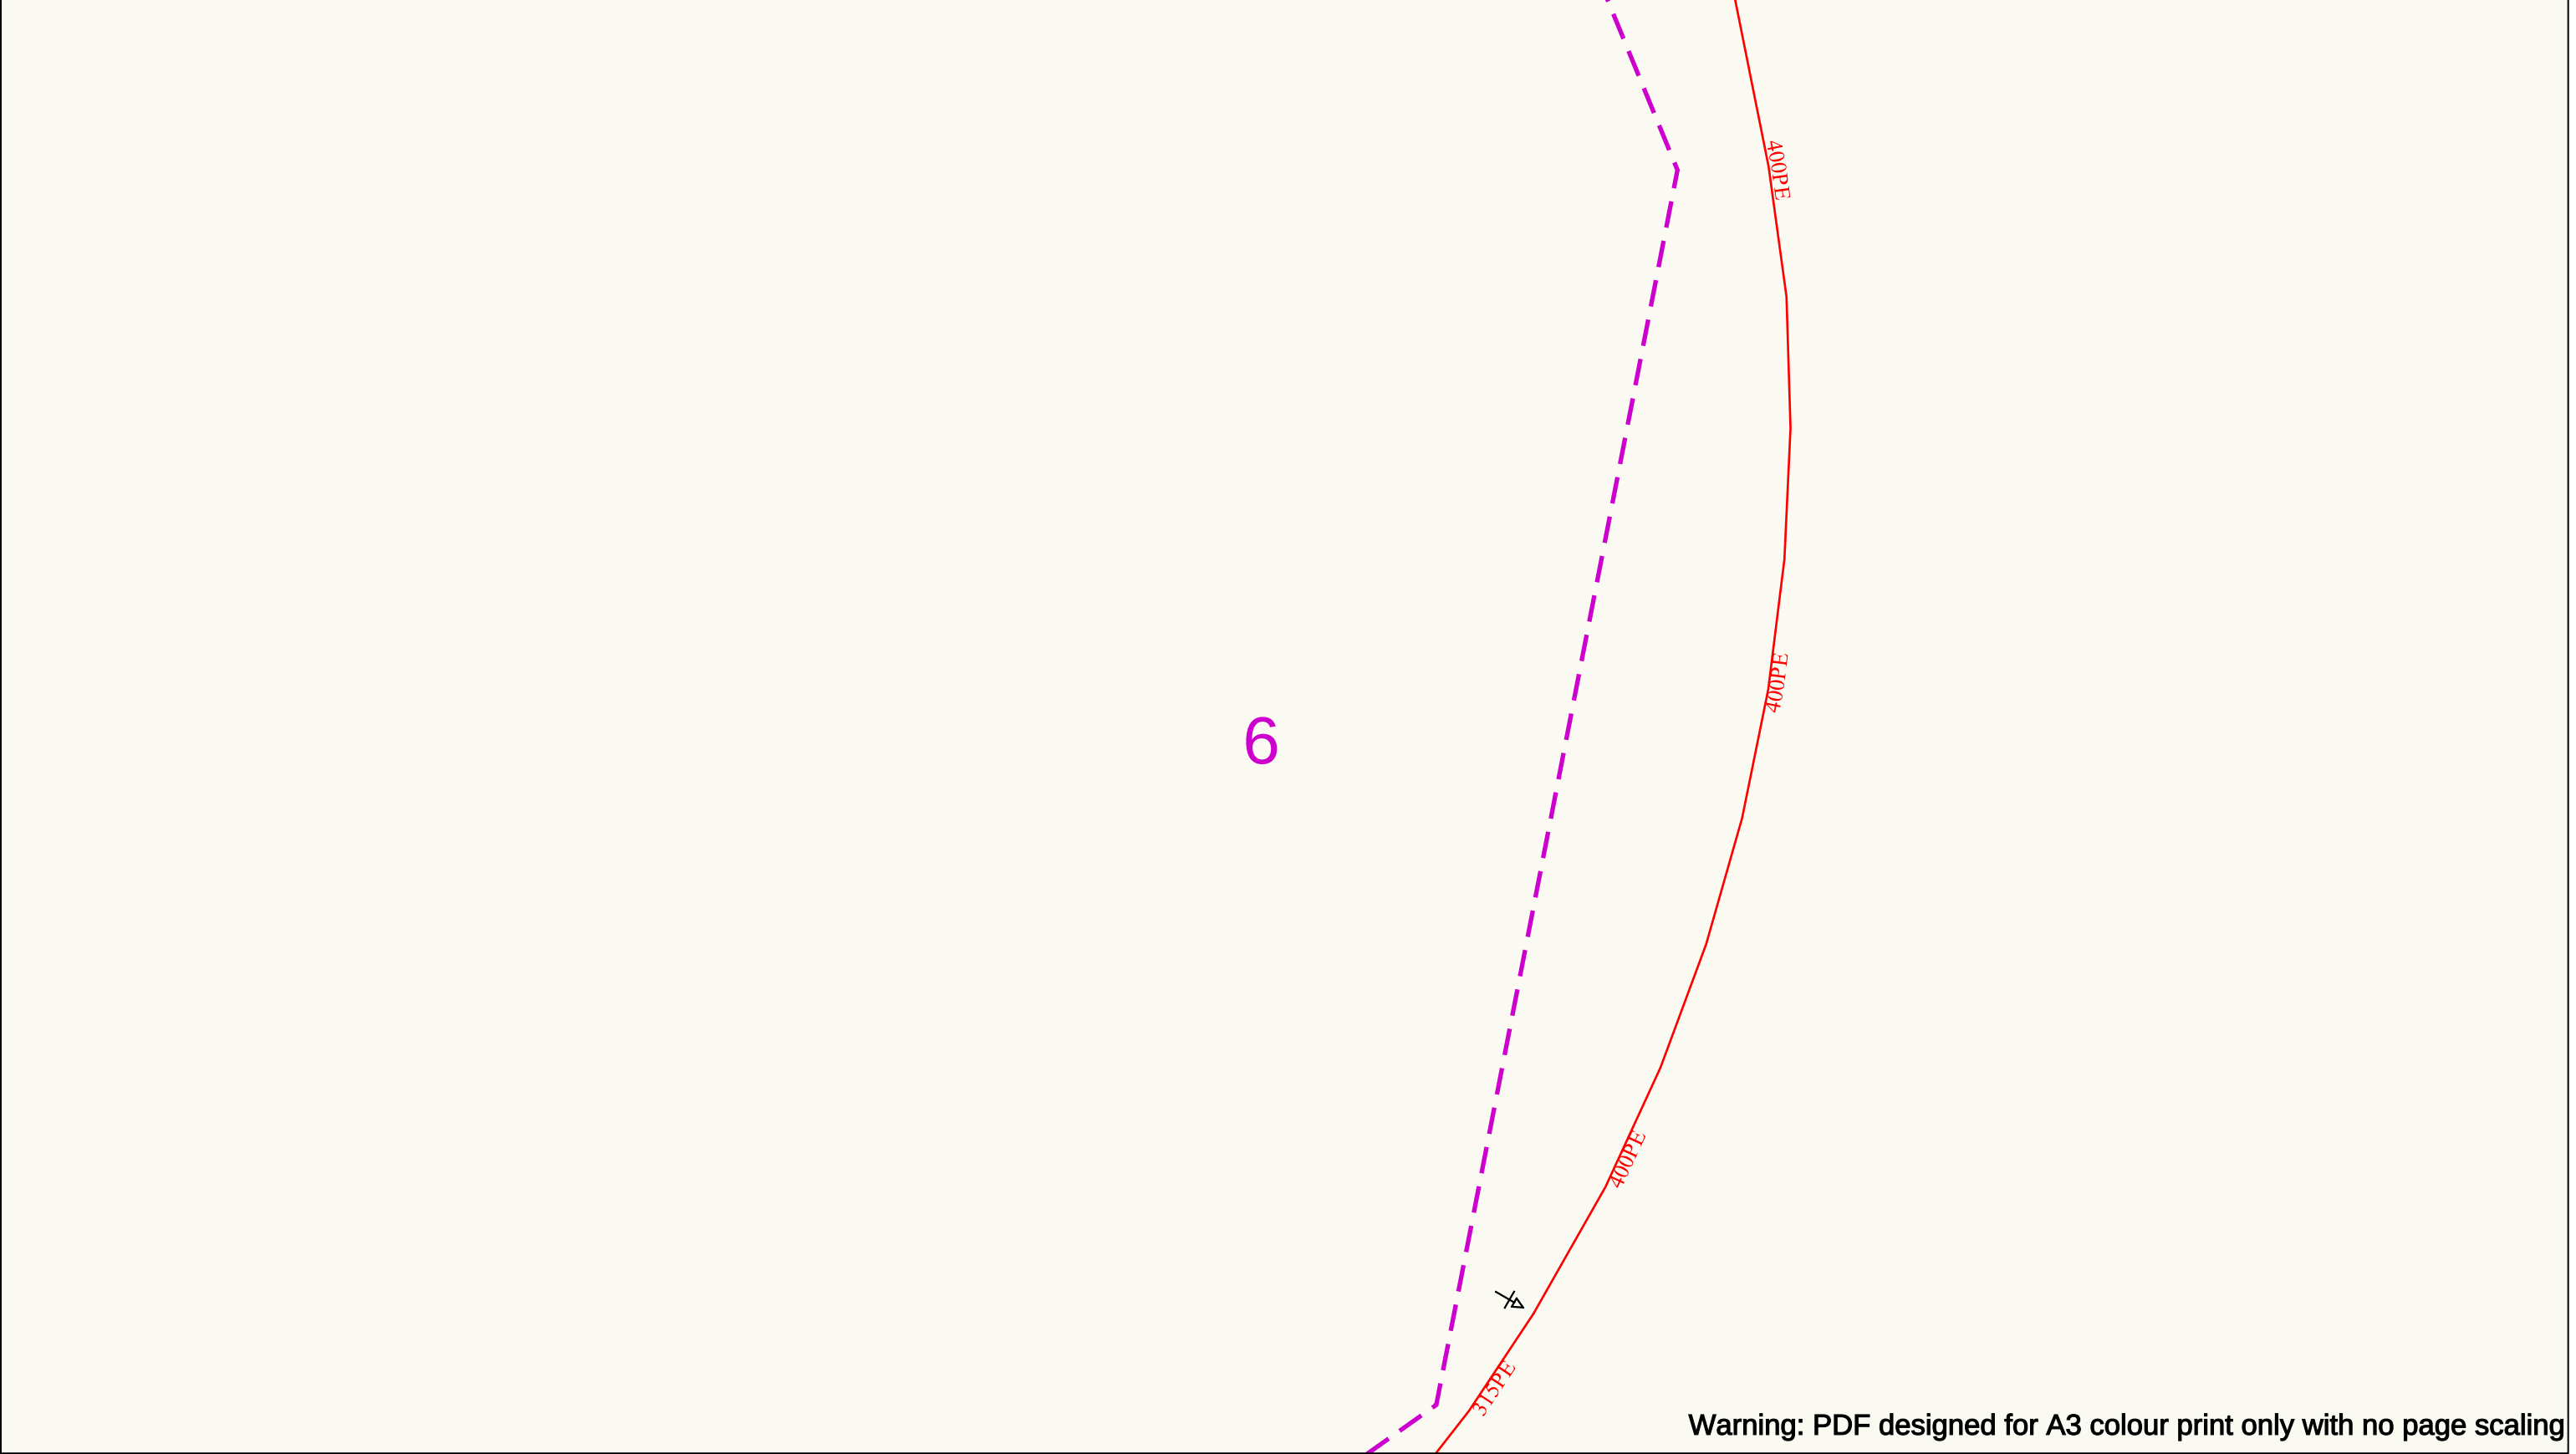

Warning: PDF designed for A3 colour print only with no page scaling

050m

Dig Sites

Area:

Line:

Date Requested: 13/01/2026

Job Reference: 40040781

Site Location: 336138 186606

Requested by:
Mr Geraint Roberts

Your Scheme/Reference: 25/0152

IMPORTANT NOTICES

- This information is given as a guide only and its accuracy cannot be guaranteed
- The plan only shows pipes owned by Indigo Pipelines Limited
- Service pipes etc. may not be shown but their presence should be anticipated
- You must use safe digging practices in accordance with H5(G)47 to establish the actual position of mains, services and other apparatus before any mechanical excavation is used
- It is your responsibility to ensure this information is provided to all persons working near our plant
- If in doubt call the team on 0118 436 2510.

Please note: If you have overlaps or misalignments between base maps that make it difficult to understand please contact plant@indigonetworks.co.uk or call 0118 436 2510

LP Main

LP Service

MP Main

MP Service

IP Main

Valve Closed

Valve Open

CSEP

Pressure Reduction Station

1

End Closure

Reducer

Ducting

Gas Supply Point

N

E

S

W



indigo


pipelines

Indigo Pipelines Ltd.

Registered Office:
200 Brook Drive,
Green Park,
Reading,
RG2 6UB.

Crown Copyright © - Reproduced by permission of Ordnance Survey on behalf of HMSO. and database right 2025. All rights reserved.
CROWN COPYRIGHT © All Rights Reserved. OS Open ZoomStack. Plans generated by DigSAFE Pro™ software provided by LinesearchbeforeUdig.

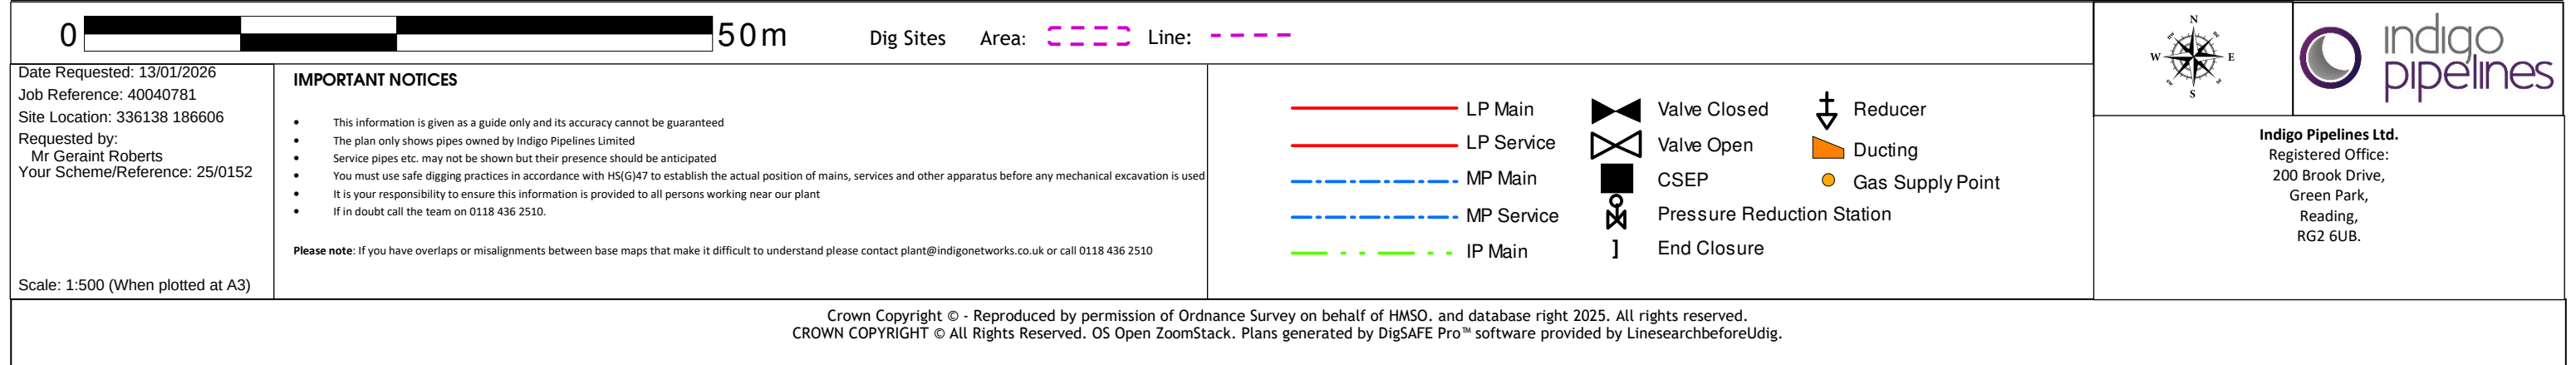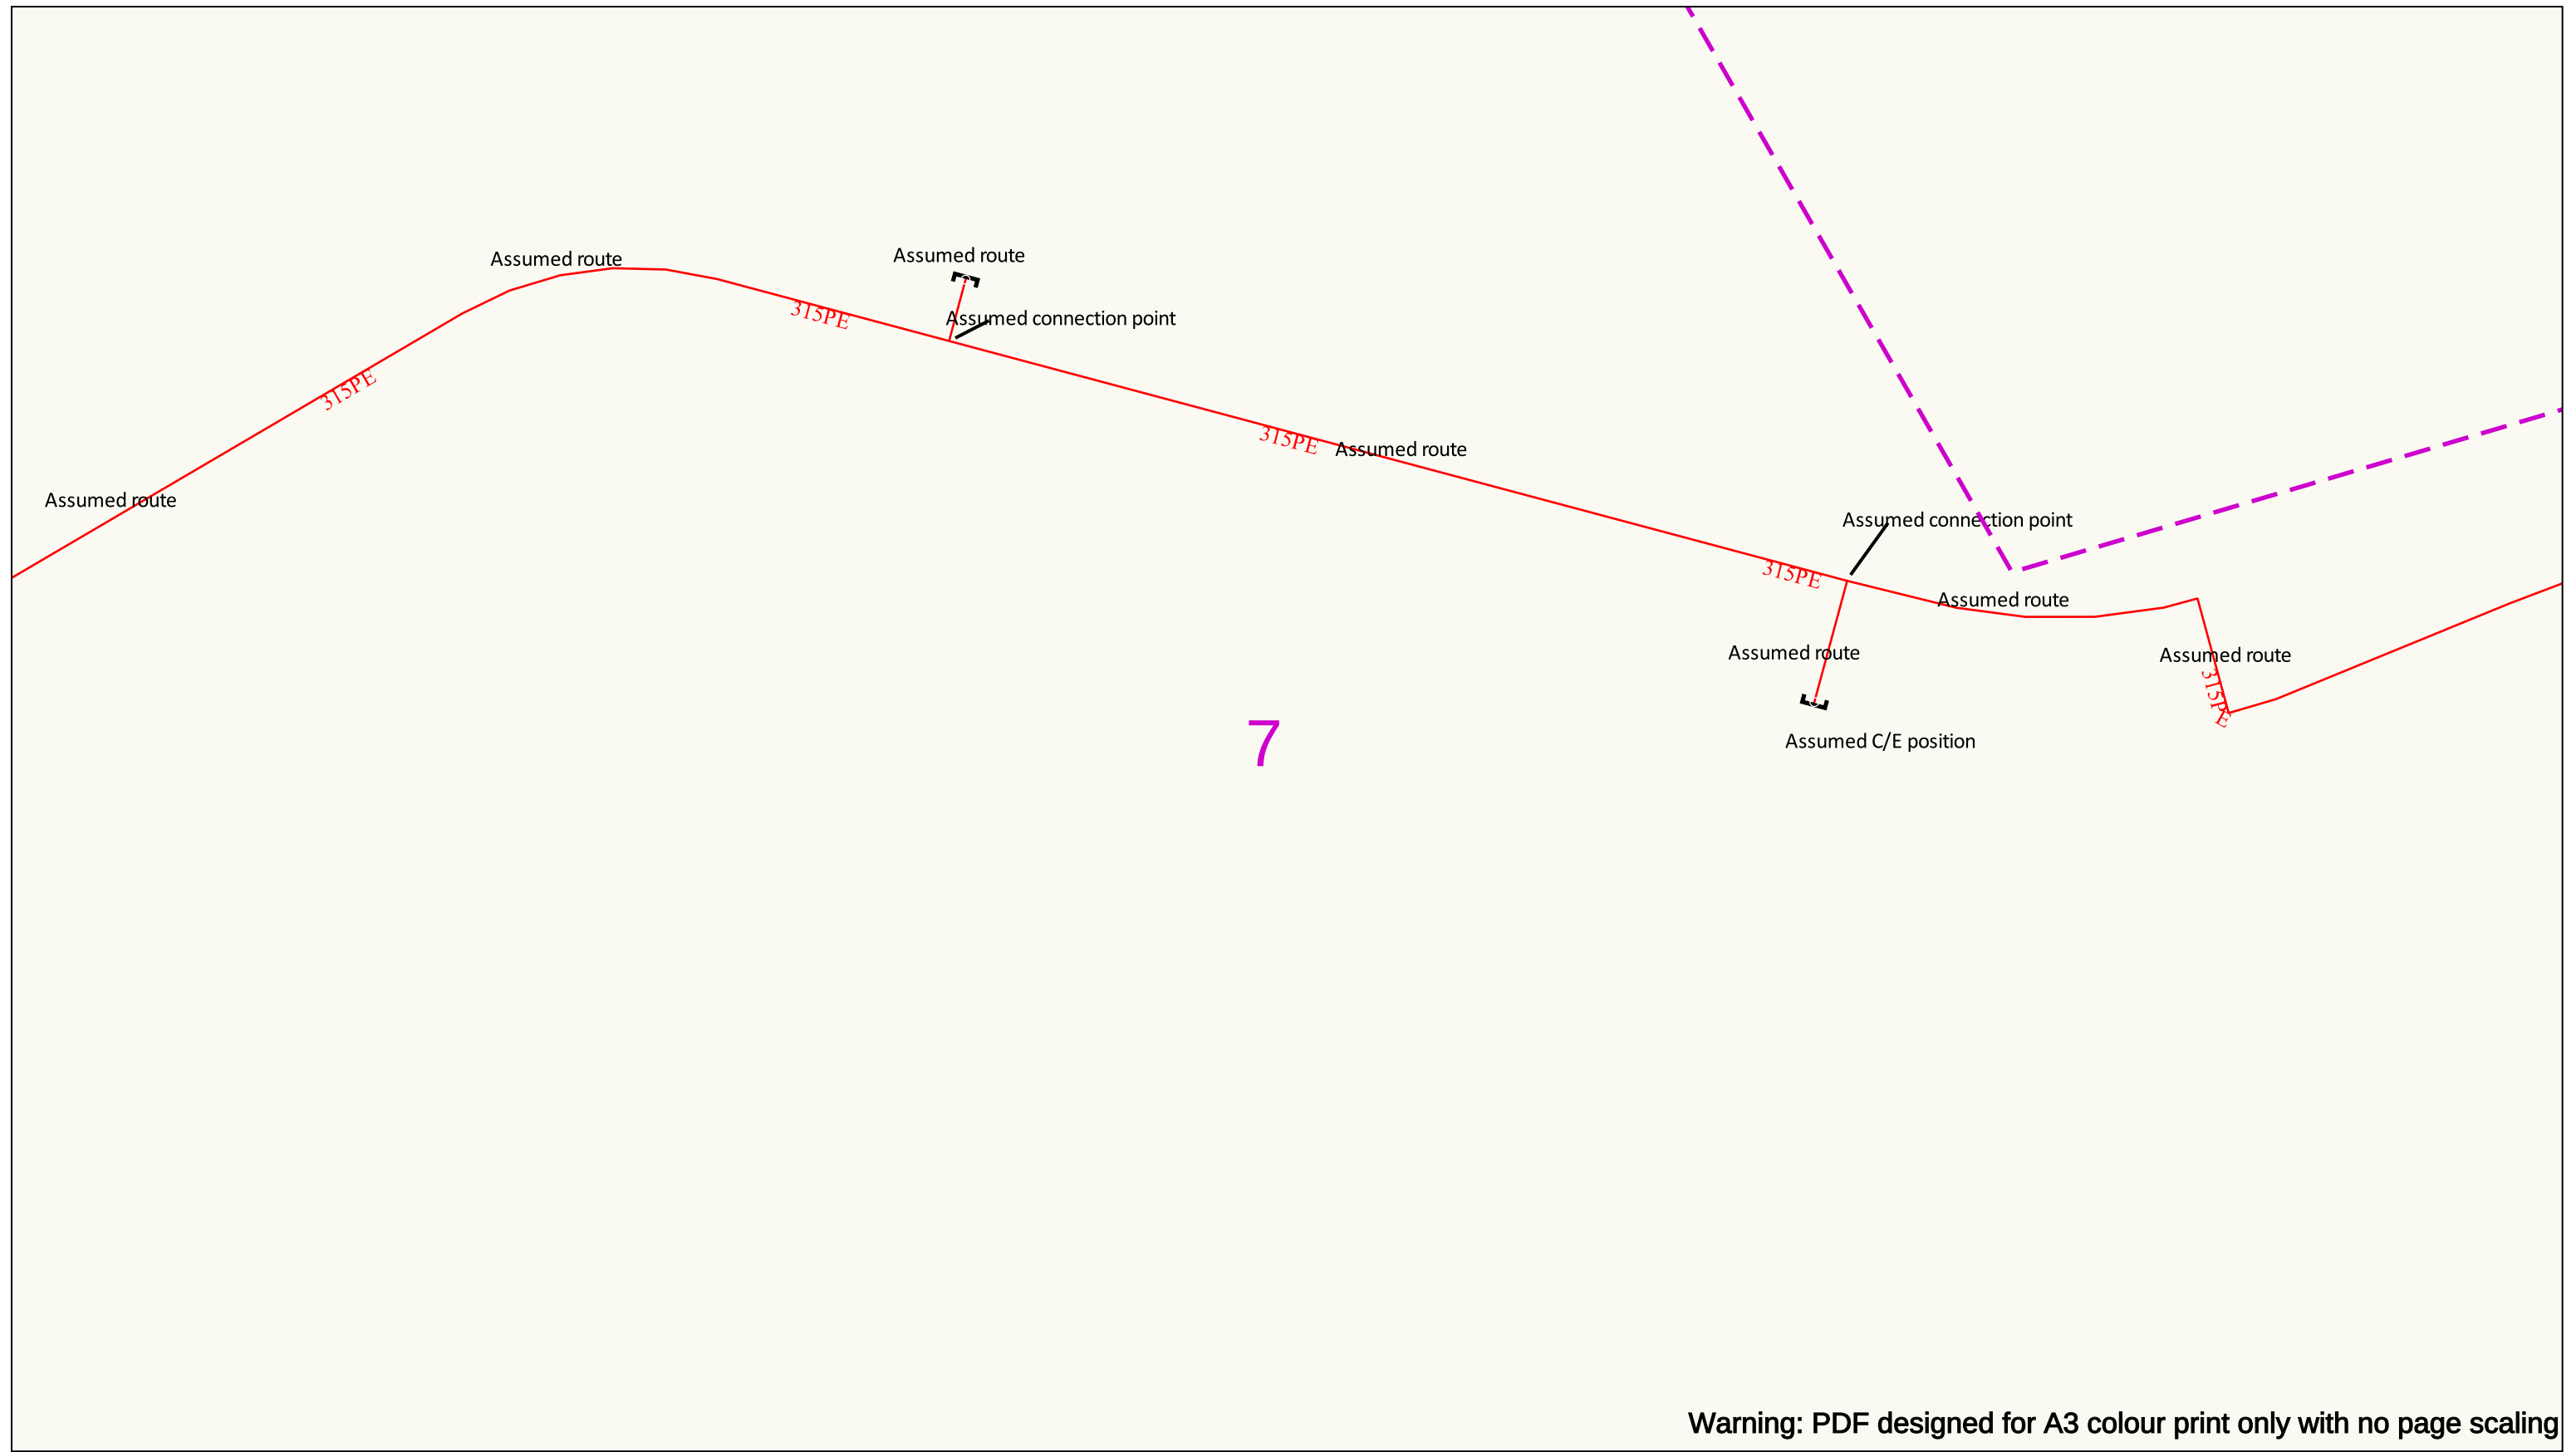

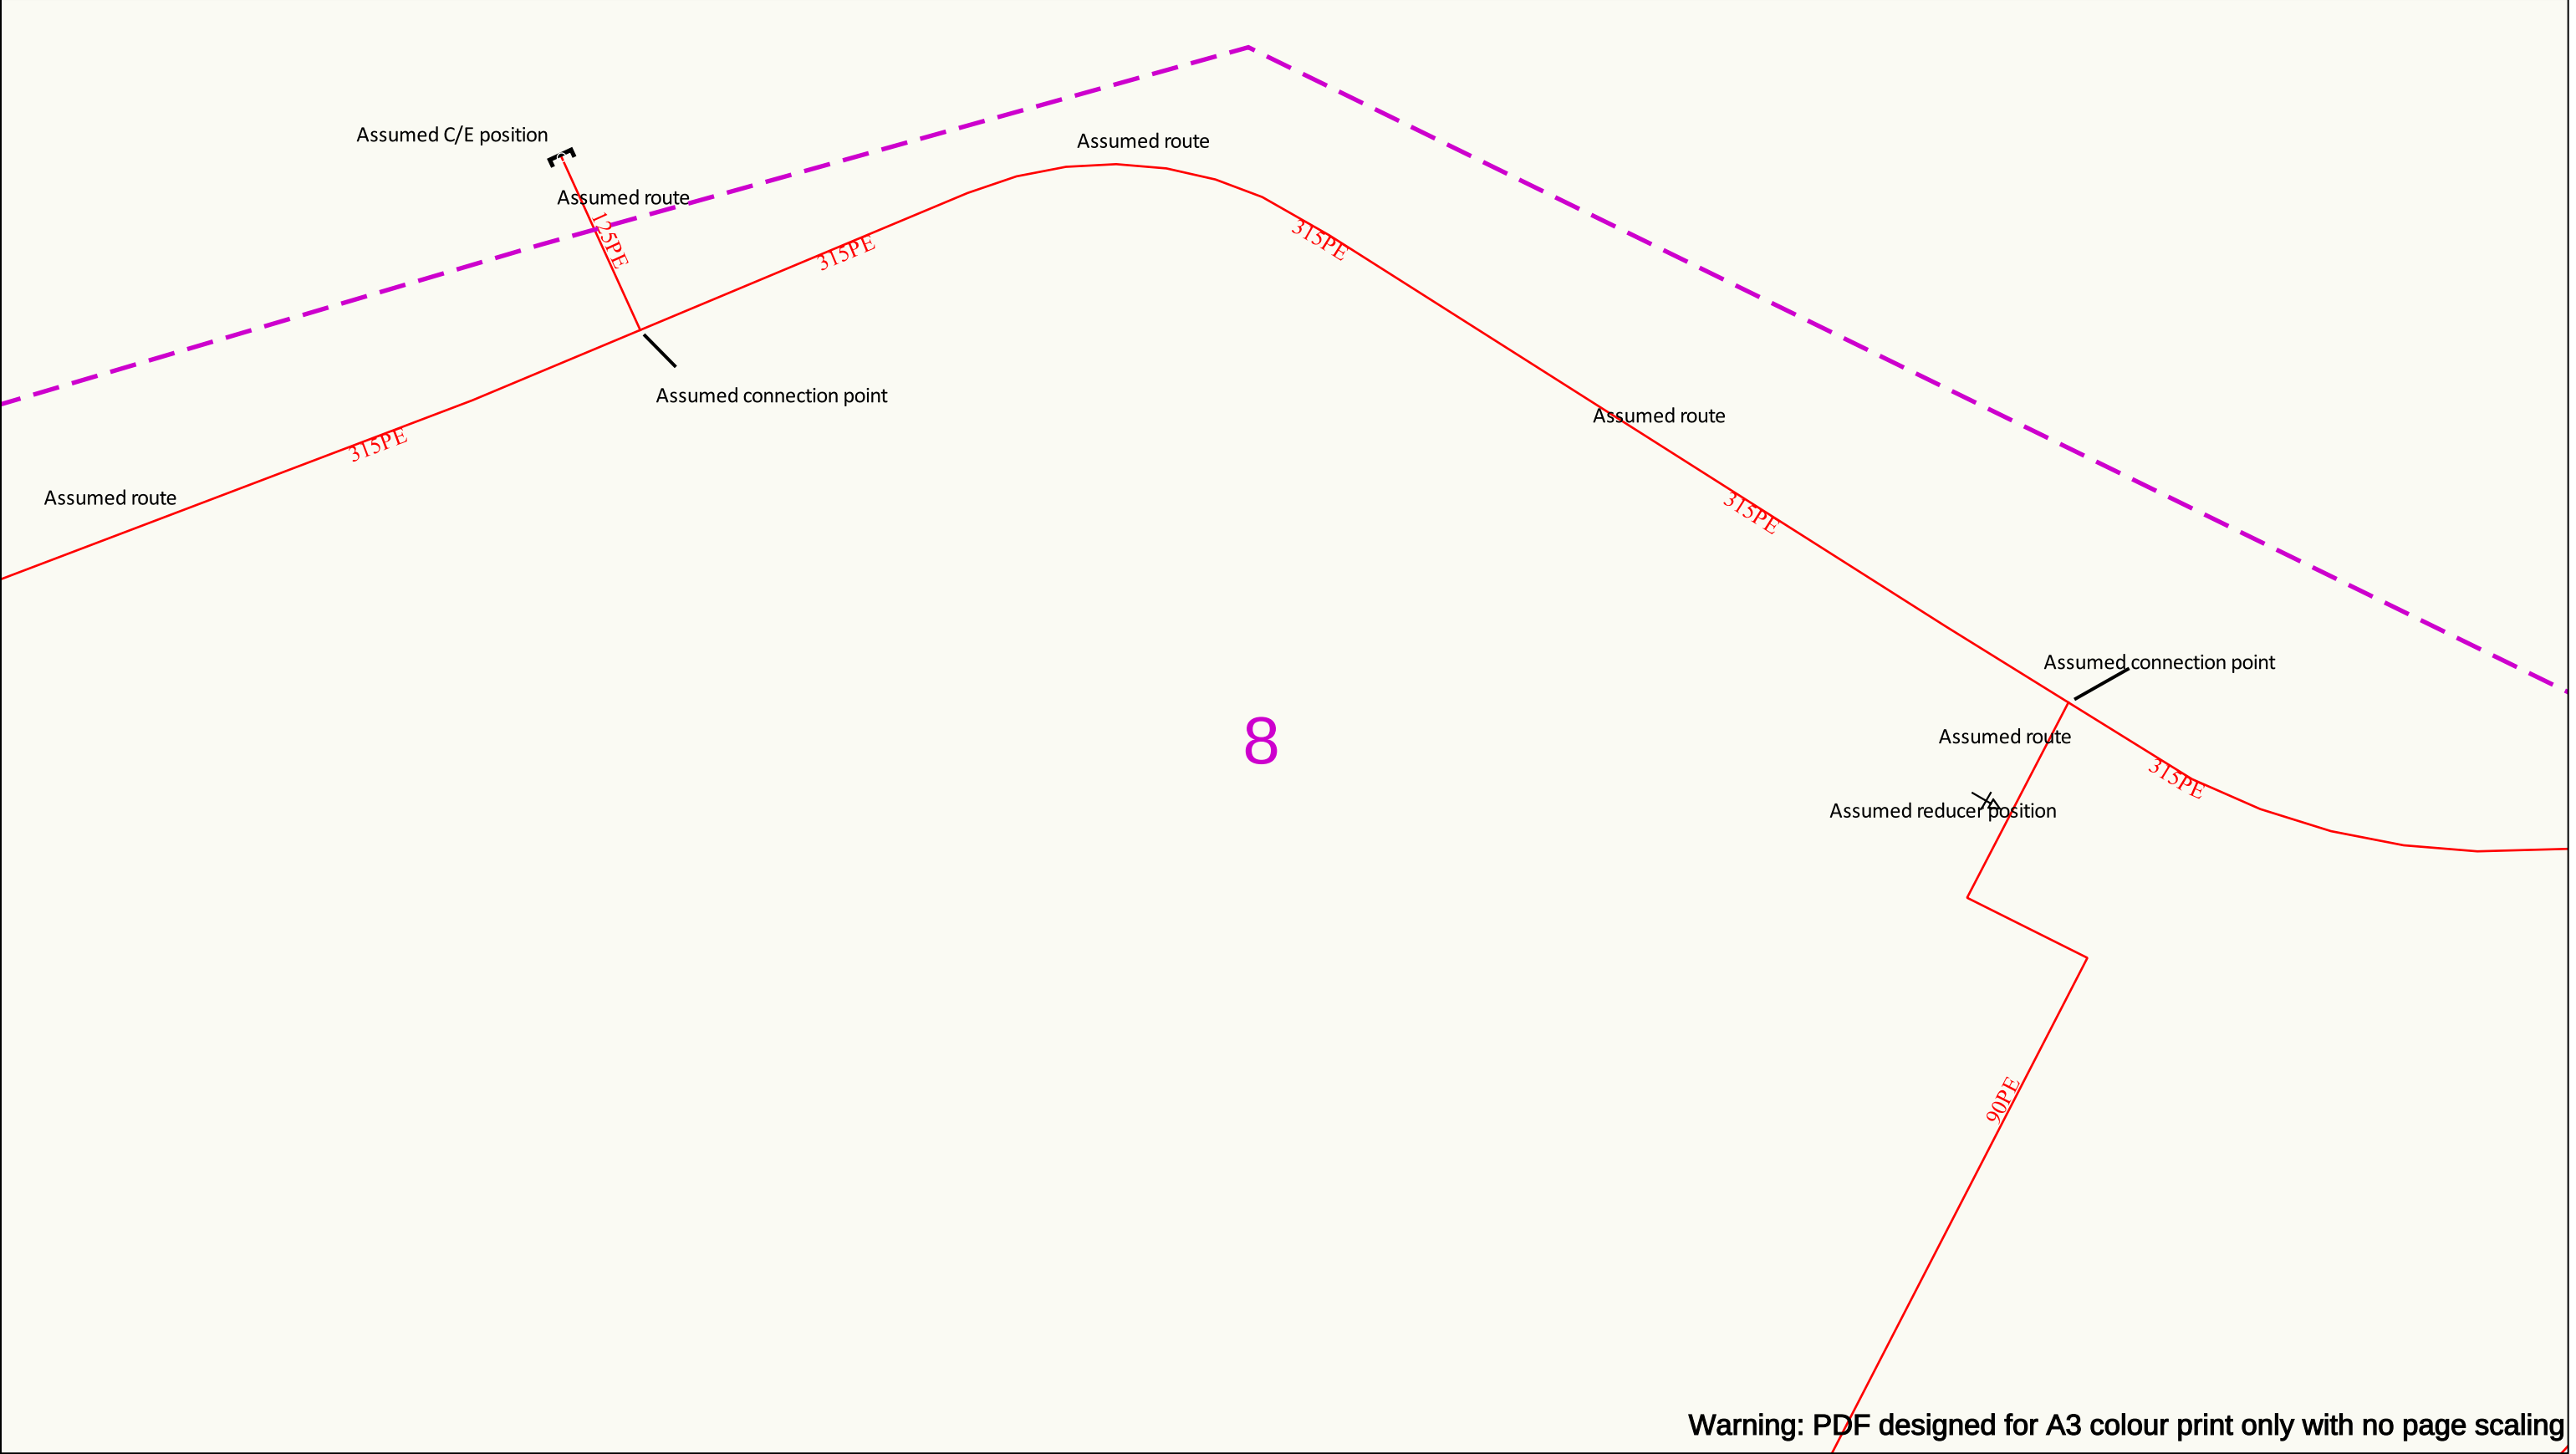

Warning: PDF designed for A3 colour print only with no page scaling

050m

Dig Sites

Area: ----

Line: ----

Date Requested: 13/01/2026

Job Reference: 40040781

Site Location: 336138 186606

Requested by: Mr Geraint Roberts

Your Scheme/Reference: 25/0152

IMPORTANT NOTICES

- This information is given as a guide only and its accuracy cannot be guaranteed
- The plan only shows pipes owned by Indigo Pipelines Limited
- Service pipes etc. may not be shown but their presence should be anticipated
- You must use safe digging practices in accordance with HS(G)47 to establish the actual position of mains, services and other apparatus before any mechanical excavation is used
- It is your responsibility to ensure this information is provided to all persons working near our plant
- If in doubt call the team on 0118 436 2510.

Please note: If you have overlaps or misalignments between base maps that make it difficult to understand please contact plant@indigonetworks.co.uk or call 0118 436 2510

LP Main

LP Service

MP Main

MP Service

IP Main

Valve Closed

Valve Open

CSEP

Pressure Reduction Station

1

End Closure

Reducer

Ducting

Gas Supply Point

N

E

S


W

indigo pipelines

Indigo Pipelines Ltd.

Registered Office:
200 Brook Drive,
Green Park,
Reading,
RG2 6UB.

Crown Copyright © - Reproduced by permission of Ordnance Survey on behalf of HMSO. and database right 2025. All rights reserved.
CROWN COPYRIGHT © All Rights Reserved. OS Open ZoomStack. Plans generated by DigSAFE Pro™ software provided by LinesearchbeforeUdig.

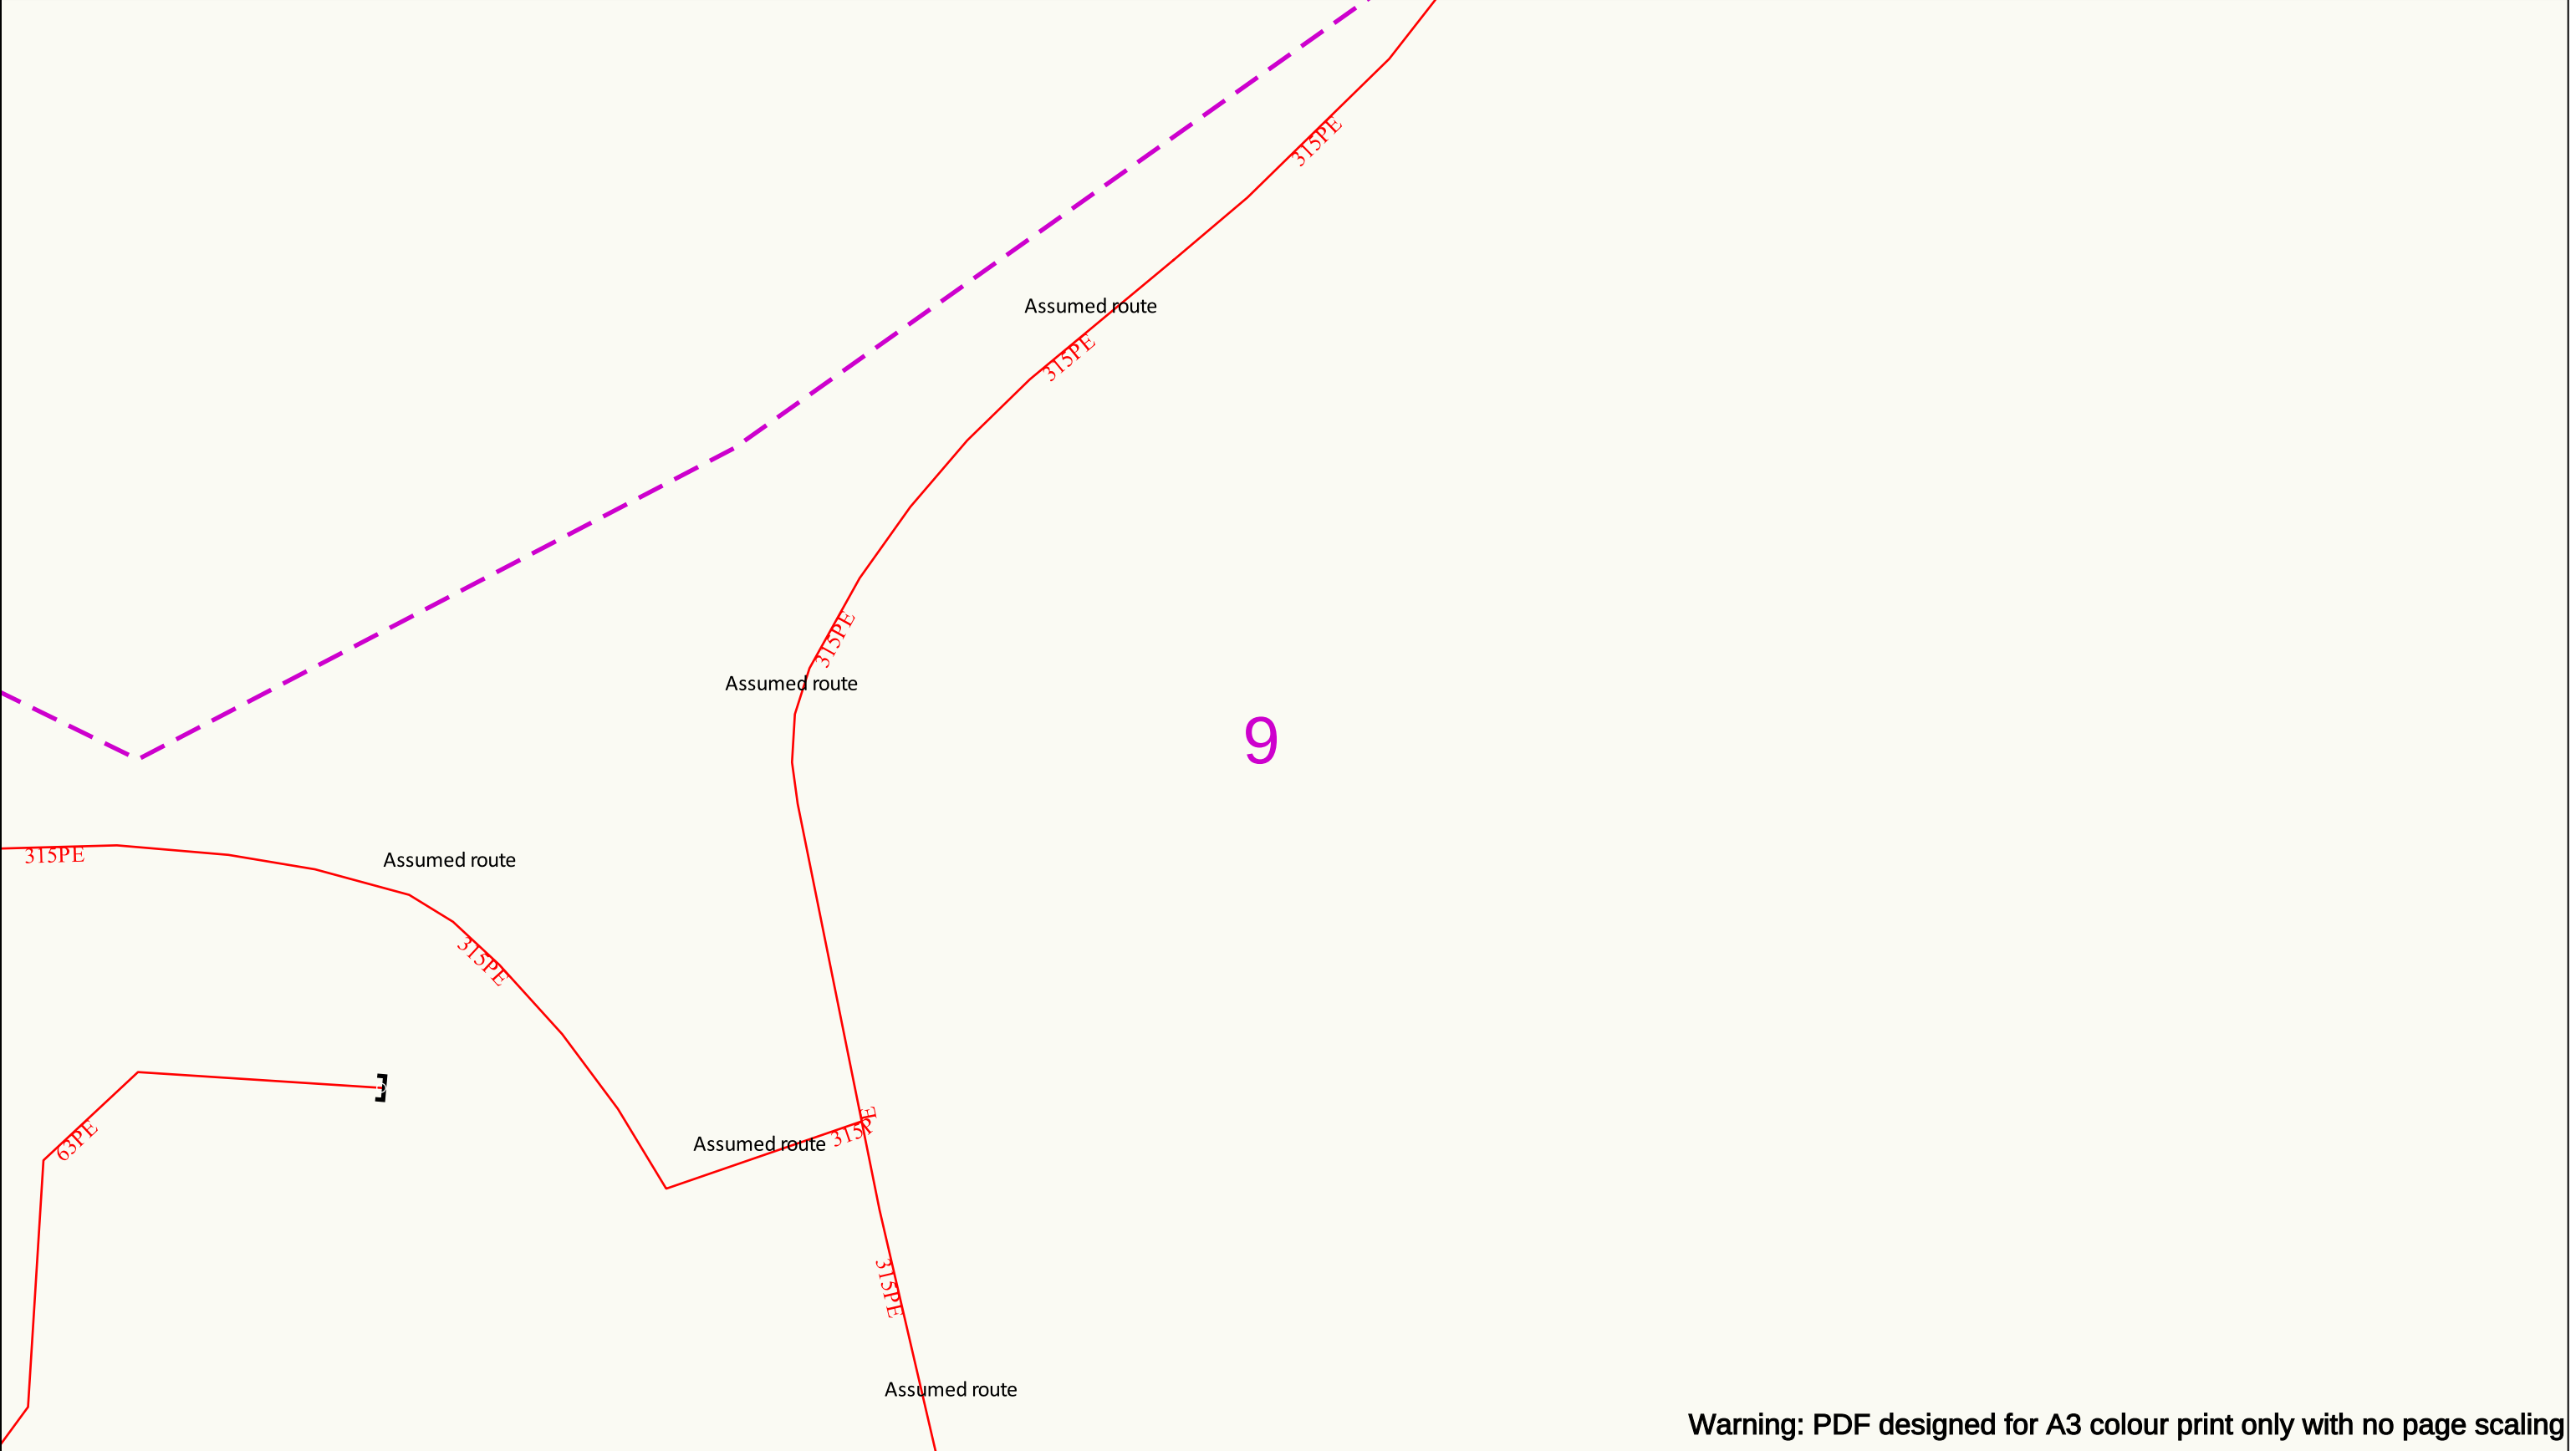

Warning: PDF designed for A3 colour print only with no page scaling

050m

Dig Sites

Area:

Line:

Date Requested: 13/01/2026

Job Reference: 40040781

Site Location: 336138 186606

Requested by: Mr Geraint Roberts

Your Scheme/Reference: 25/0152

IMPORTANT NOTICES

- This information is given as a guide only and its accuracy cannot be guaranteed
- The plan only shows pipes owned by Indigo Pipelines Limited
- Service pipes etc. may not be shown but their presence should be anticipated
- You must use safe digging practices in accordance with H5(G)47 to establish the actual position of mains, services and other apparatus before any mechanical excavation is used
- It is your responsibility to ensure this information is provided to all persons working near our plant
- If in doubt call the team on 0118 436 2510.

Please note: If you have overlaps or misalignments between base maps that make it difficult to understand please contact plant@indigonetworks.co.uk or call 0118 436 2510

LP Main

LP Service

MP Main

MP Service

IP Main

Valve Closed

Valve Open

CSEP

Pressure Reduction Station

End Closure

Reducer

Ducting

Gas Supply Point

Indigo Pipelines Ltd.

Registered Office:
200 Brook Drive,
Green Park,
Reading,
RG2 6UB.

Scale: 1:500 (When plotted at A3)

Crown Copyright © - Reproduced by permission of Ordnance Survey on behalf of HMSO. and database right 2025. All rights reserved.

CROWN COPYRIGHT © All Rights Reserved. OS Open ZoomStack. Plans generated by DigSAFE Pro™ software provided by LinesearchbeforeUdig.