


ELEVATION 1

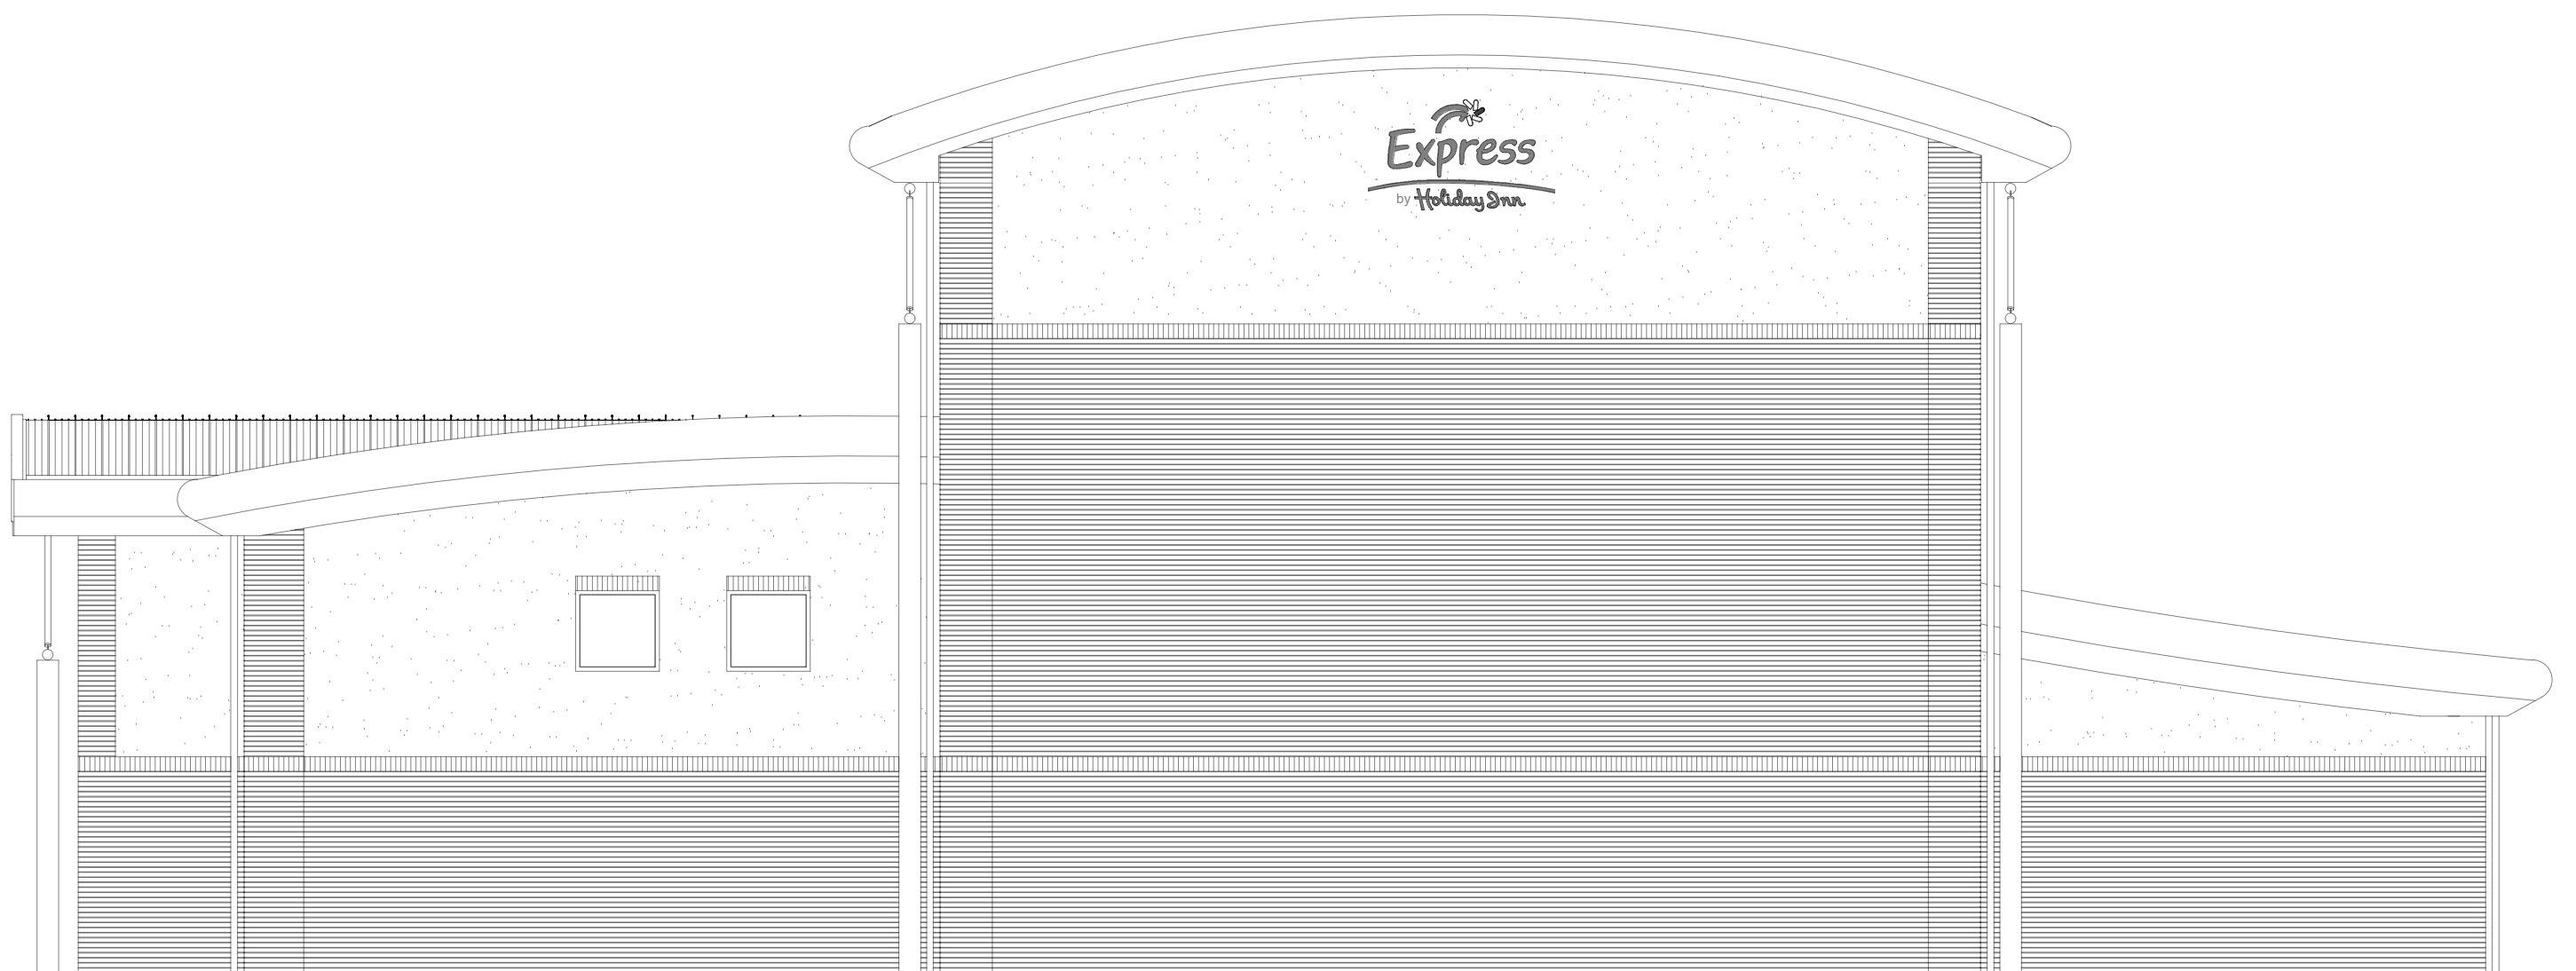

ELEVATION 2



ELEVATION 4



ELEVATION 3


NOTES

- 1) ALL DIMENSIONS TO BE CHECKED ON SITE AND NOT SCALED FROM THIS DRAWING.
- 2) HOLLIS SHALL BE INFORMED IN WRITING OF ANY DISCREPANCIES.
- 3) ALL DIMENSIONS ARE IN METRES ONLY.
- 4) THE ORIGIN AND ORIENTATION OF THE SURVEY GRID RELATE TO AN ARBITRARY GRID.
- 5) ALL LEVELS ARE BASED ON AN ARBITRARY DATUM.


KEY

A	Alarm	HB	Handrail
A/C	Air Conditioner	IC	Inspection Cover
AK	Arch Height	ICM	Intercom
AL	Arch Level	IB	Iron Rolling Fence
ASH	Arch Spring Height	JB	Junction Box
ASL	Arch Spring Level	L	Light
ATM	Automated Teller Machine	LB	Liter Bin
B	Balustrade	Max	Maximum
BGP	Break Glass Point	MCH	Maximum Haunch Height
BF	Floor To Beam Height	Min	Minimum
Br	Brick	OCH	Overhead
BSW	Brick Battening Wall	OSF	Open Boarded Fence
BSL	Beam Soffit Level	OSBM	Ordinance Survey Bench Mark
BW	Brick Wall	P	Post
BuF	Barbed Wire Fence	PL	Pavement Light
CB	Cigarette Bin	RF	Rail and Rail Fence
CBF	Close Boarded Fence	RS	Painting Stone
CCTV	Closed Circuit Television	RH	Rail and Wire Fence
CH	Cell To Head Height	Rd	Roadline
Chy	Chimney	ROM	Recessed Door Mat
CF	Corrugated Iron Fence	RHH	Ridge Haunch Height
CH	Clear Internal Height	R	Riser
CL	Core Level	RSD	Roller Shutter Door
CLF	Chain Link Fence	RJ	Roller Shutter Joint
Col	Column	RW	Raining Wall
Conc	Concrete	RWC	Rain Water Pipe With Gully
COW	Cable on Wall	RWP	Rain Water Pipe
CPS	Concrete Paving Slab	SB	Sign Board
Cup	Cupboard	SBM	Site Bench Mark
DH	Down Height	SE	Security Fence
DP	Down Pipe	SH	Spring Height
DC	Drainage Channel	SH	Spring Height
DH	Duct Height	SO	Smoke Outlet
EP	Electrical Junction Box	SP	Sign Post
EM	Electricity Meter	SS	Security Sensor
ESG	Electrical Switchgear	T	Telephone
FA	Fire Alarm	TBM	Temporary Bench Mark
FB	Flower Bed	THL	Threshold Level
FC	Floor To Cill Height	TuW	Top Of Wall
FE	Fire Extinguisher	Typ	Typical
FEL	Finished Floor Level	U/L	Unstable To Lift
FHR	Fire Hose Reel	V	Vent
FL	Floor Level	VCP	Vehicle Charging Point
FL	Floor Level	VP	Vent Pipe
G	Gully	W	Window
GM	Gas Meter	WCL	Window Cill Level
Gf	Gas Valve	WH	Water Heater
h	Height	WHL	Window Head Level
HB	Hand Basin	WM	Water Meter

KEY PLAN

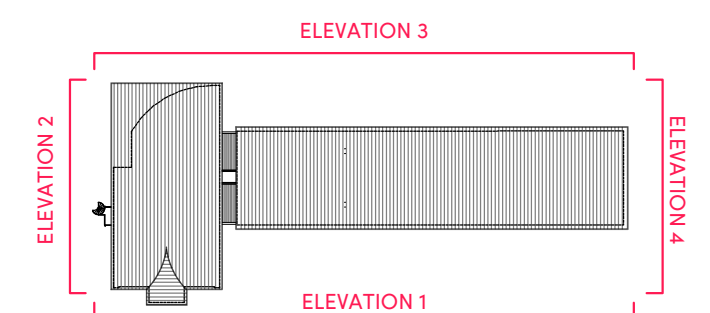

ELEVATION/SECTION SYMBOLS

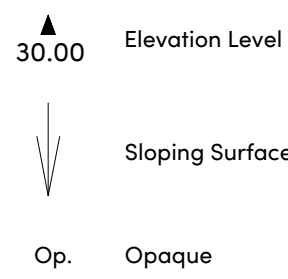

REVISIONS

REV.	DATE	AMENDMENTS	INITIAL

THIS DRAWING IS FOR THE FOLLOWING PURPOSE ONLY:
PRELIMINARY ☐ TENDER ☐ CONSTRUCTION ☐
SKETCH ☐ MEASURED SURVEY ☒ CONTRACT ☐

TITLE

ELEVATION
EXISTING

CLIENT

Atlas Hotels Limited
4 Romulus Court
Meridian Business Park
Leicester LE19 1YG

PROJECT NAME

Holiday Inn Express
Lakeside Dr, Duffryn
Newport
NP10 8BB

HOLLIS
St Andrew's House
59 St Andrew's Street
Cambridge
CB2 3BZ



T +44 1223 802 990
W hollisglobal.com

DATE	09.06.2026	DRAWN BY	TS
SCALE	1:100 @A0	CHECKED	XX
PROJECT	LINE	ORIGINATOR	VOLUME/ ZONE/BLDG
128449	105	HLS	00
FILE	DISCIPLINE/ ROLE	NUMBER	STATUS
M2	B	10200	S0
			REVISION
			P00