Ordnance Survey (c) Crown Copyright 2013. All rights reserved. Licence number 100020449

The Information shown on this map is given as a general guide only. The map is issued without obligation or warranty. The accuracy cannot be guranteed. The exact position of the ducts should be verified prior to mechanical excavation. The Nominal Depth of Duct Cover is:- Carriageway - 600mm / Footway & Verge - 350mm.

concept solutions people.
St John's House,
54 St John's Square, London
EC1V 4JL

Tel: 08456 805906
www.conceptsolutionspeople.com

Title

NEWPORT
Additional Area No3

Location :	Newport	SCALE 1:500
Drawing Number:	CEN-CSP-029	OVERVIEW
Designed:	C.Rowbotham	15/07/2015
Drawn:	C.Cockerham	15/07/2015
Approved:	S.Ives	15/07/2015

Key:

- CSP DUCT
- TC — CSP TURNING CHAMBER
- FW4 — CSP CHAMBER FW4
- FW6 — CSP CHAMBER FW6

REV	DATE	DRAWN	APPROVED

CENTARA
OFFICE 9 & 10, NORMANTON BUSINESS PARK, RIPLEY DRIVE, NORMANTON WF6 1QT
01924 220726 info@centara-ltd.com

A1L
Rev. A

Ordnance Survey (c) Crown Copyright 2013. All rights reserved. Licence number 100020449

The Information shown on this map is given as a general guide only. The map is issued without obligation or warranty. The accuracy cannot be guranteed. The exact position of the ducts should be verified prior to mechanical excavation. The Nominal Depth of Duct Cover is :- Carriageway - 600mm / Footway & Verge - 350mm.

concept solutions people.
St John's House,
54 St John's Square, London
EC1V 4JL

Tel: 08456 805906
www.conceptsolutionspeople.com

Title

NEWPORT
Additional Area No3

Location :	Newport	SCALE 1:500
Drawing Number:	CEN-CSP-029	SHEET 01 OF 10
Designed:	C.Rowbotham	15/07/2015
Drawn:	C.Cockerham	15/07/2015
Approved:	S.Ives	15/07/2015

Key:

- CSP DUCT
- TC — CSP TURNING CHAMBER
- FW4 — CSP CHAMBER FW4
- FW6 — CSP CHAMBER FW6

REV	DATE	DRAWN	APPROVED

CENTARA
OFFICE 3 & 10, NORMANTON BUSINESS PARK, NORMANTON ROAD, DERBY, DE23 8FD
01924 223720 info@centara-ltd.com

A1L Rev. A

Ordnance Survey (c) Crown Copyright 2013. All rights reserved. Licence number 100020449

SHEET 1

SHEET 2

SHEET 2

SHEET 3

CORPORATION ROAD

Depot

Posts

BOX
CANCELLED

LB

9.5m CW

95.1m FW

450 x 450
Chamber

124.9m CW

22.9m FW

0.4m FW

52.2m FW

450 x 450
Chamber

9.4m CW

74.4m FW

10.6m CW

3.3

3.4

1.3

1.3

2.1

0.7

1.1

60
70
80
82
94
106
118
128
53
Surgery
67
71
87
99
123
125
133
141
140

The Information shown on this map is given as a general guide only. The map is issued without obligation or warranty.
The accuracy cannot be guaranteed. The exact position of the ducts should be verified prior to mechanical excavation.
The Nominal Depth of Duct Cover is:- Carriageway - 600mm / Footway & Verge - 350mm.

concept solutions people.
St John's House,
54 St John's Square, London
EC1V 4JL

Tel: 08456 805906
www.conceptsolutionspeople.com

Key:

CSP DUCT	
TC	CSP TURNING CHAMBER
FW4	CSP CHAMBER FW4
FW6	CSP CHAMBER FW6

Title

NEWPORT
Additional Area No3

Location :	Newport	SCALE 1:500
Drawing Number:	CEN-CSP-029	SHEET 02 OF 10
Designed:	C.Rowbotham	15/07/2015
Drawn:	C.Cockerham	15/07/2015
Approved:	S.Ives	15/07/2015

REV	DATE	DRAWN	APPROVED

CENTARA
OFFICE 9 & 10, NORMANTON BUSINESS PARK, RIPLEY DRIVE, NORMANTON WF6 1QT
01924 220726 info@centara-ltd.com

A1L
Rev. A

Ordnance Survey (c) Crown Copyright 2013. All rights reserved. Licence number 100020449

SHEET 2

SHEET 3

74.4m FW

10.5m CW

22.0m FW

2.1m FW

6.1m FW TO LINK TRAFFIC LOOP CHAMBERS

57.3m FW

9.9m CW

81.3m FW

10.5m CW

20.7m FW FROM SHEET 4

1.1

1.1

1.0

0.3

1.2

1.1

0.7

0.3

0.7

1.6

TCB

PC

PH

PO

PTP

Club

Shelter

Club

SHEET 3

SHEET 4

140

161

163

169

164

168

170

176

186

199

205

207

209

211

219

206

214

222

226

228

230

227

237

238

247

249

The Information shown on this map is given as a general guide only. The map is issued without obligation or warranty. The accuracy cannot be guranteed. The exact position of the ducts should be verified prior to mechanical excavation. The Nominal Depth of Duct Cover is:- Carriageway - 600mm / Footway & Verge - 350mm.

concept solutions people.
St John's House,
54 St John's Square, London
EC1V 4JL

Tel: 08456 805906
www.conceptsolutionspeople.com

Title

NEWPORT
Additional Area No3

Location :	Newport	SCALE 1:500
Drawing Number:	CEN-CSP-029	SHEET 03 OF 10
Designed:	C.Rowbotham	15/07/2015
Drawn:	C.Cockerham	15/07/2015
Approved:	S.Ives	15/07/2015

Key:

	CSP DUCT
TC	CSP TURNING CHAMBER
FW4	CSP CHAMBER FW4
FW6	CSP CHAMBER FW6

REV	DATE	DRAWN	APPROVED

CENTARA
OFFICE 9 & 10, NORMANTON BUSINESS PARK, RIPLEY DRIVE, NORMANTON WF6 1QT
01924 220726 info@centara-ltd.com

A1L
Rev. A

Ordnance Survey (c) Crown Copyright 2013. All rights reserved. Licence number 100020449

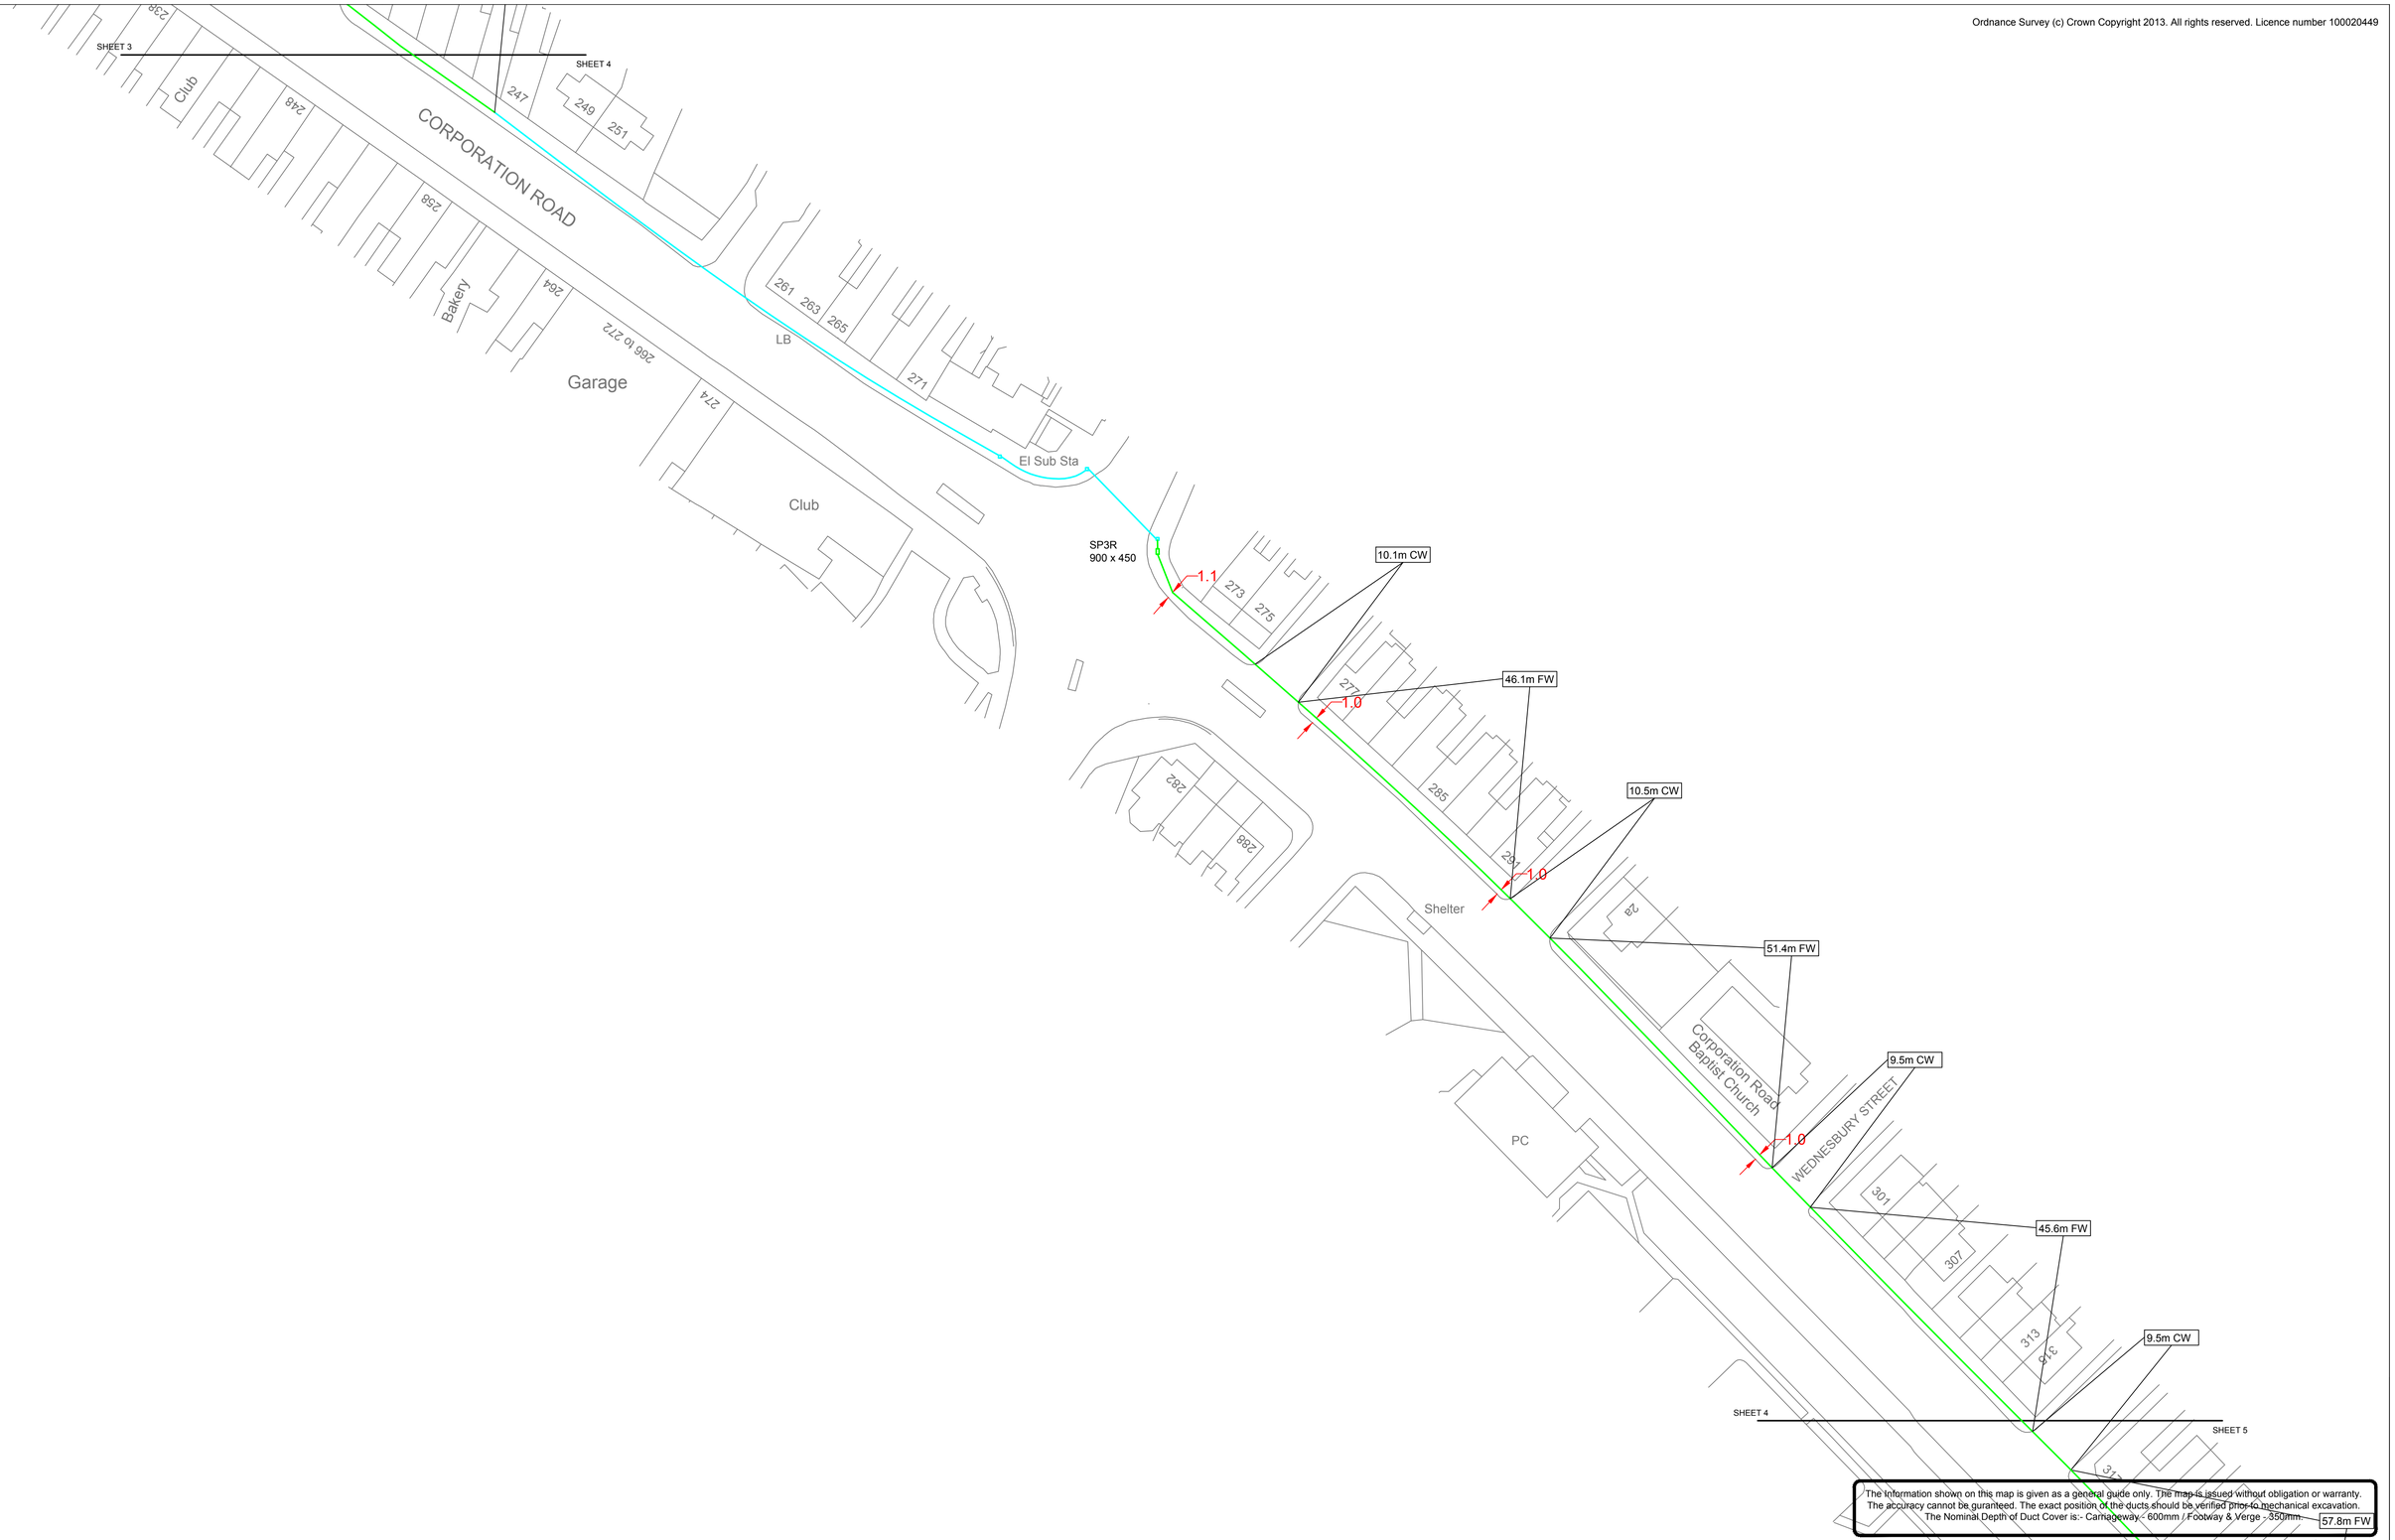

The information shown on this map is given as a general guide only. The map is issued without obligation or warranty. The accuracy cannot be guranteed. The exact position of the ducts should be verified prior to mechanical excavation. The Nominal Depth of Duct Cover is:- Carriageway - 600mm / Footway & Verge - 350mm.

concept solutions people.
St John's House,
54 St John's Square, London
EC1V 4JL

Tel: 08456 805906
www.conceptsolutionspeople.com

Title

NEWPORT
Additional Area No3

Location :	Newport	SCALE 1:500
Drawing Number:	CEN-CSP-029	SHEET 04 OF 10
Designed:	C.Rowbotham	15/07/2015
Drawn:	C.Cockerham	15/07/2015
Approved:	S.Ives	15/07/2015

Key:

	CSP DUCT
TC	CSP TURNING CHAMBER
FW4	CSP CHAMBER FW4
FW6	CSP CHAMBER FW6

REV	DATE	DRAWN	APPROVED

CENTARA
OFFICE 3 & 10, NORMANTON BUSINESS PARK, NORMANTON, WAKEFIELD, WF6 1GT
01924 223720 info@centara.net

A1L
Rev. A

Ordnance Survey (c) Crown Copyright 2013. All rights reserved. Licence number 100020449

SHEET 4

SHEET 5

CORPORATION ROAD

57.8m FW

10.0m CW

82.8m FW

5.0m CW

18.5m FW

5.7m FW

127.1m FW FROM SHEET 6

SHEET 5

SHEET 6

1.0

1.0

1.5

1.5

0.9

0.8

0.9

1.0

317

325

329

339

390

335

347

400

410

385

387

418

426

Works

PO

Shelter

GP

Chamber not built

Corporation Hotel (PH)

432

440

PO

LB

TCB

TRAFFIC LOOP DUCT

450 x 450 Chamber

397

405

411

442

Club

452

462

413

421

472

429

482

The Information shown on this map is given as a general guide only. The map is issued without obligation or warranty. The accuracy cannot be guranteed. The exact position of the ducts should be verified prior to mechanical excavation. The Nominal Depth of Duct Cover is:- Carriageway - 600mm / Footway & Verge - 350mm.

concept solutions people.
St John's House,
54 St John's Square, London
EC1V 4JL

Tel: 08456 805906
www.conceptsolutionspeople.com

Title

NEWPORT
Additional Area No3

Location :	Newport	SCALE 1:500
Drawing Number:	CEN-CSP-029	SHEET 05 OF 10
Designed:	C.Rowbotham	15/07/2015
Drawn:	C.Cockerham	15/07/2015
Approved:	S.Ives	15/07/2015

Key:

- CSP DUCT
- TC — CSP TURNING CHAMBER
- FW4 — CSP CHAMBER FW4
- FW6 — CSP CHAMBER FW6

REV	DATE	DRAWN	APPROVED

CENTARA
OFFICE 3 & 10, NORMANTON BUSINESS
PARK, NORMANTON, WAKEFIELD, WF6 1GT
01924 223720 info@centara-ltd.com

A1L
Rev. A

Ordnance Survey (c) Crown Copyright 2013. All rights reserved. Licence number 100020449

SHEET 5

SHEET 6

SHEET 6

SHEET 7

10.1m CW

89.9m FW

11.3m CW

33.4m FW

11.3m FEED INTO LIBRARY

5.4m FW

11.2m CW

33.5m FW

450 x 450 Chamber

10.8m CW

32.3m FW

9.0m FW

46.2m FW

450 x 450 Chamber

50m FW TO SHEET 7

50m FW TO SHEET 7

0.9

1.0

0.8

0.8

0.3

0.3

0.9

0.5

0.5

0.5

0.5

1.0

0.5

Carnegie Free Library

CORPORATION ROAD

Shelter

El Sub Stn

429

482

520

538

548

431

538

566

445

439

441

447

29

29

The Information shown on this map is given as a general guide only. The map is issued without obligation or warranty. The accuracy cannot be guranteed. The exact position of the ducts should be verified prior to mechanical excavation. The Nominal Depth of Duct Cover is:- Carriageway - 600mm / Footway & Verge - 350mm.

concept solutions people.
St John's House,
54 St John's Square, London
EC1V 4JL
Tel: 08456 805906
www.conceptsolutionspeople.com

Key:

	CSP DUCT
TC	CSP TURNING CHAMBER
FW4	CSP CHAMBER FW4
FW6	CSP CHAMBER FW6

Title

NEWPORT
Additional Area No3

Location :	Newport	SCALE 1:500
Drawing Number:	CEN-CSP-029	SHEET 06 OF 10
Designed:	C.Rowbotham	15/07/2015
Drawn:	C.Cockerham	15/07/2015
Approved:	S.Ives	15/07/2015

REV	DATE	DRAWN	APPROVED

CENTARA
OFFICE 8 & 10, NORMANTON BUSINESS PARK, RIPLEY DRIVE, NORMANTON WF6 1QT
01924 220726 info@centara-ltd.com

A1L Rev. A

Ordnance Survey (c) Crown Copyright 2013. All rights reserved. Licence number 100020449

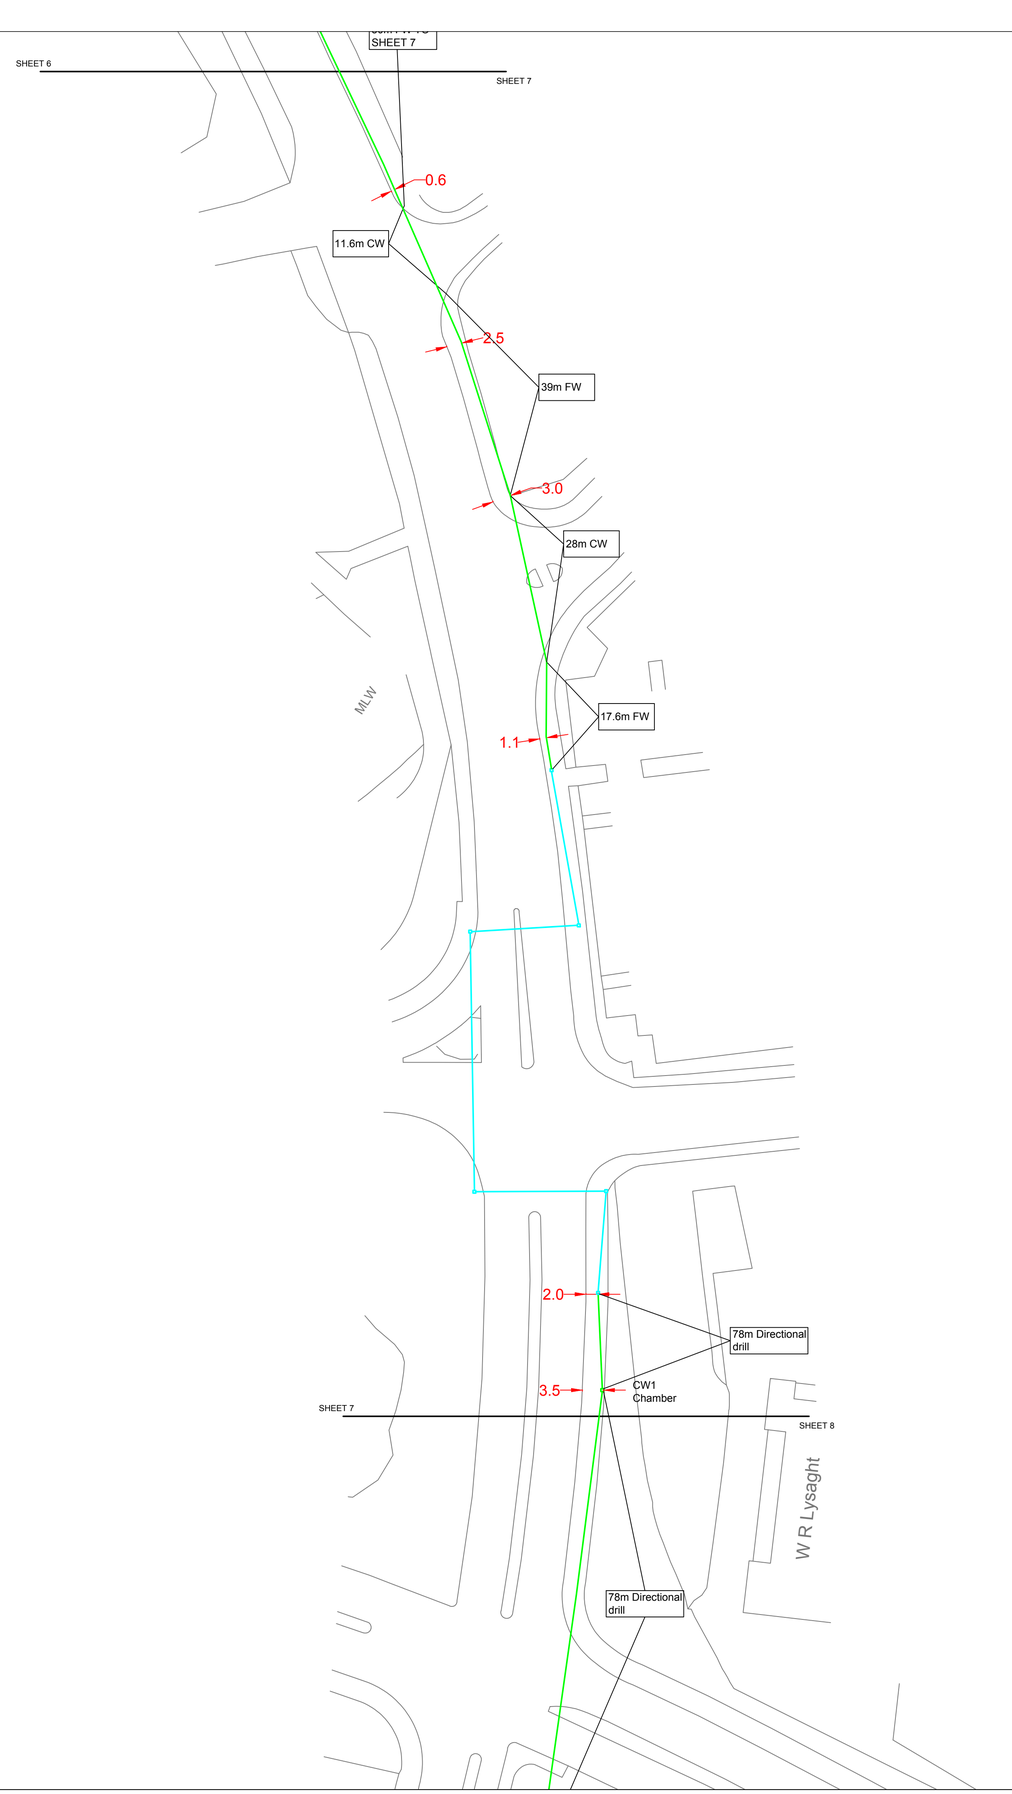

The Information shown on this map is given as a general guide only. The map is issued without obligation or warranty. The accuracy cannot be guranteed. The exact position of the ducts should be verified prior to mechanical excavation. The Nominal Depth of Duct Cover is:- Carriageway - 600mm / Footway & Verge - 350mm.

concept solutions people.
St John's House,
54 St John's Square, London
EC1V 4JL

Tel: 08456 805906
www.conceptsolutionspeople.com

Key:

CSP DUCT	
TC	CSP TURNING CHAMBER
FW4	CSP CHAMBER FW4
FW6	CSP CHAMBER FW6

Title

NEWPORT
Additional Area No3

Location :	Newport	SCALE 1:500
Drawing Number:	CEN-CSP-029	SHEET 07 OF 10
Designed:	C.Rowbotham	15/07/2015
Drawn:	C.Cockerham	15/07/2015
Approved:	S.Ives	15/07/2015

REV	DATE	DRAWN	APPROVED

CENTARA
OFFICE 9 & 10, NORMANTON BUSINESS PARK, RIPLEY DRIVE, NORMANTON WF6 1QT
01924 220726 info@centara-ltd.com

A1L
Rev. A

Ordnance Survey (c) Crown Copyright 2013. All rights reserved. Licence number 100020449

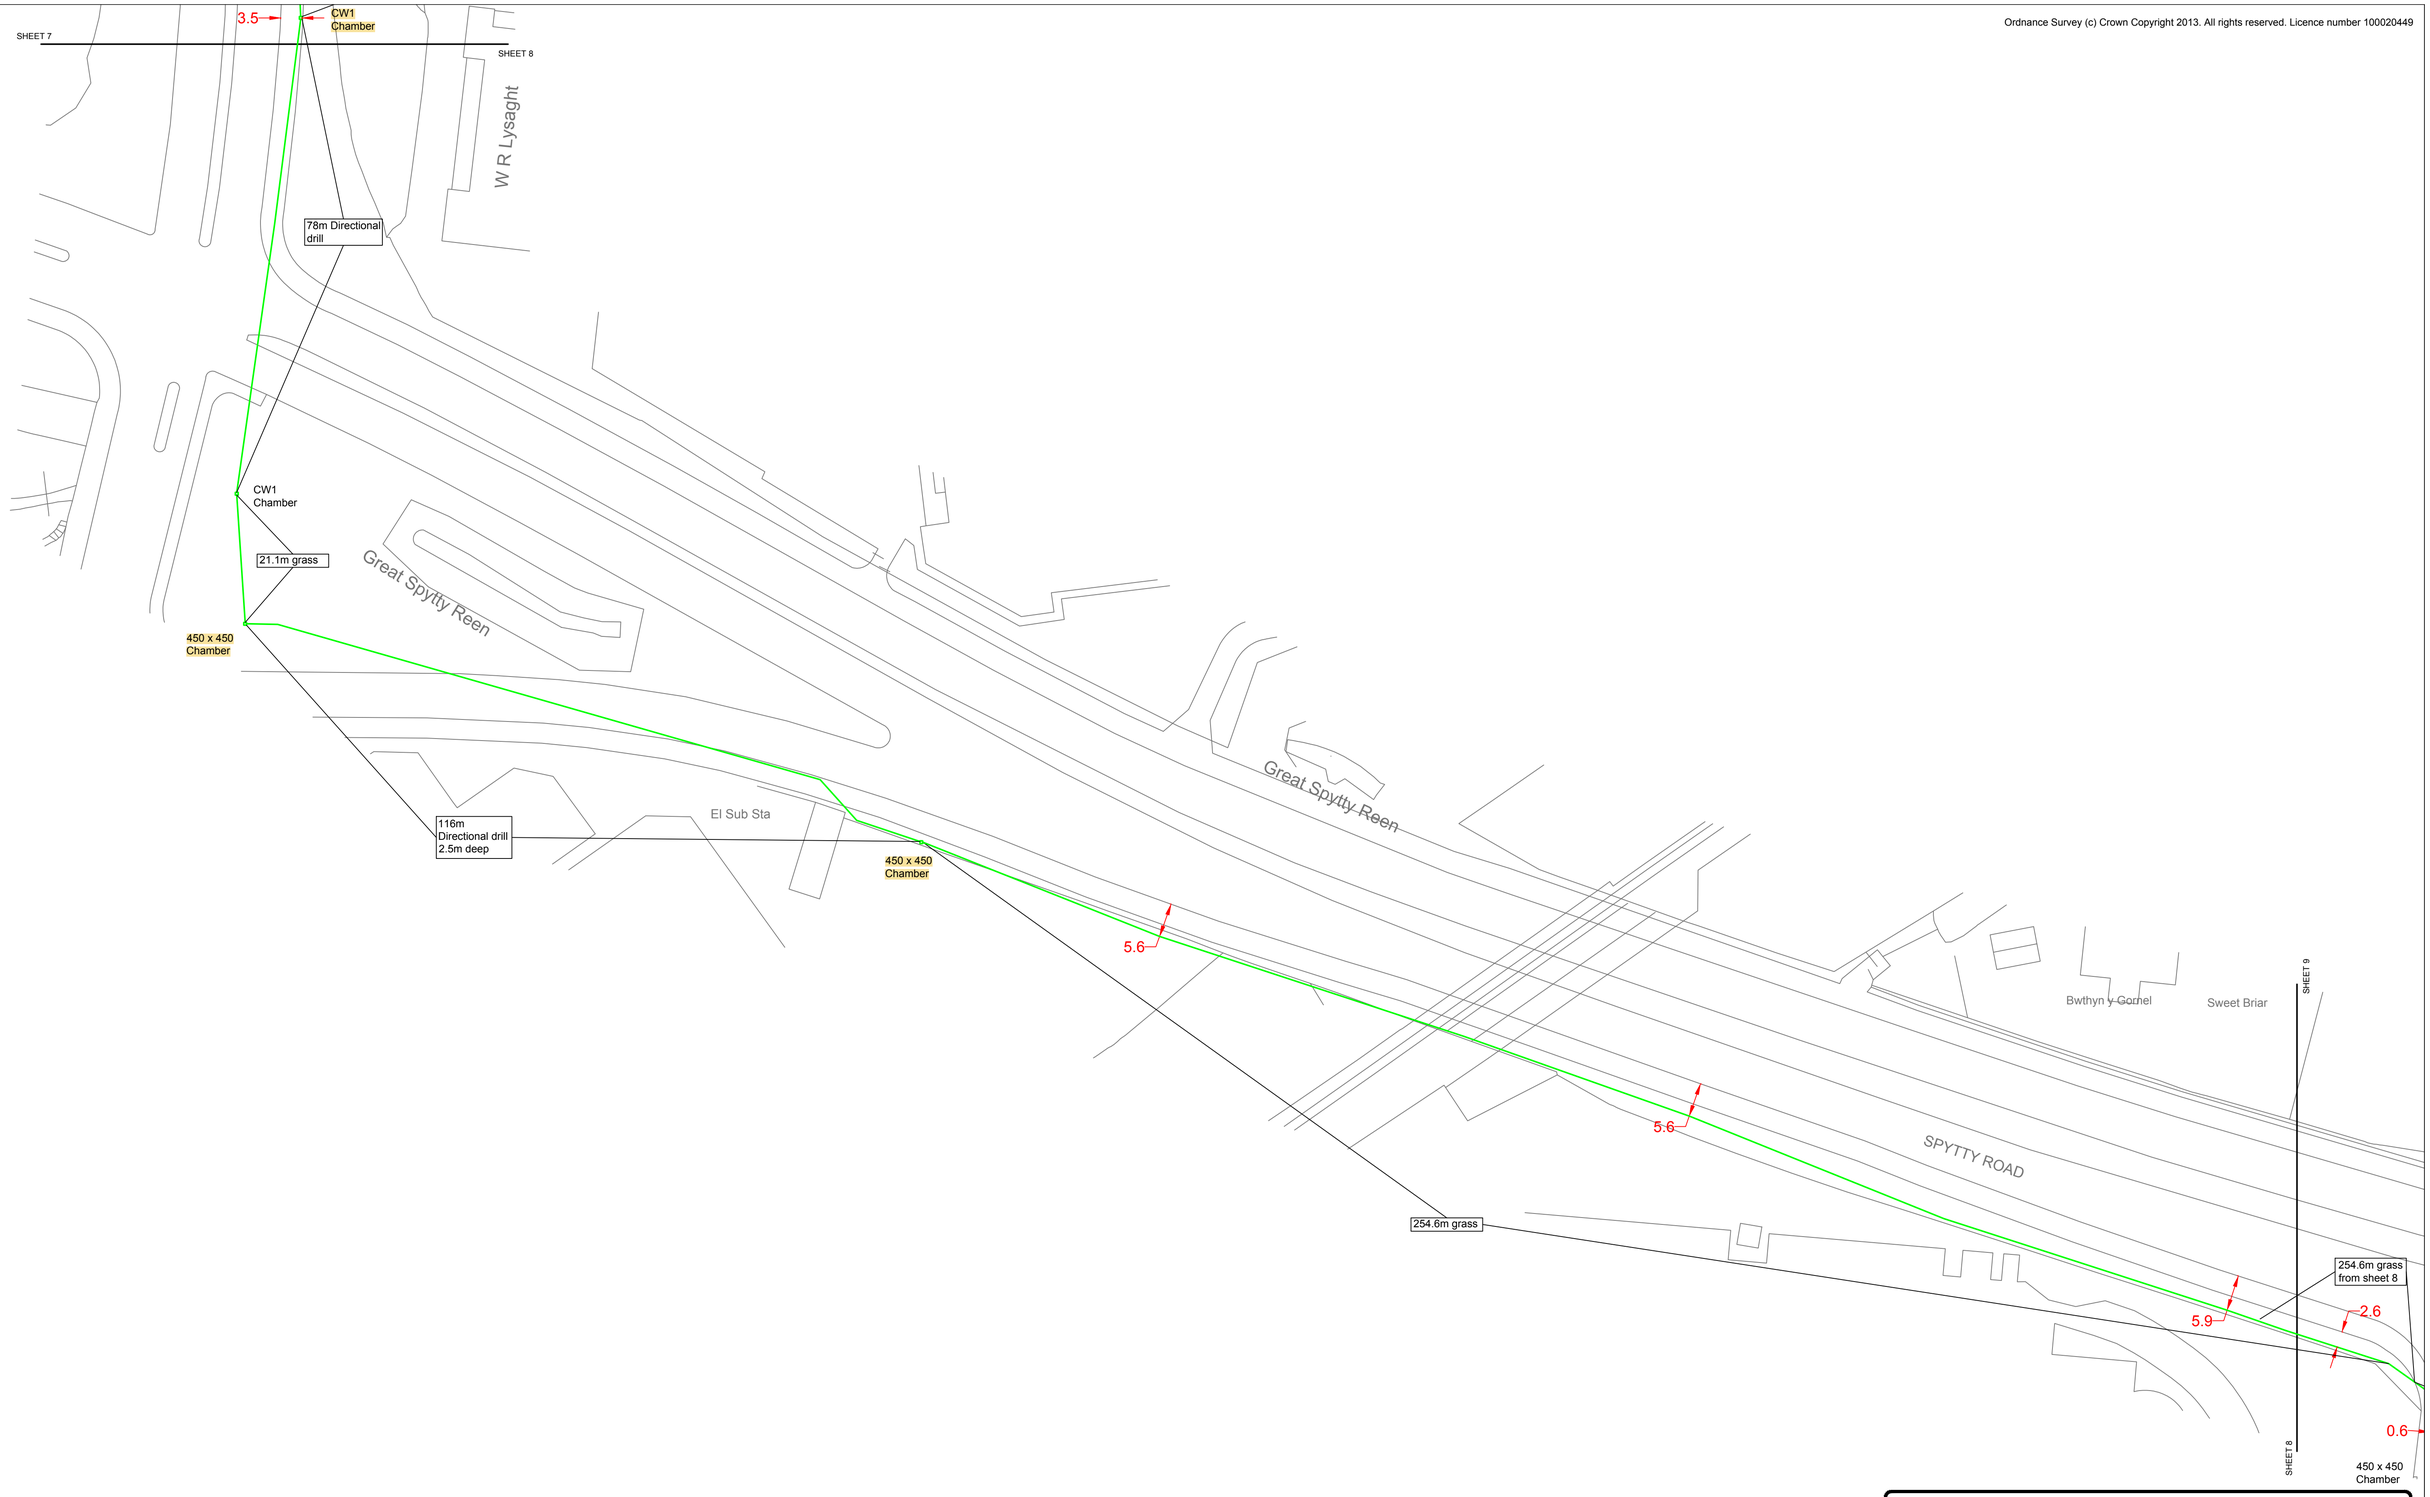

The Information shown on this map is given as a general guide only. The map is issued without obligation or warranty. The accuracy cannot be guranteed. The exact position of the ducts should be verified prior to mechanical excavation. The Nominal Depth of Duct Cover is:- Carriageway - 600mm / Footway & Verge - 350mm.

concept solutions people.
St John's House,
54 St John's Square, London
EC1V 4JL

Tel: 08456 805906
www.conceptsolutionspeople.com

Key:

CSP DUCT	
TC	CSP TURNING CHAMBER
FW4	CSP CHAMBER FW4
FW6	CSP CHAMBER FW6

Title

NEWPORT
Additional Area No3

Location :	Newport	SCALE 1:500
Drawing Number:	CEN-CSP-029	SHEET 08 OF 10
Designed:	C.Rowbotham	15/07/2015
Drawn:	C.Cockerham	15/07/2015
Approved:	S.Ives	15/07/2015

REV	DATE	DRAWN	APPROVED

CENTARA
OFFICE 9 & 10, NORMANTON BUSINESS PARK, RIPLEY DRIVE, NORMANTON WF6 1QT
01924 220726 info@centara-ltd.com

A1L
Rev. A

Ordnance Survey (c) Crown Copyright 2013. All rights reserved. Licence number 100020449

SHEET 9

SHEET 8

Dorset House

Ty Newydd

AC

254.6m grass from sheet 8

2.6

11.2m fw

0.6

4.7

450 x 450 Chamber

450 x 450 Chamber

7.2m cw

1.7m grass

2.0m fw

87.3m grass

3.3

450 x 450 Chamber

7.9

140.7m grass

El Sub Sta

8.7

10.0

1.0m grass

1.3

950 x 450 Splice Point Chamber SP4 Right

3.3m cw

1.1

1.3

1.3

Lighting Tower

55.6m grass

1.8

7.5m cw

9.6m grass

2.5m fw

3.0

8.8m grass

3.0

9.0m fw

450 x 450 Chamber

15m grass

4.0m grass

1.8m fw

19.2m grass

3.0

ETL

Newport Stadium

2.5m fw

11.3m grass

4.0

6.2m fw

9.6

4.6m grass

12.3m cw

1.0

Silo

SHEET 9

Lighting Tower

SHEET 10

Sports Court

Running Track

Running Track

126.2m grass

3.2

El Sub Sta

7.6m grass

9.0m cw

1.3m fw

Lighting Tower

The Information shown on this map is given as a general guide only. The map is issued without obligation or warranty. The accuracy cannot be guranteed. The exact position of the ducts should be verified prior to mechanical excavation. The Nominal Depth of Duct Cover is:- Carriageway - 600mm / Footway & Verge - 350mm.

concept solutions people.
St John's House,
54 St John's Square, London
EC1V 4JL
Tel: 08456 805906
www.conceptsolutionspeople.com

Key:

CSP DUCT
TC CSP TURNING CHAMBER
FW4 CSP CHAMBER FW4
FW6 CSP CHAMBER FW6

Title

NEWPORT
Additional Area No3

Location :	Newport	SCALE 1:500
Drawing Number:	CEN-CSP-029	SHEET 09 OF 10
Designed:	C.Rowbotham	15/07/2015
Drawn:	C.Cockerham	15/07/2015
Approved:	S.Ives	15/07/2015

REV	DATE	DRAWN	APPROVED

CENTARA
OFFICE 6 & 10, NORMANTON BUSINESS PARK, RIPLEY DRIVE, NORMANTON WF6 1QT. 01924 220720 info@centara-ltd.com

A1L Rev. A

Ordnance Survey (c) Crown Copyright 2013. All rights reserved. Licence number 100020449

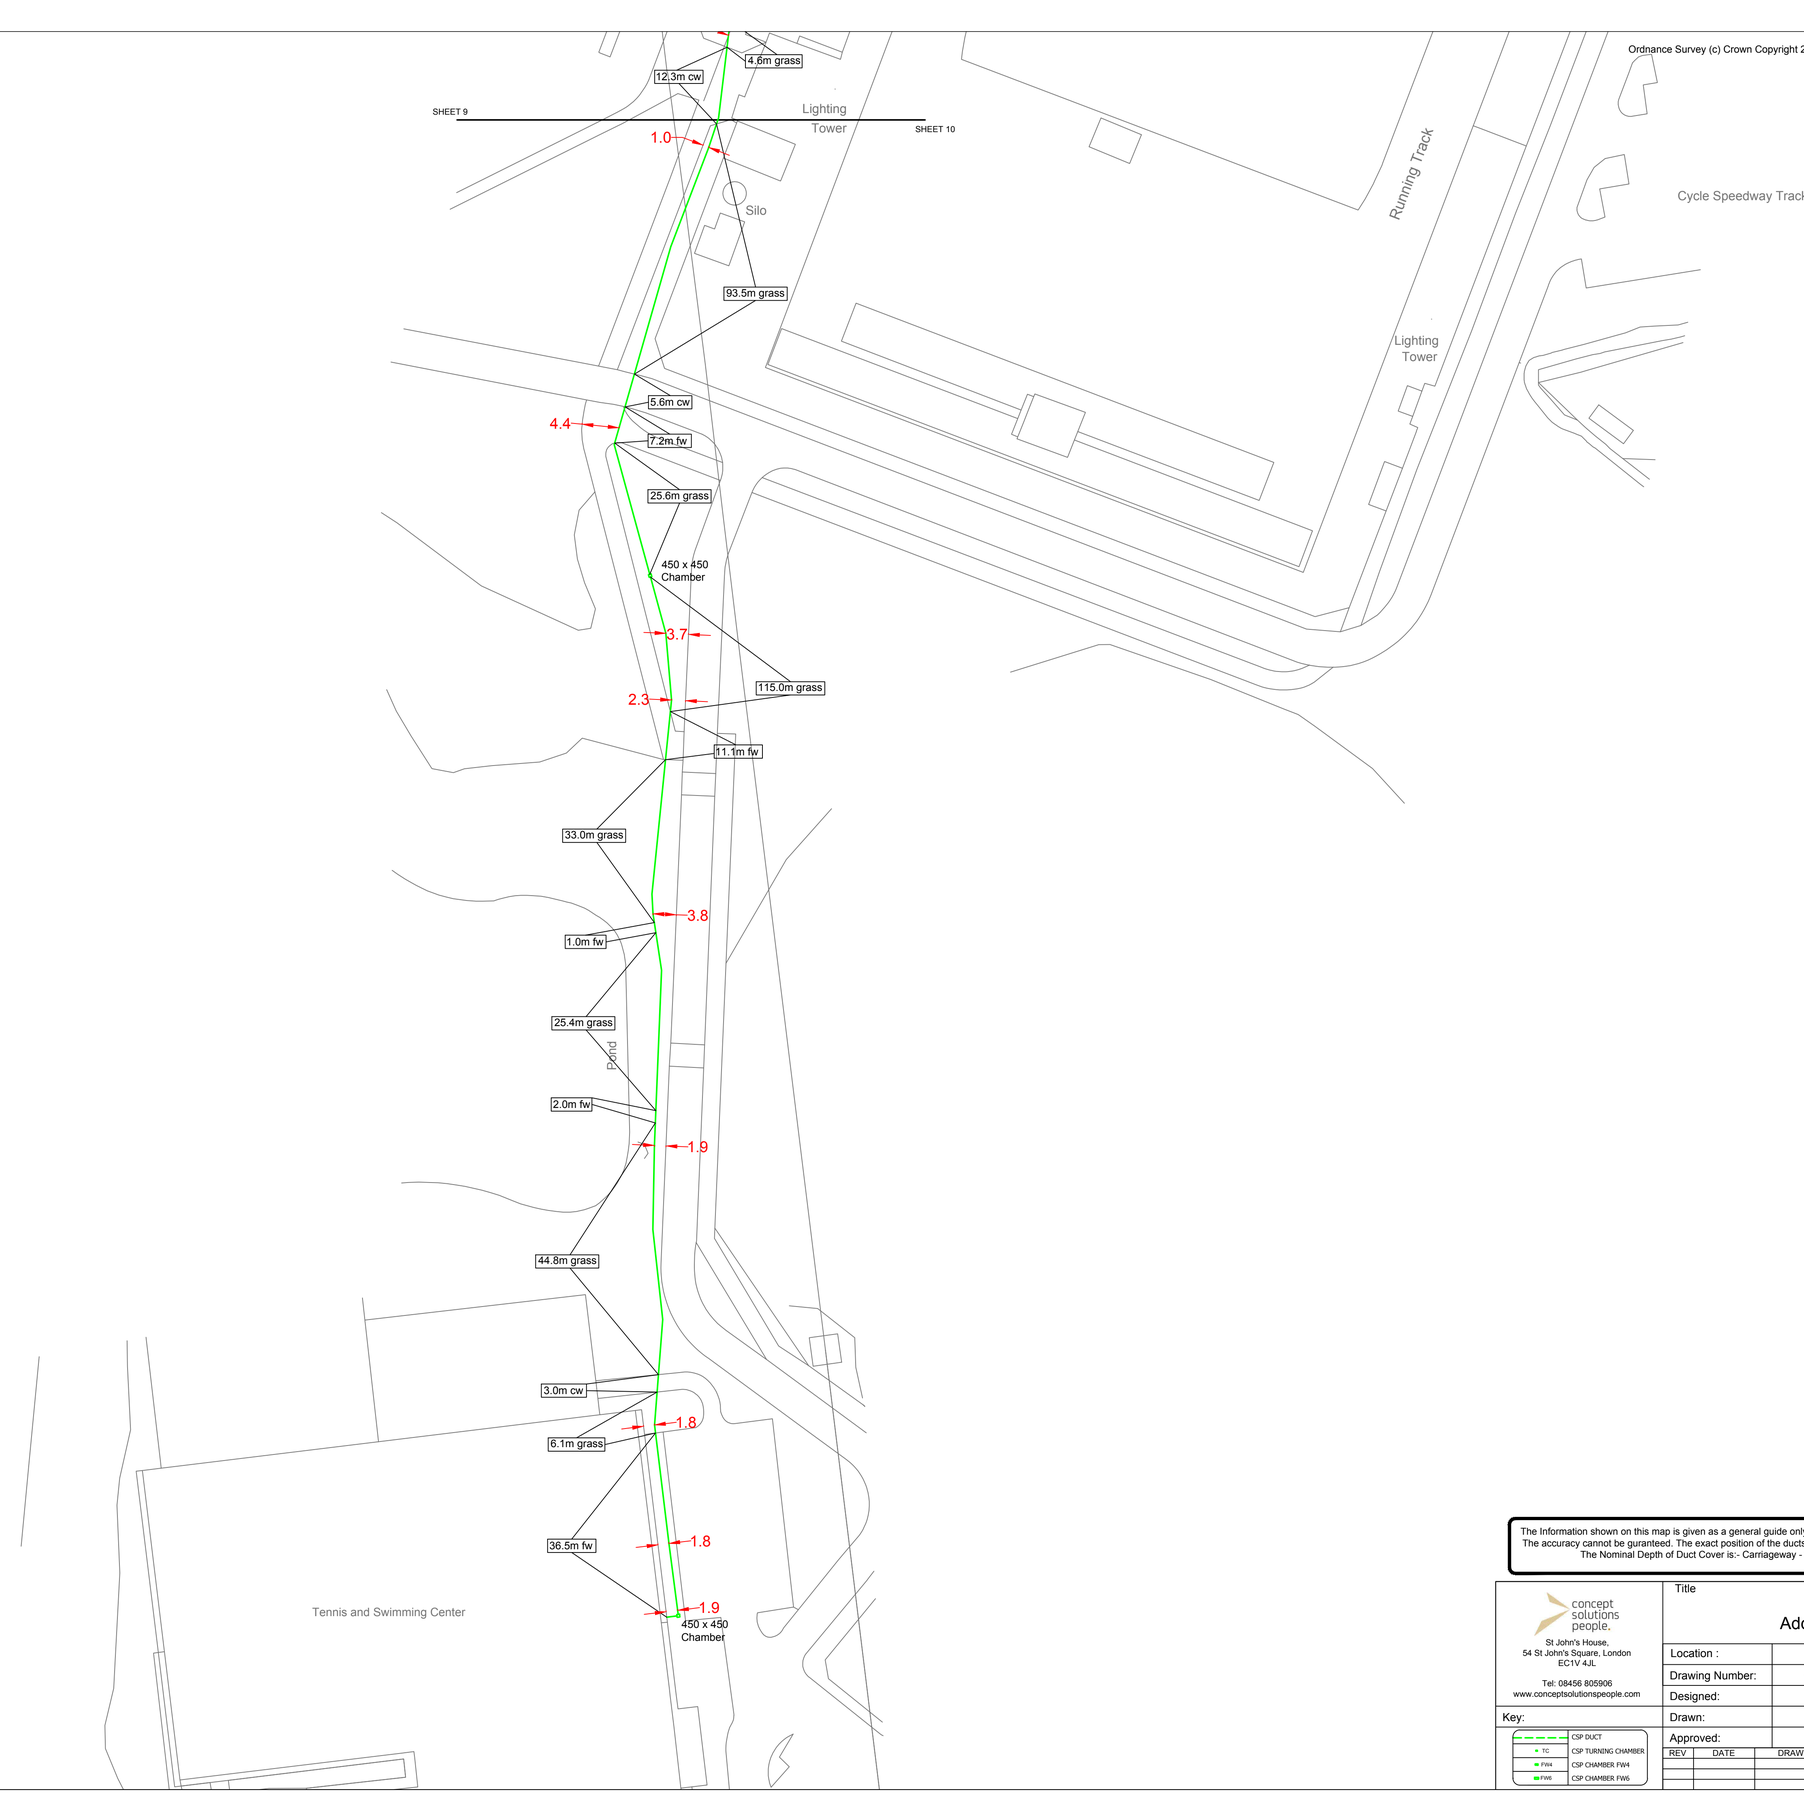

The Information shown on this map is given as a general guide only. The map is issued without obligation or warranty. The accuracy cannot be guranteed. The exact position of the ducts should be verified prior to mechanical excavation. The Nominal Depth of Duct Cover is:- Carriageway - 600mm / Footway & Verge - 350mm.

concept solutions people.
St John's House,
54 St John's Square, London
EC1V 4JL
Tel: 08456 805906
www.conceptsolutionspeople.com

Key:

CSP DUCT	
TC	CSP TURNING CHAMBER
FW4	CSP CHAMBER FW4
FW6	CSP CHAMBER FW6

Title

NEWPORT
Additional Area No3

Location :	Newport	SCALE 1:500
Drawing Number:	CEN-CSP-029	SHEET 10 OF 10
Designed:	C.Rowbotham	15/07/2015
Drawn:	C.Cockerham	15/07/2015
Approved:	S.Ives	15/07/2015

REV	DATE	DRAWN	APPROVED

CENTARA
OFFICE 8 & 10, NORMANTON BUSINESS PARK, RIPLEY DRIVE, NORMANTON WF6 1QT
01924 220726 info@centara-hill.com

A1L
Rev. A