


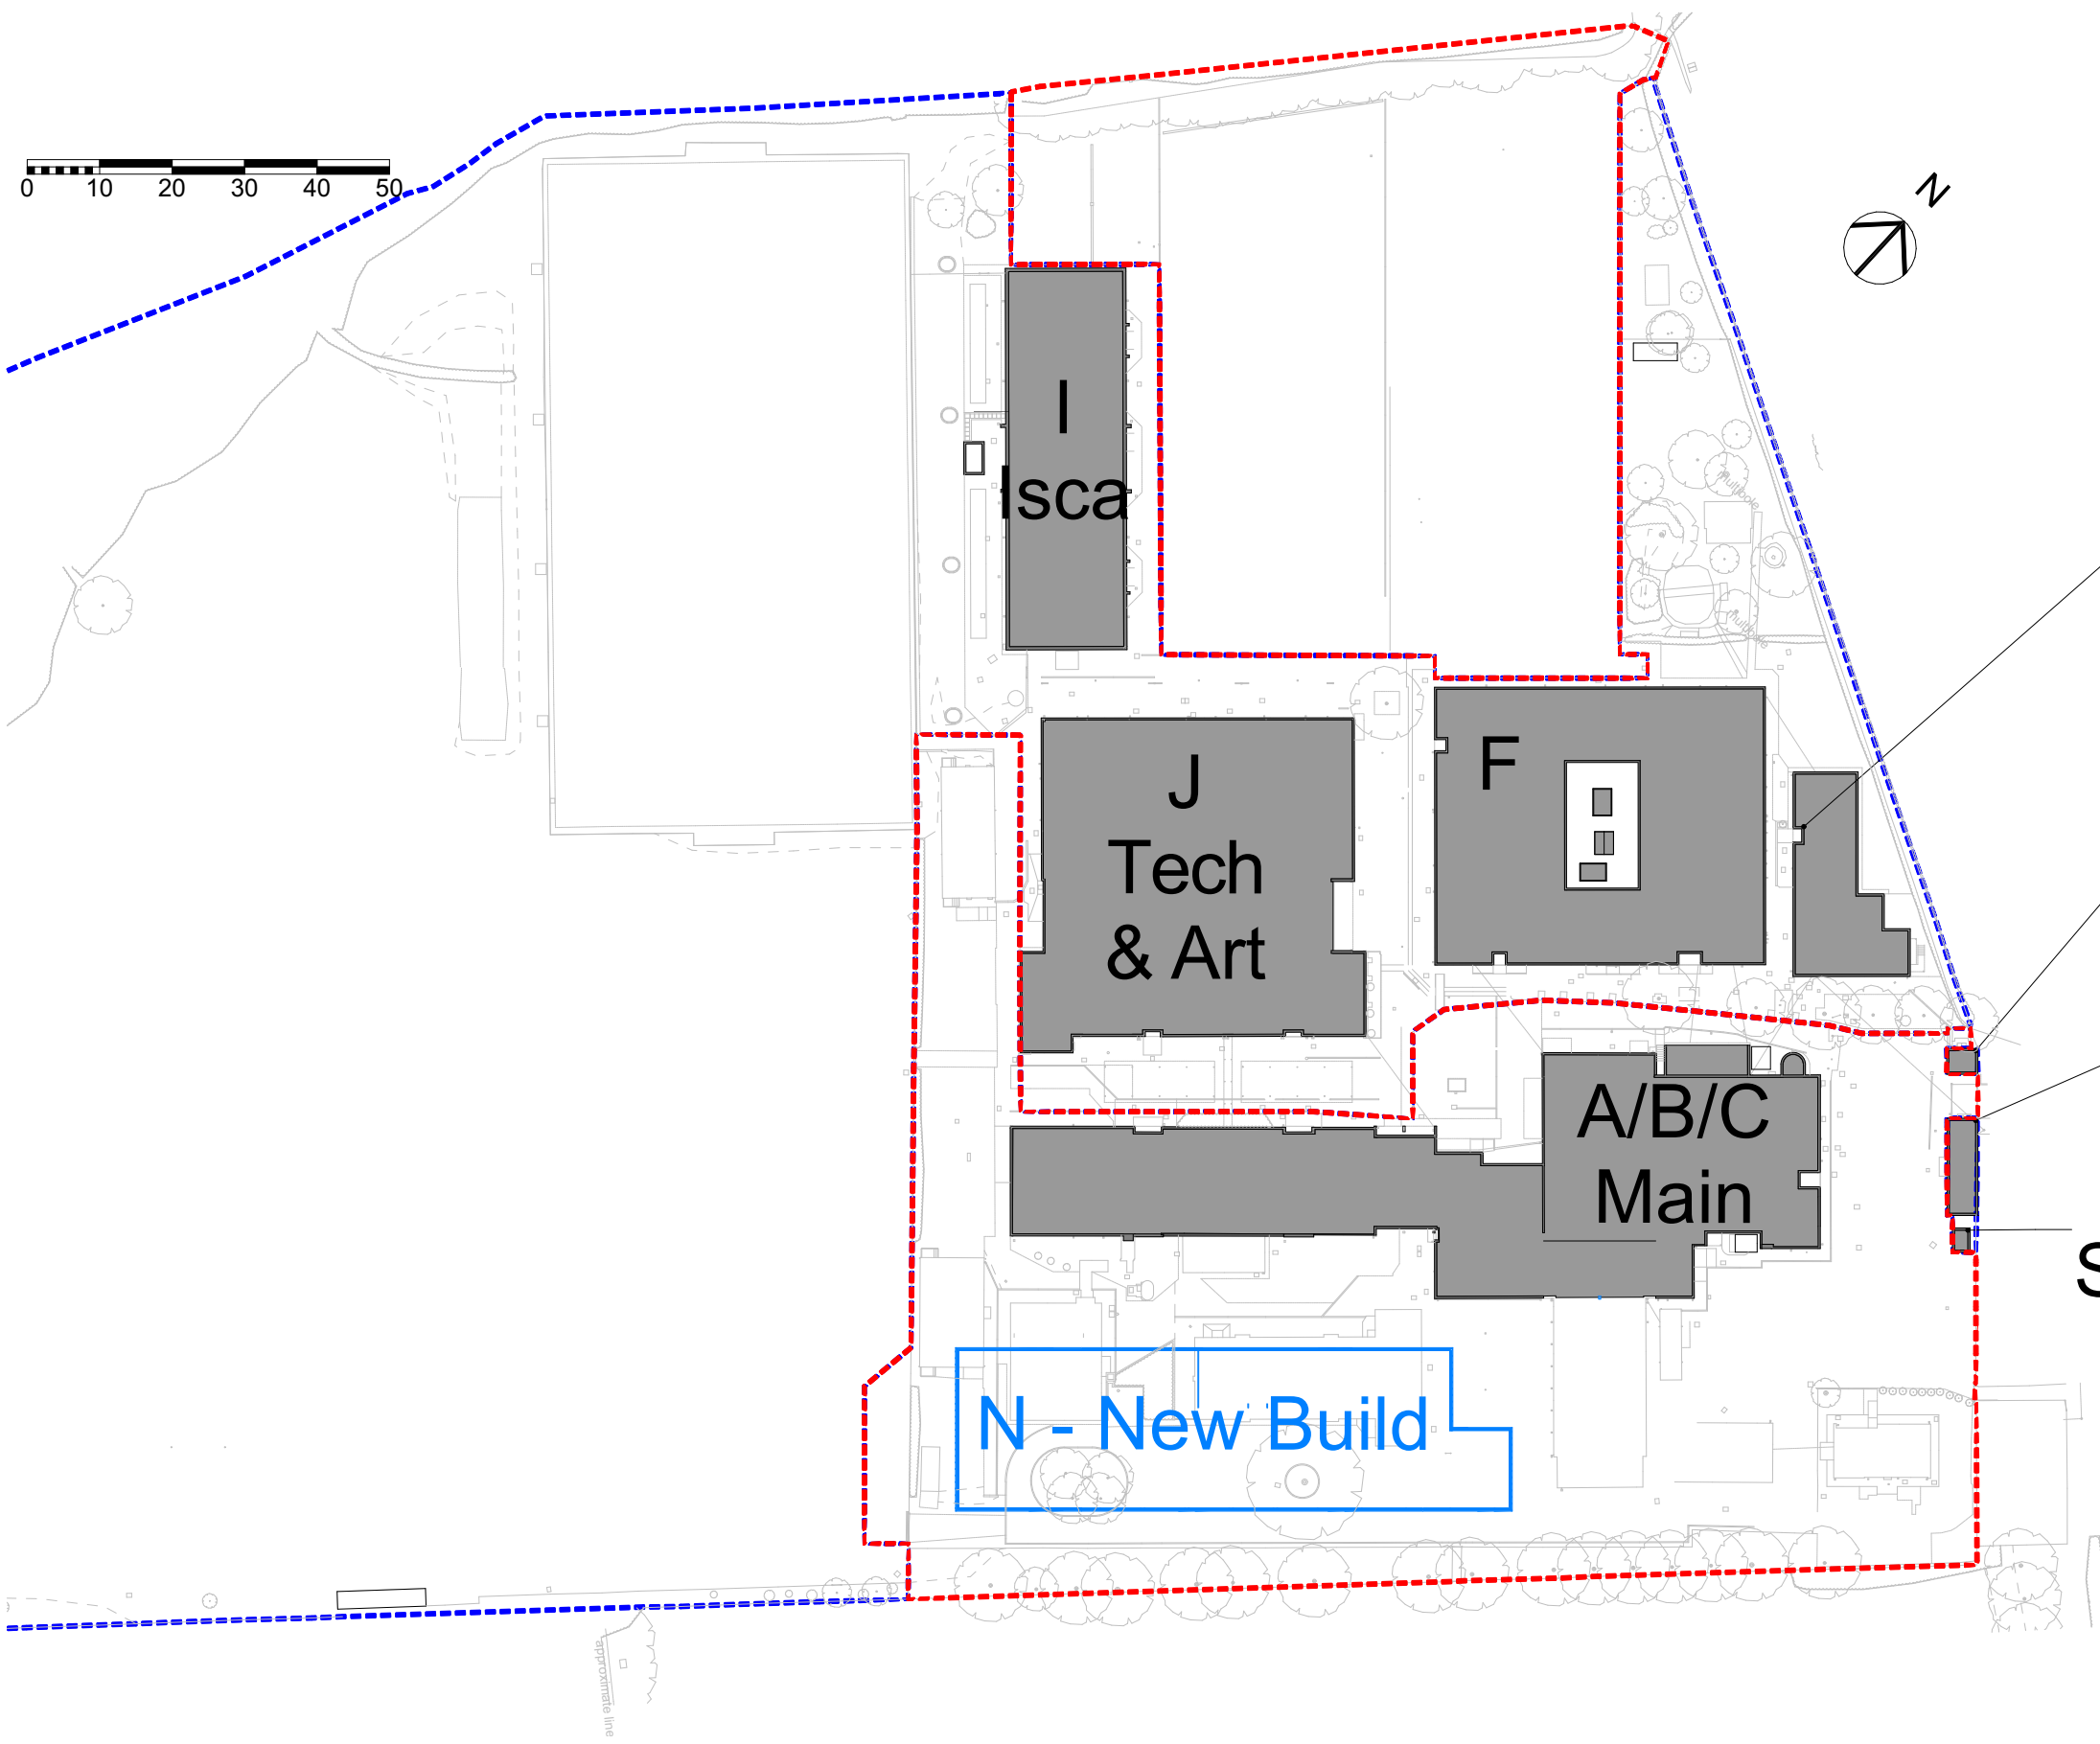

Notes

Check all dimensions on site. Do not scale from this drawing
Report any discrepancies and omissions to HLM Architects
This Drawing is Copyright ©

Existing

Proposed New

Main Block existing room numbering system:
A: Ground Floor
B: First Floor
C: Second Floor

P04	S3	Issue for Pre-app	12.06.2024	AMS	JM
P03	S4	STAGE 2 ISSUE	06.05.2021	AMS	GW
P02	S3	SITE BOUNDARY UPDATED, BASED ON NN DRAINAGE	03.09.2020	AMS	GW
P01	S3	PRELIMINARY ISSUE FOR COMMENT	11.08.2020	AMS	GW
Rev	Sbty	Description	Date	By	Chk

Revisions	Suitability
Project	S3

15-1135-01
Ysgol Gyfun
Caerllion
Caerleon
Comprehensive School

Client



NEWPORT
CITY COUNCIL
CYNGOR DINAS
CASNEWYDD



norse

Ysgolion yr 21ain Ganrif
21st Century Schools



Llywodraeth Cymru
Welsh Government

Site Block Plan - Proposed

Drawing No.	Revision
CCS-HLM-00-00-DR-A-00002 P04	
Scale @ A3	Drawn
1:1000	AMS
Date	Checked
12.06.2024	JM



HLM
Architects

© HLM Architects
Suite 104
The Creative Quarter
Morgan Arcade
The Hayes
Cardiff CF10 1AF

www.hlmarchitects.com
T. +44 (0) 29 2039 6070
F. +44 (0) 29 2039 6080
cardiff@hlmarchitects.com