




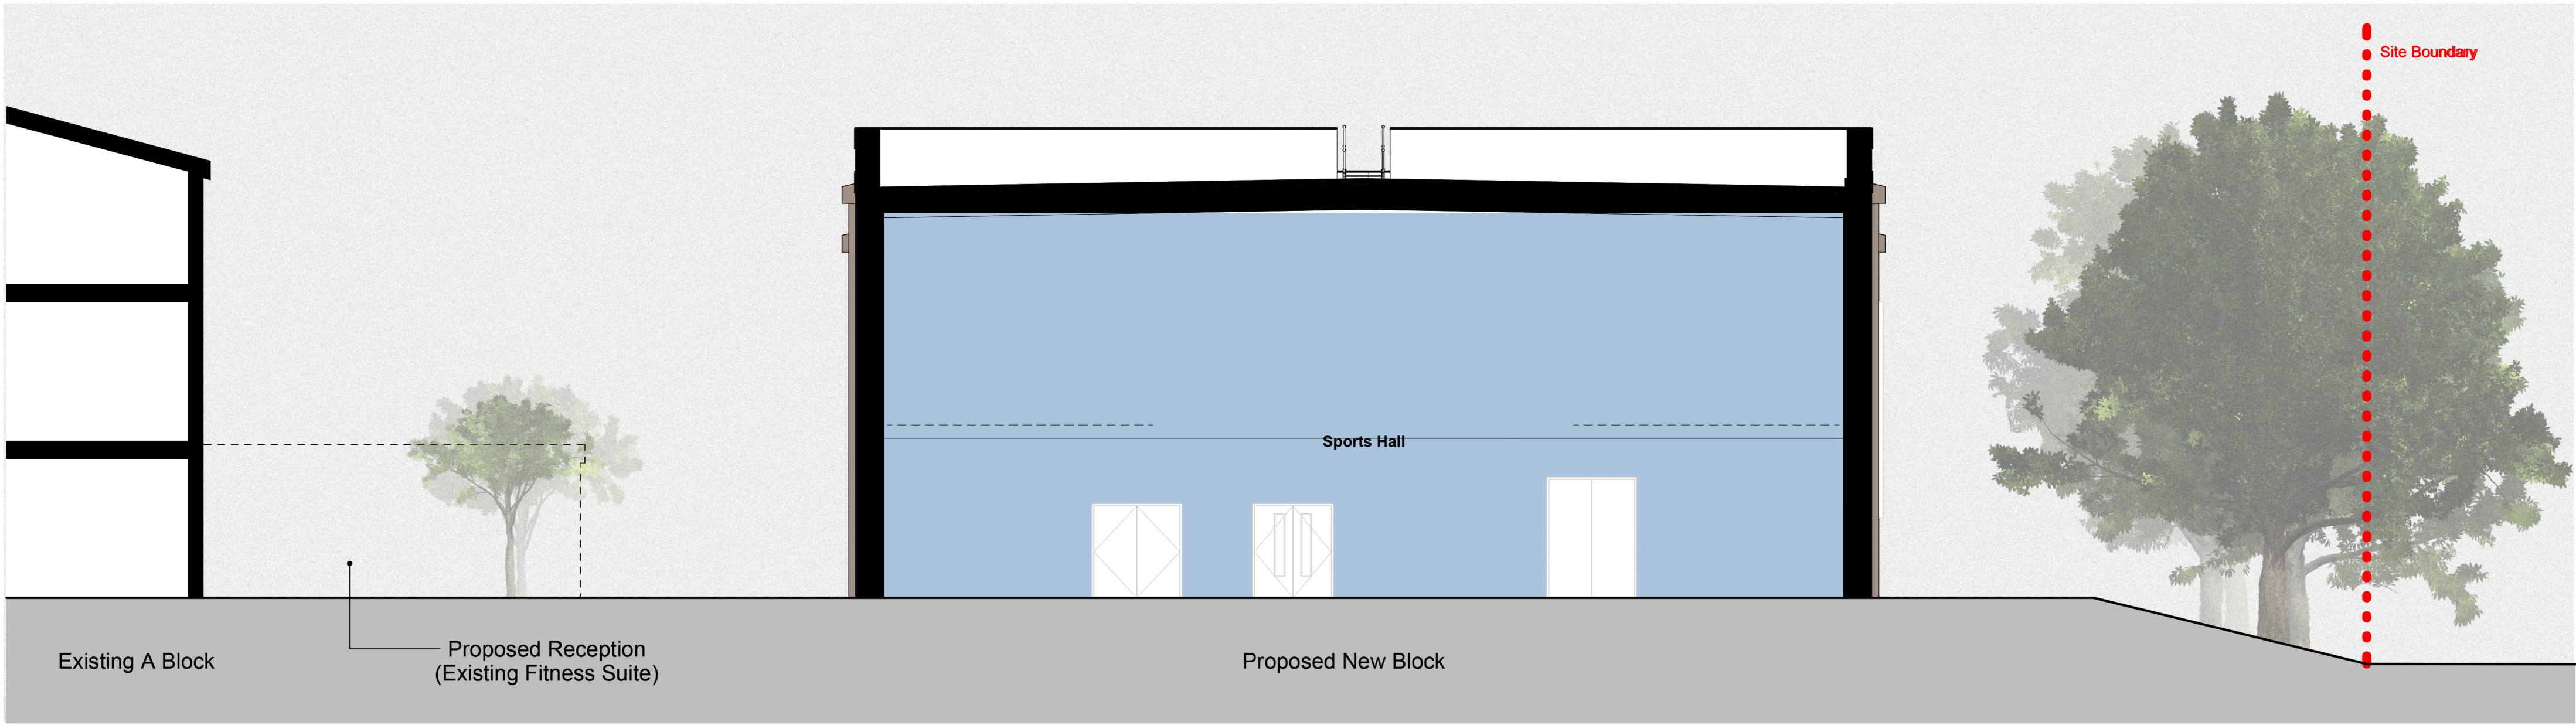


Section Y1 Coloured

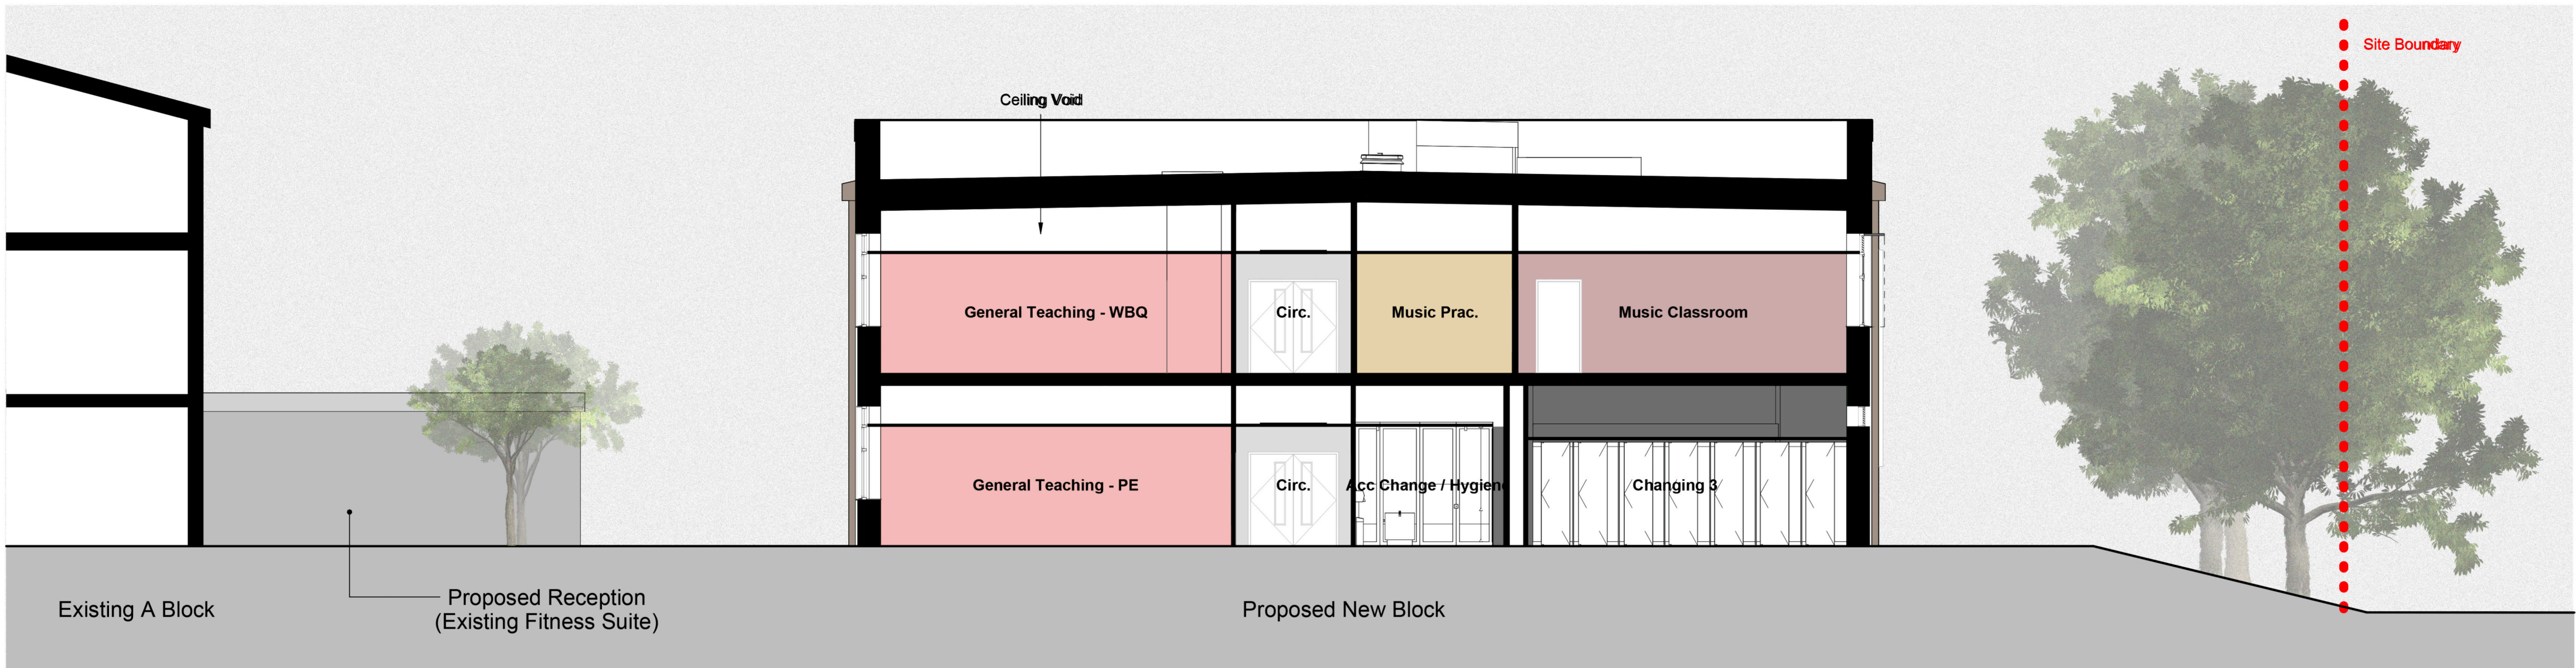

Section Y2 Coloured

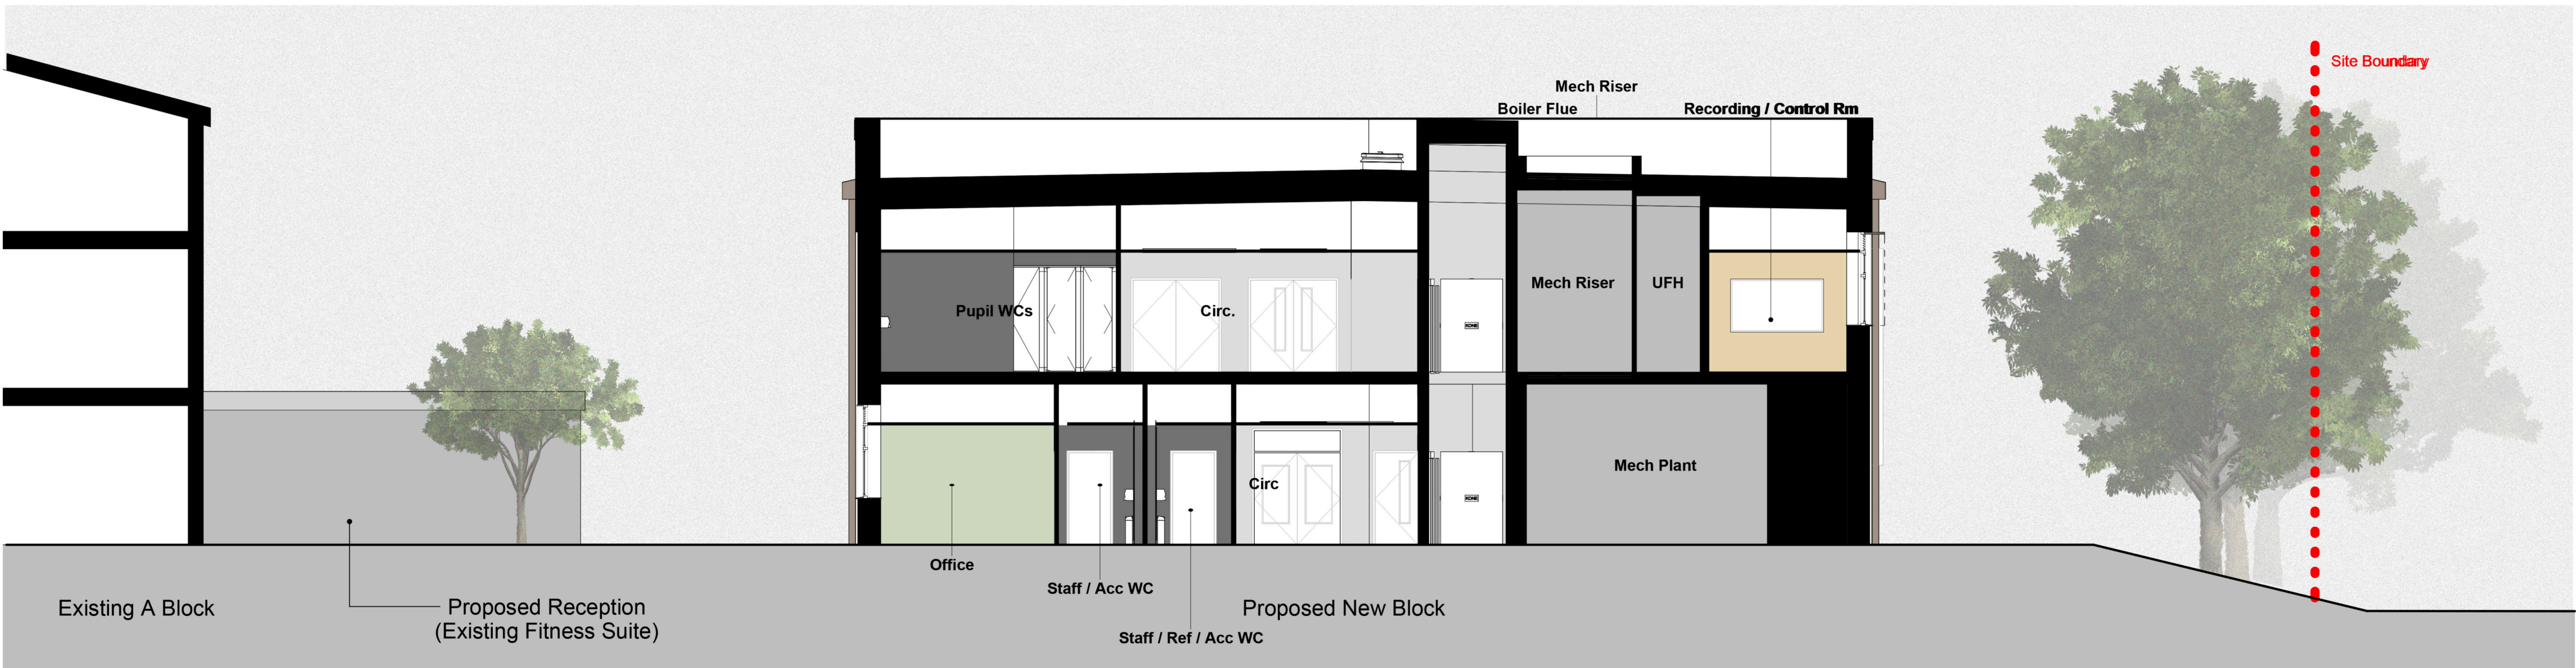

Section Y3 Coloured

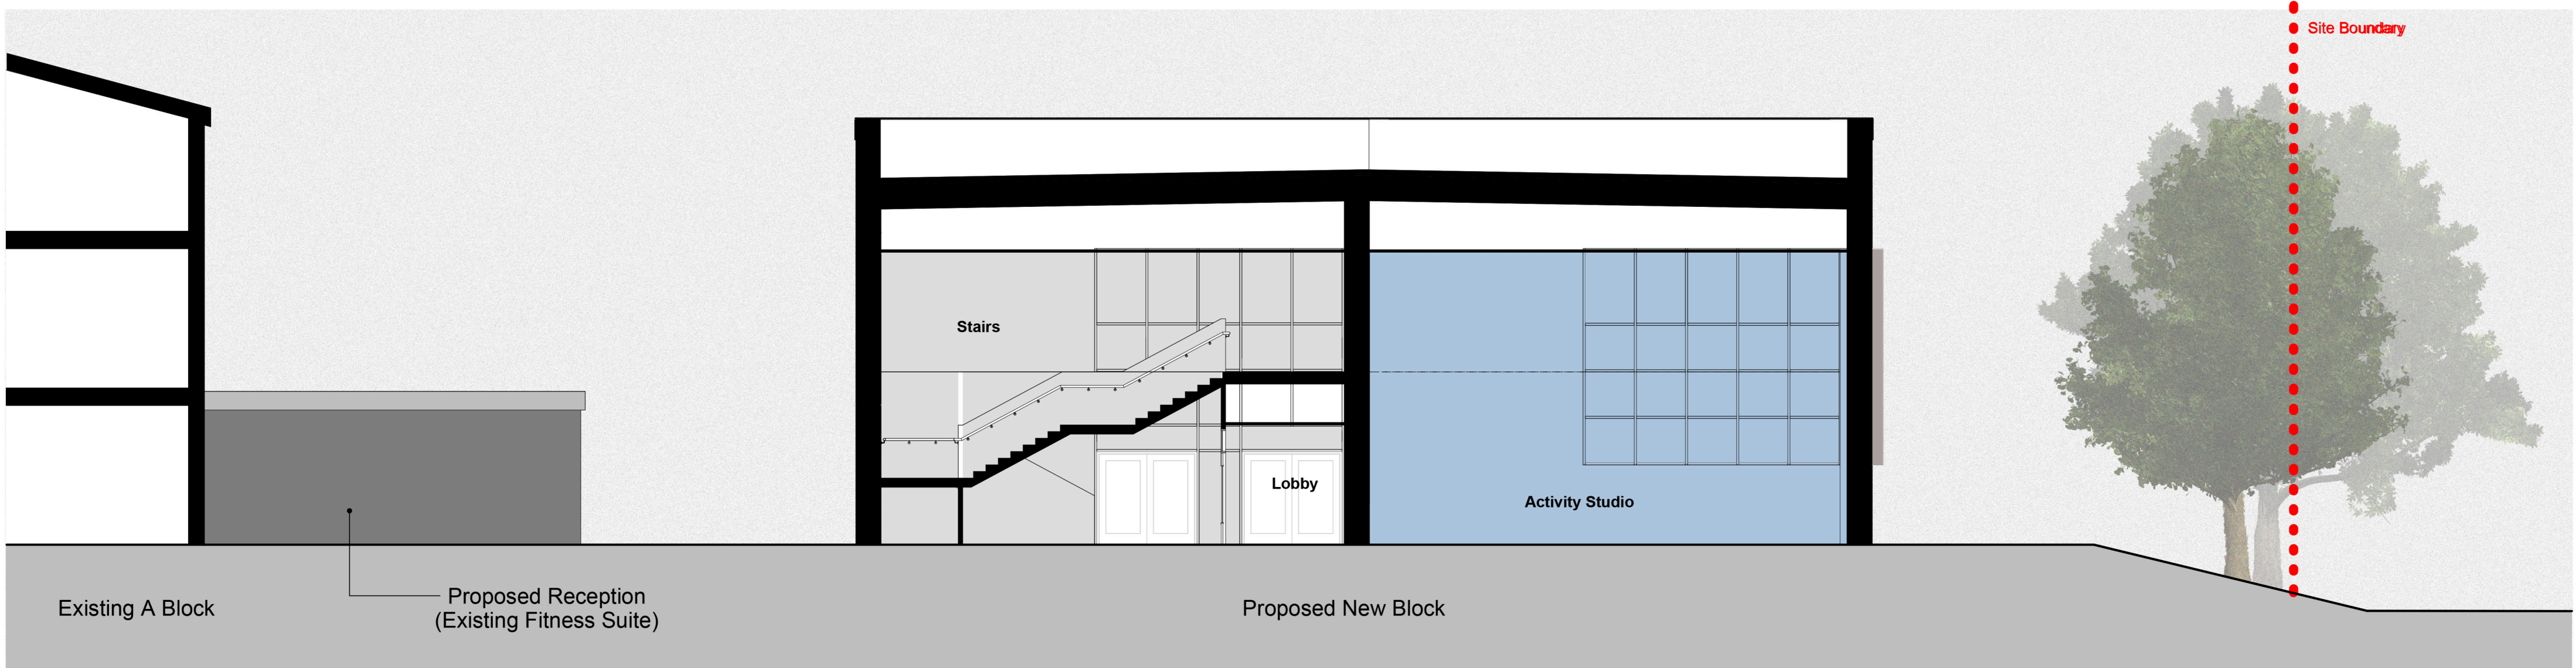

Section Y4 Coloured

NOTES
Check all dimensions on site. Do not scale from this drawing.
Report any discrepancies and omissions to HLM Architects.
This Drawing is Copyright ©

DESIGN/SKETCH DESIGN
Unless stated otherwise, the designs shown are subject to detailed site survey, investigations, and legal definitions, the CDM Regulations, and the comments and / or approval of the various relevant Local Authority Officers, Statutory Undertakers, Fire Officers, Engineers and the like. They are copyright, project specific and confidential and no part is to be used or copied in any way without the express prior consent of HLM Architects.

PHOTOCOPIED/SCANNED INFORMATION
NB This drawing is based on photocopied / scanned information liable to distortion in scale.

AREA CALCULATIONS
NB The areas shown are approximate only and have been measured off preliminary drawings as the likely areas at the current state of design using the standard option from the Code of Measuring Practice, 4th edition, RICS/NSA. These may be affected by future design development and construction tolerances, or the result of surveys for existing buildings. Take account of these factors before planning any financial or property development purpose or strategy and seek confirmation of latest areas before decision making.

3RD PARTY INFORMATION
NB This drawing includes information provided by independent surveyors and/or consultants, to whom all queries shall be made. HLM Architects can accept no liability for its content or accuracy.

DEPARTMENT

- CIRCULATION
- GENERAL TEACHING
- HALLS
- KITCHEN
- LEARNING RESOURCE
- PLANT
- SPECIALIST TEACHING
- STAFF
- STORES
- WC SUITES

Y1 Y2 Y3 Y4

N

P03	PLANNING	26.11.2025	JM	NT
P02	PAC	03.09.2025	JM	AMS
P01	ISSUED FOR PRE-APP	04.11.2024	JM	CC
Rev	Description	Date	By	Chk

Revisions	Suitability
Project	S2

Caerleon Comprehensive School - New Building

Client
NEWPORT CITY COUNCIL / NEWPORT NORSE

New Block - Sections - Sheet 2

Drawing No.	Revision
CCS-HLM-NN-ZZ-DR-A-00202	P03

Scale	Drawn
As indicated @A0	HLM
Date	Checked
04/11/2024	HLM