




PARC GOLF CLUB, COEDKERNEW

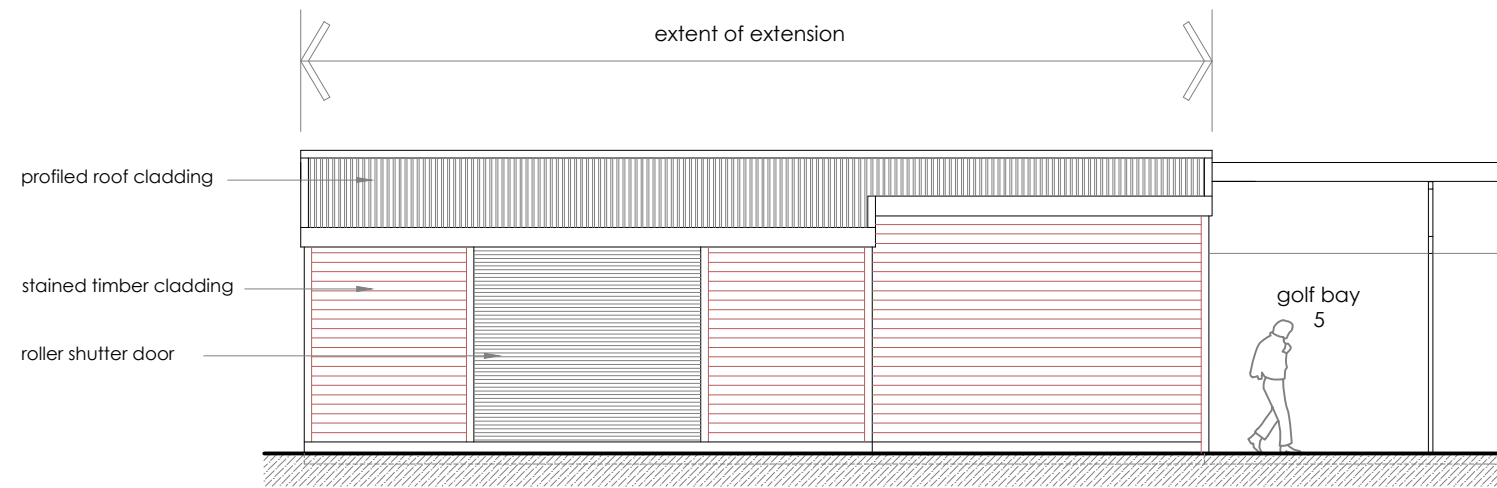


ELEVATION TO DRIVING RANGE

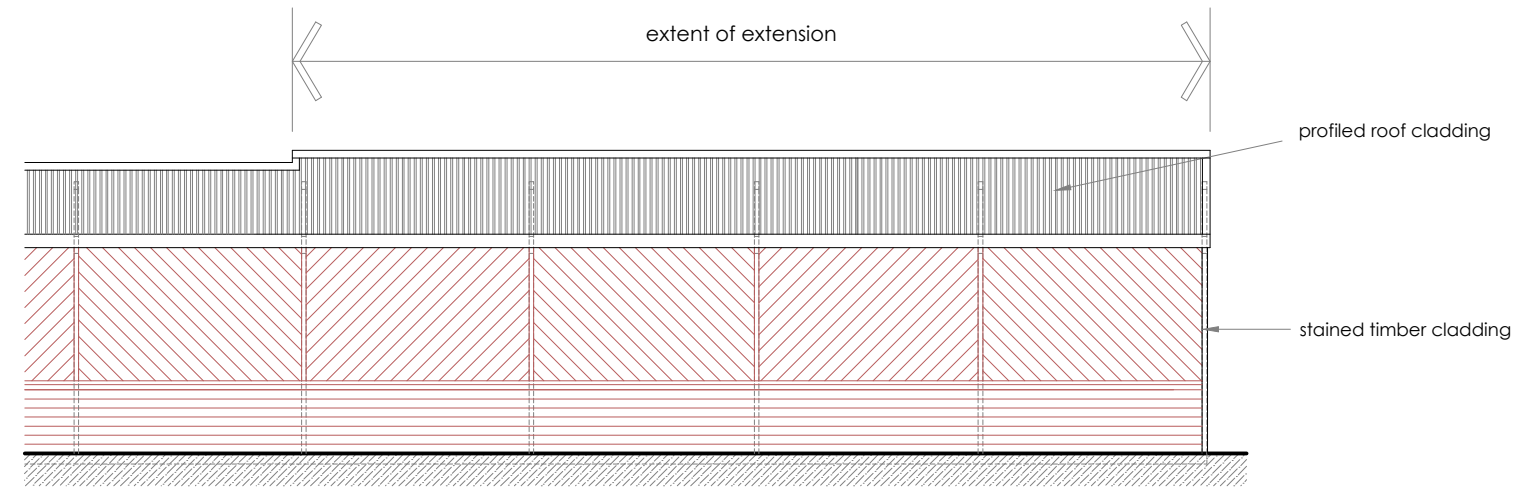


ELEVATION TO CAR PARK

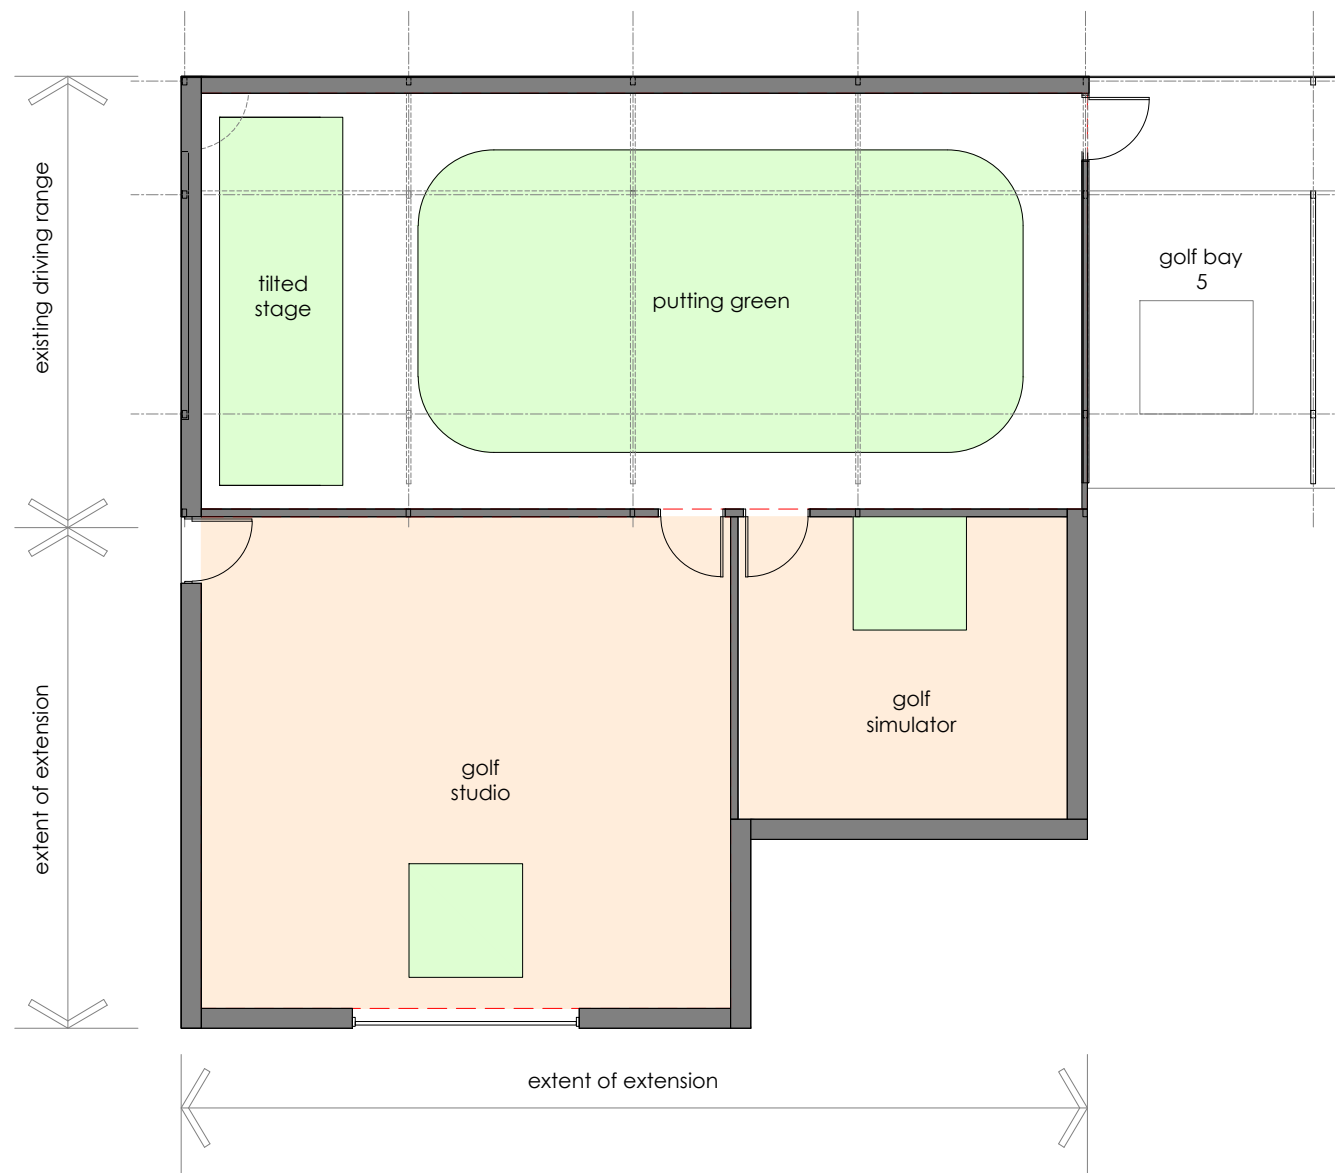

PROPOSED PLAN

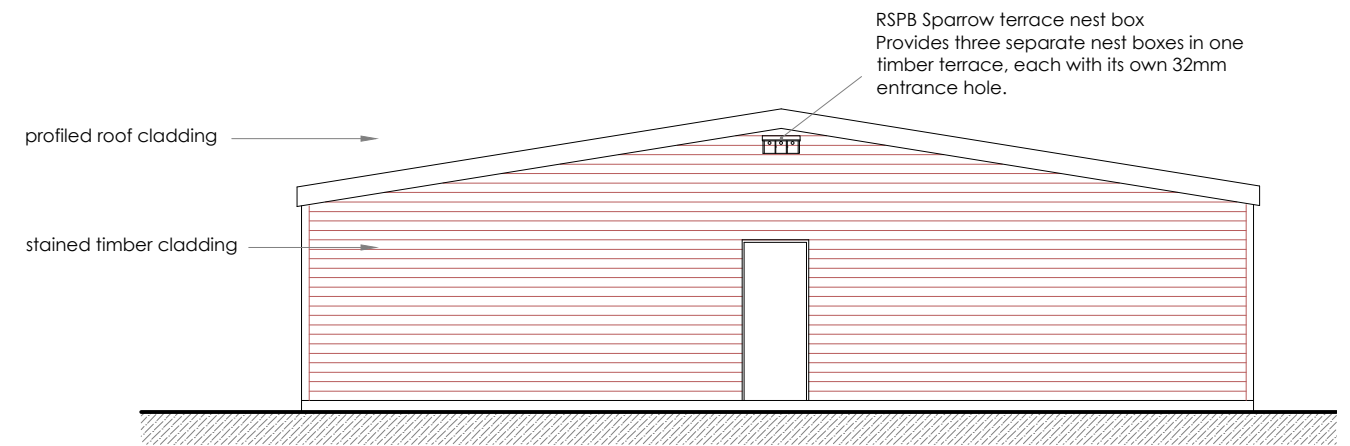

SIDE ELEVATION

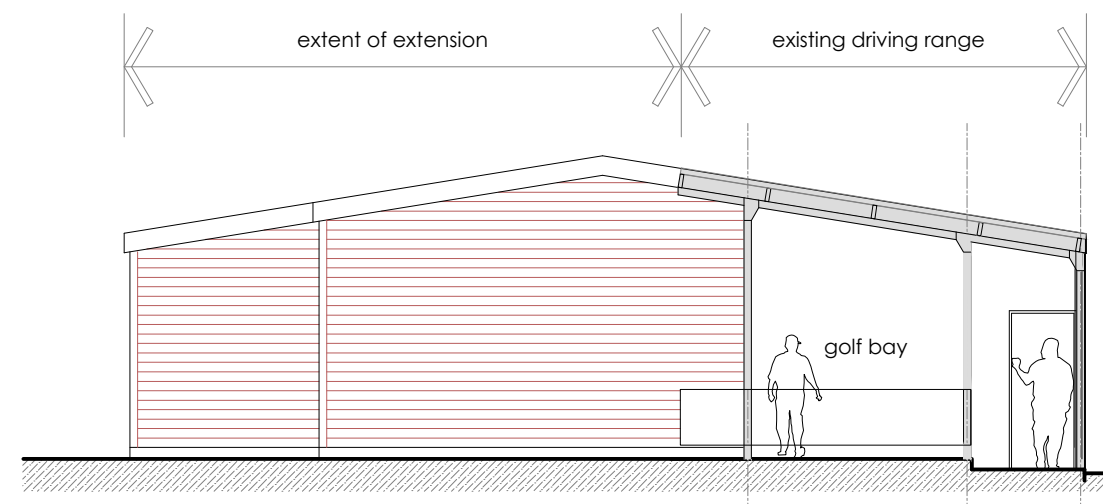

SIDE ELEVATION

Rev A : bird boxes added		
client:		
PARC GOLF CLUB		
project:		
PROPOSED EXTENSION TO PROVIDE NEW INTERNAL GOLF TRAINING FACILITY		
title:		
PLANS AND ELEVATIONS AS PROPOSED		
drawn:	scale:	@A1
date:	1:50	
Jan 2025		
drawing no.:		rev:
PGC / 03		A