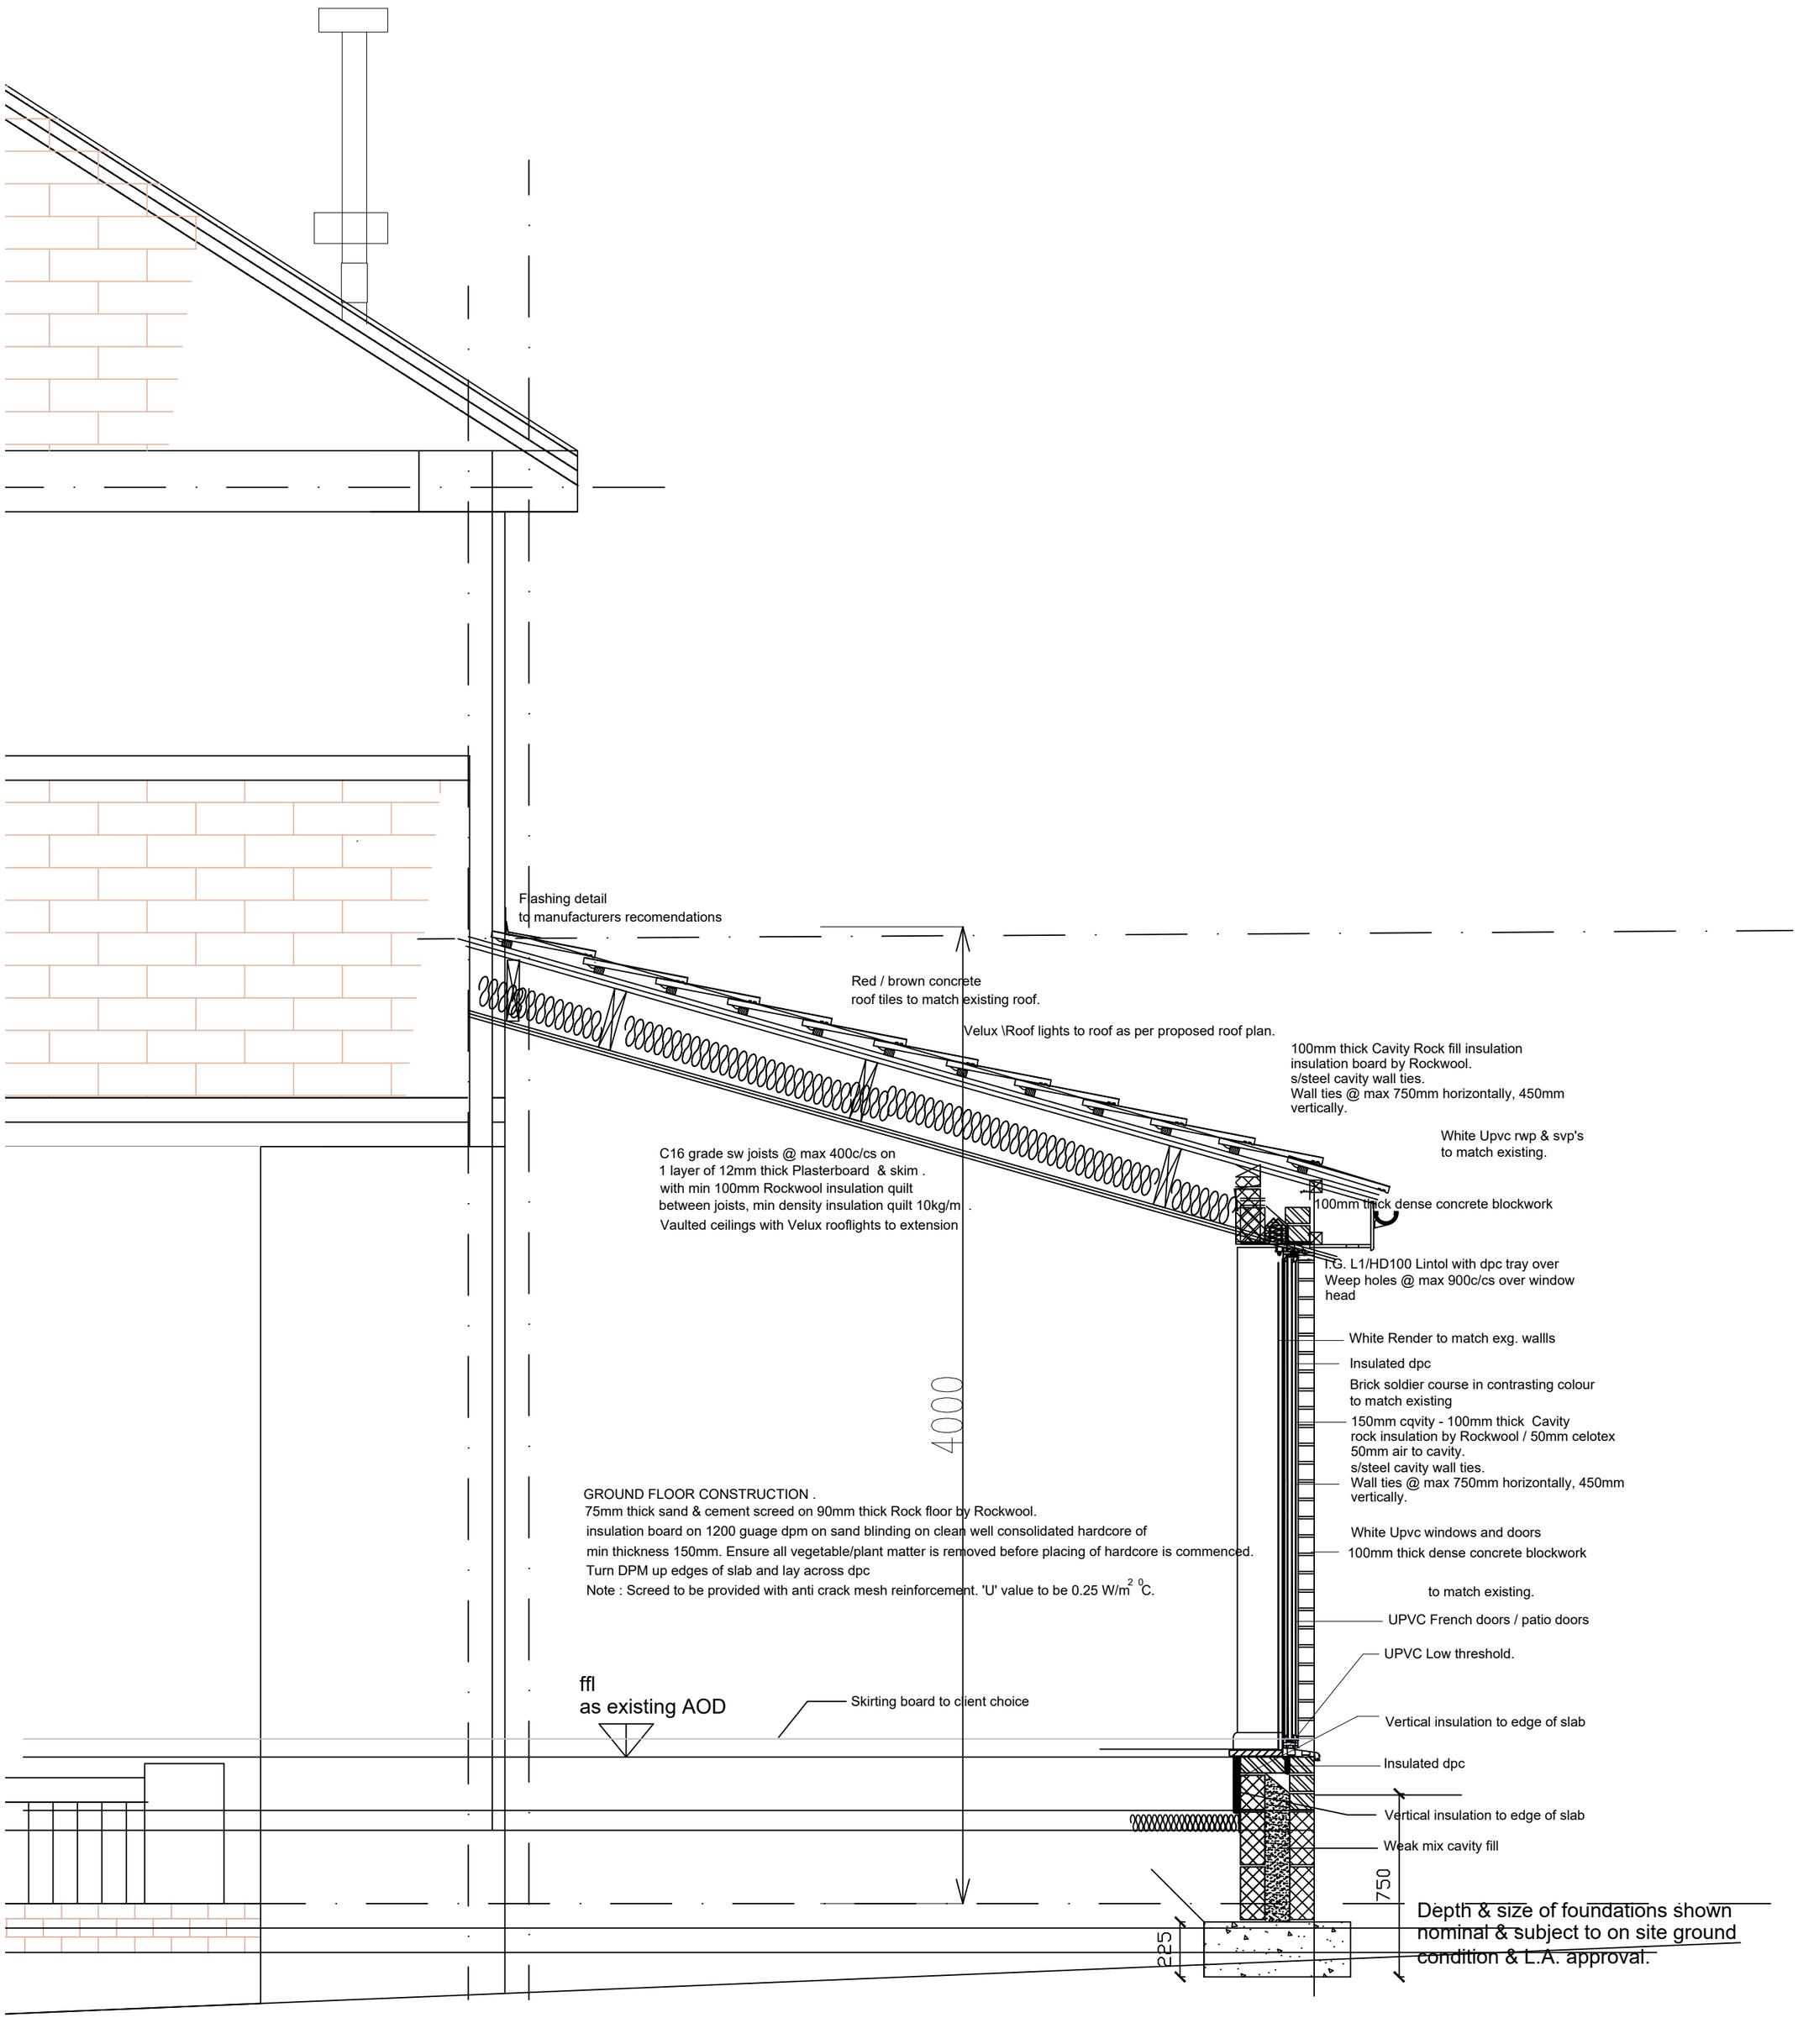

PROPOSED
Rear single storey extension

9 Woodland Drive, Rogerstone.

Scale 1:25, 1:20 (004) (REVA-PL-COM)