


01 PLAN VIEW - Existing
SCALE - 1:100@A3



02 PLAN VIEW - Proposed
SCALE - 1:100@A3

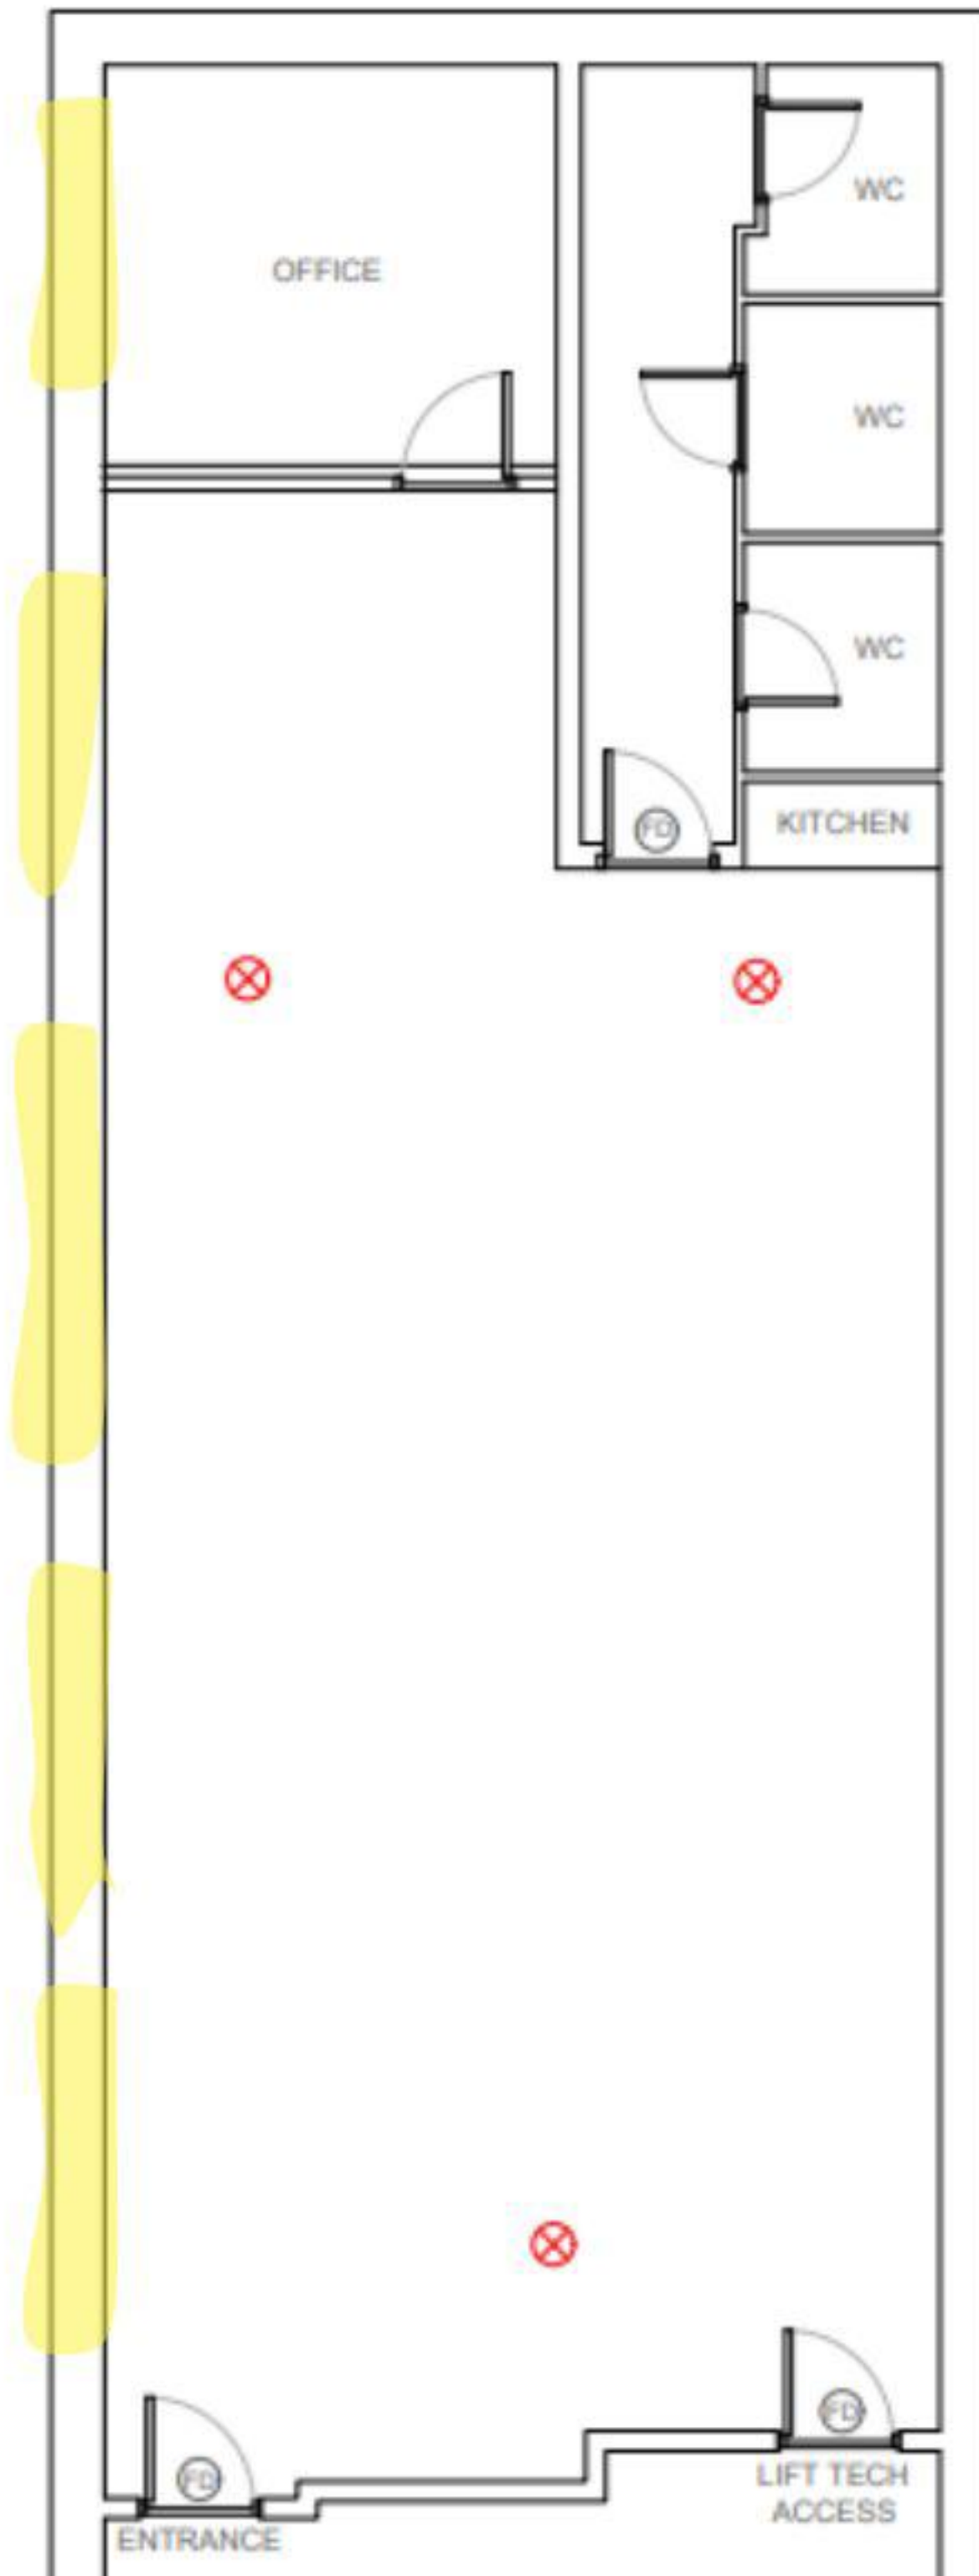