


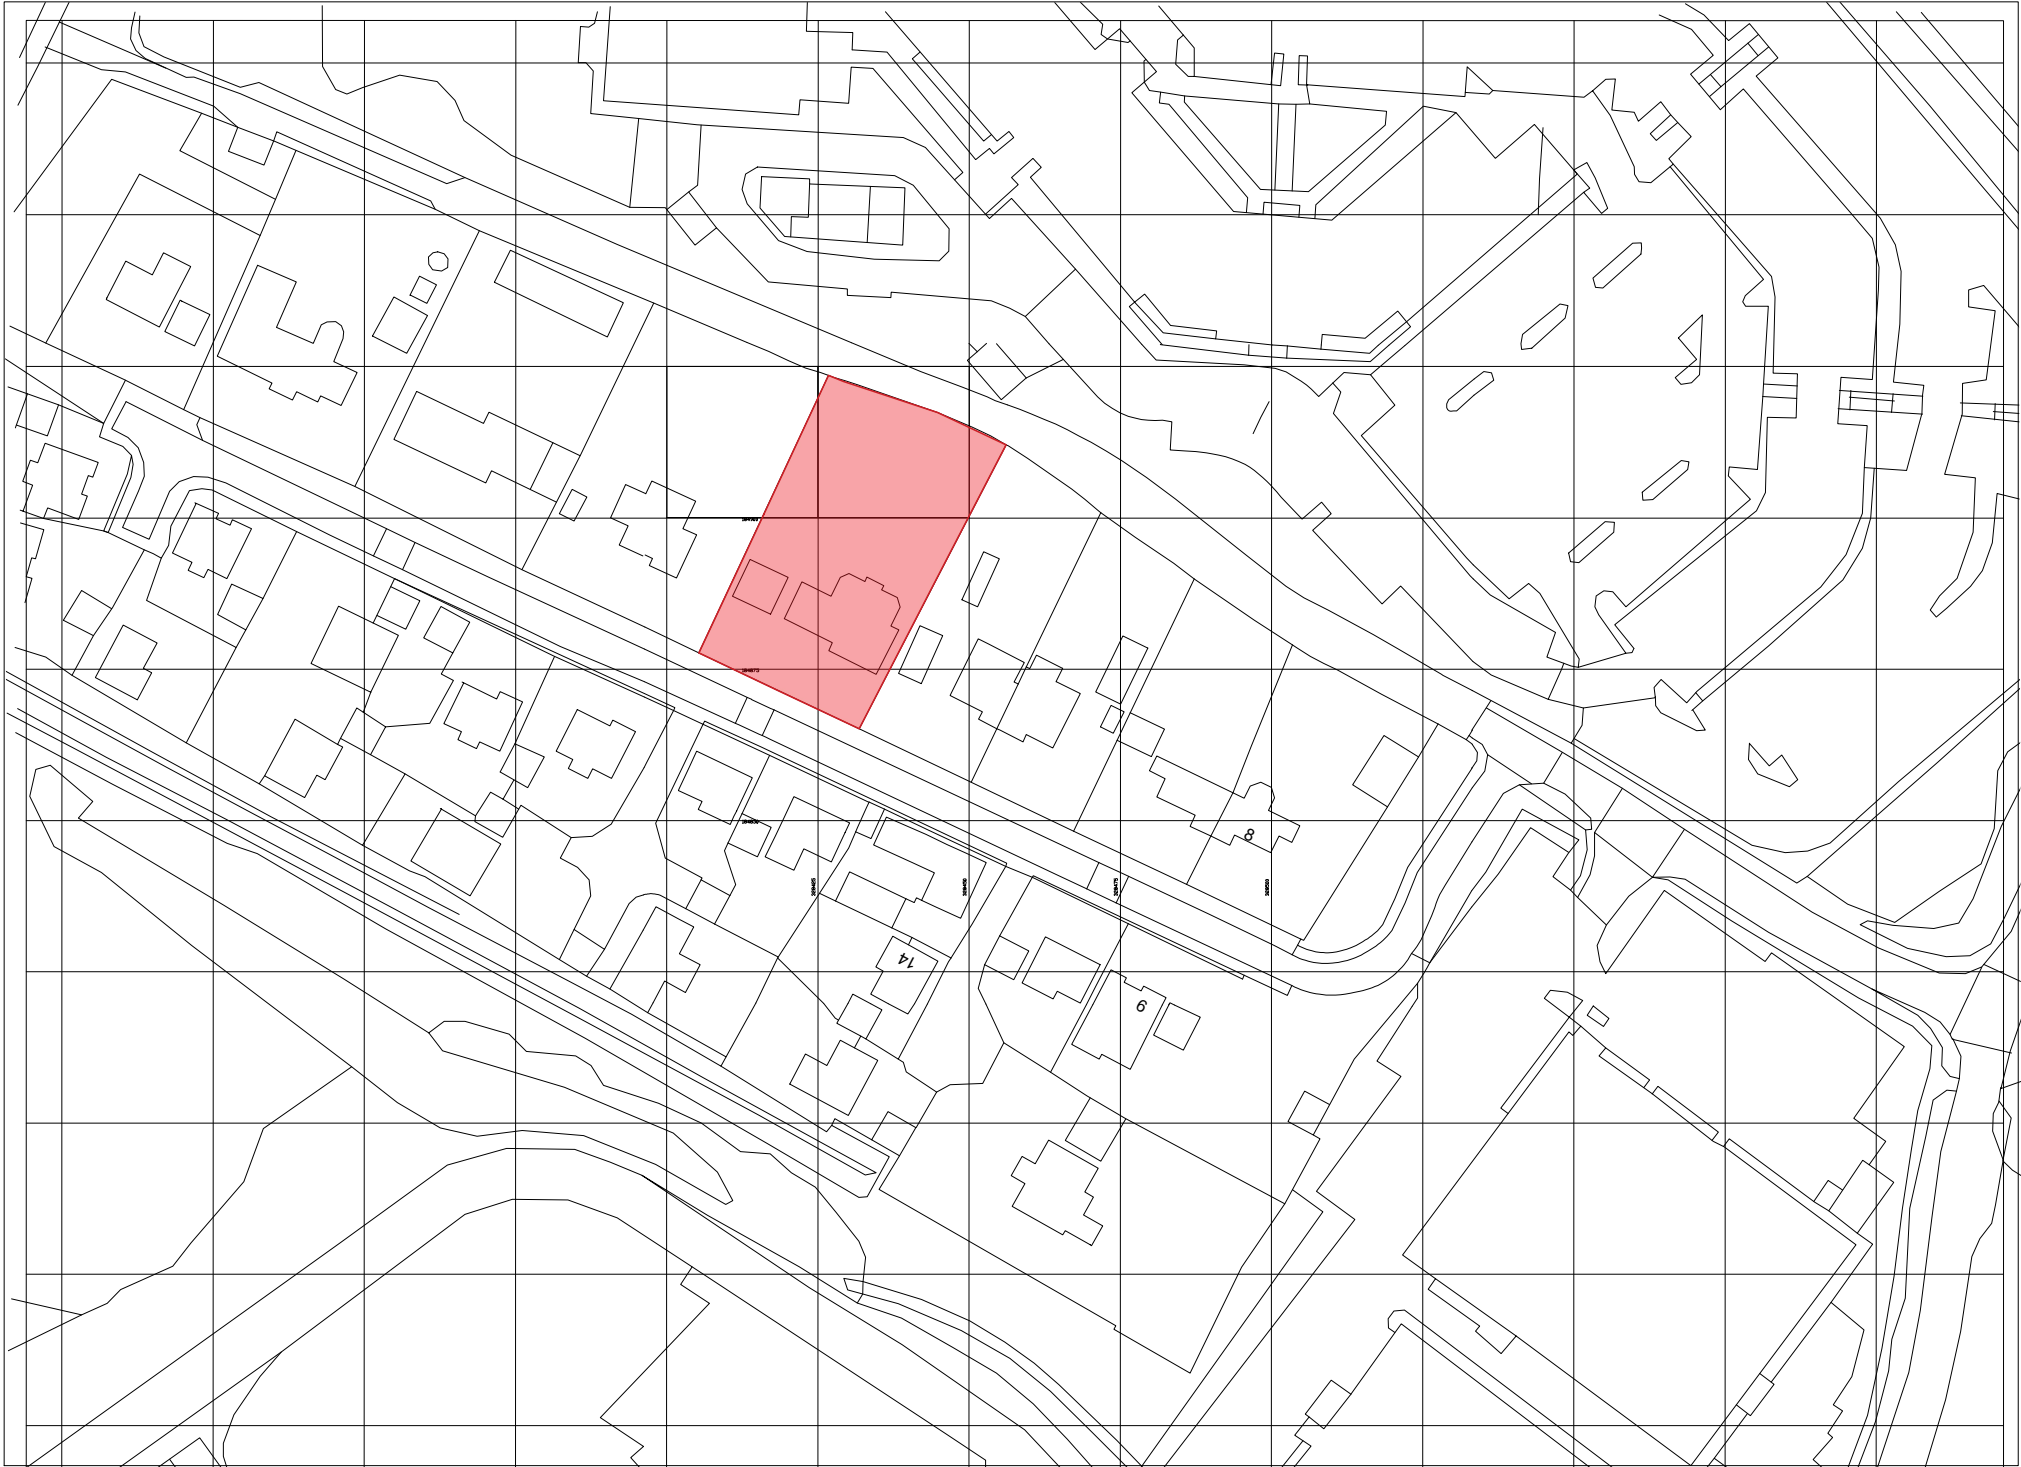

This drawing is copyright of Stephen Quin Architects. It should not be used to scale, and all dimensions to be checked on site, with any discrepancy to be reported to the Architect.

REV	DATE	REVISION	REVISION NO
--	--	--	--



Client
Mrs Tracy Gainey

Project
4 Pencarn Avenue, Coedkernew,
Duffryn, Newport ,NP10 8TJ.

Title
Location Plan

Drawing Status	Drawn	Date	Scale
Stage 3 Developed Design	SQ	15.07.26	1:1250@A3
Drawing No	Rev		
1205-23-001	-		

StephenQuinArchitects
07376 255946 | studio@sqarchitects.co.uk | sqarchitects.co.uk