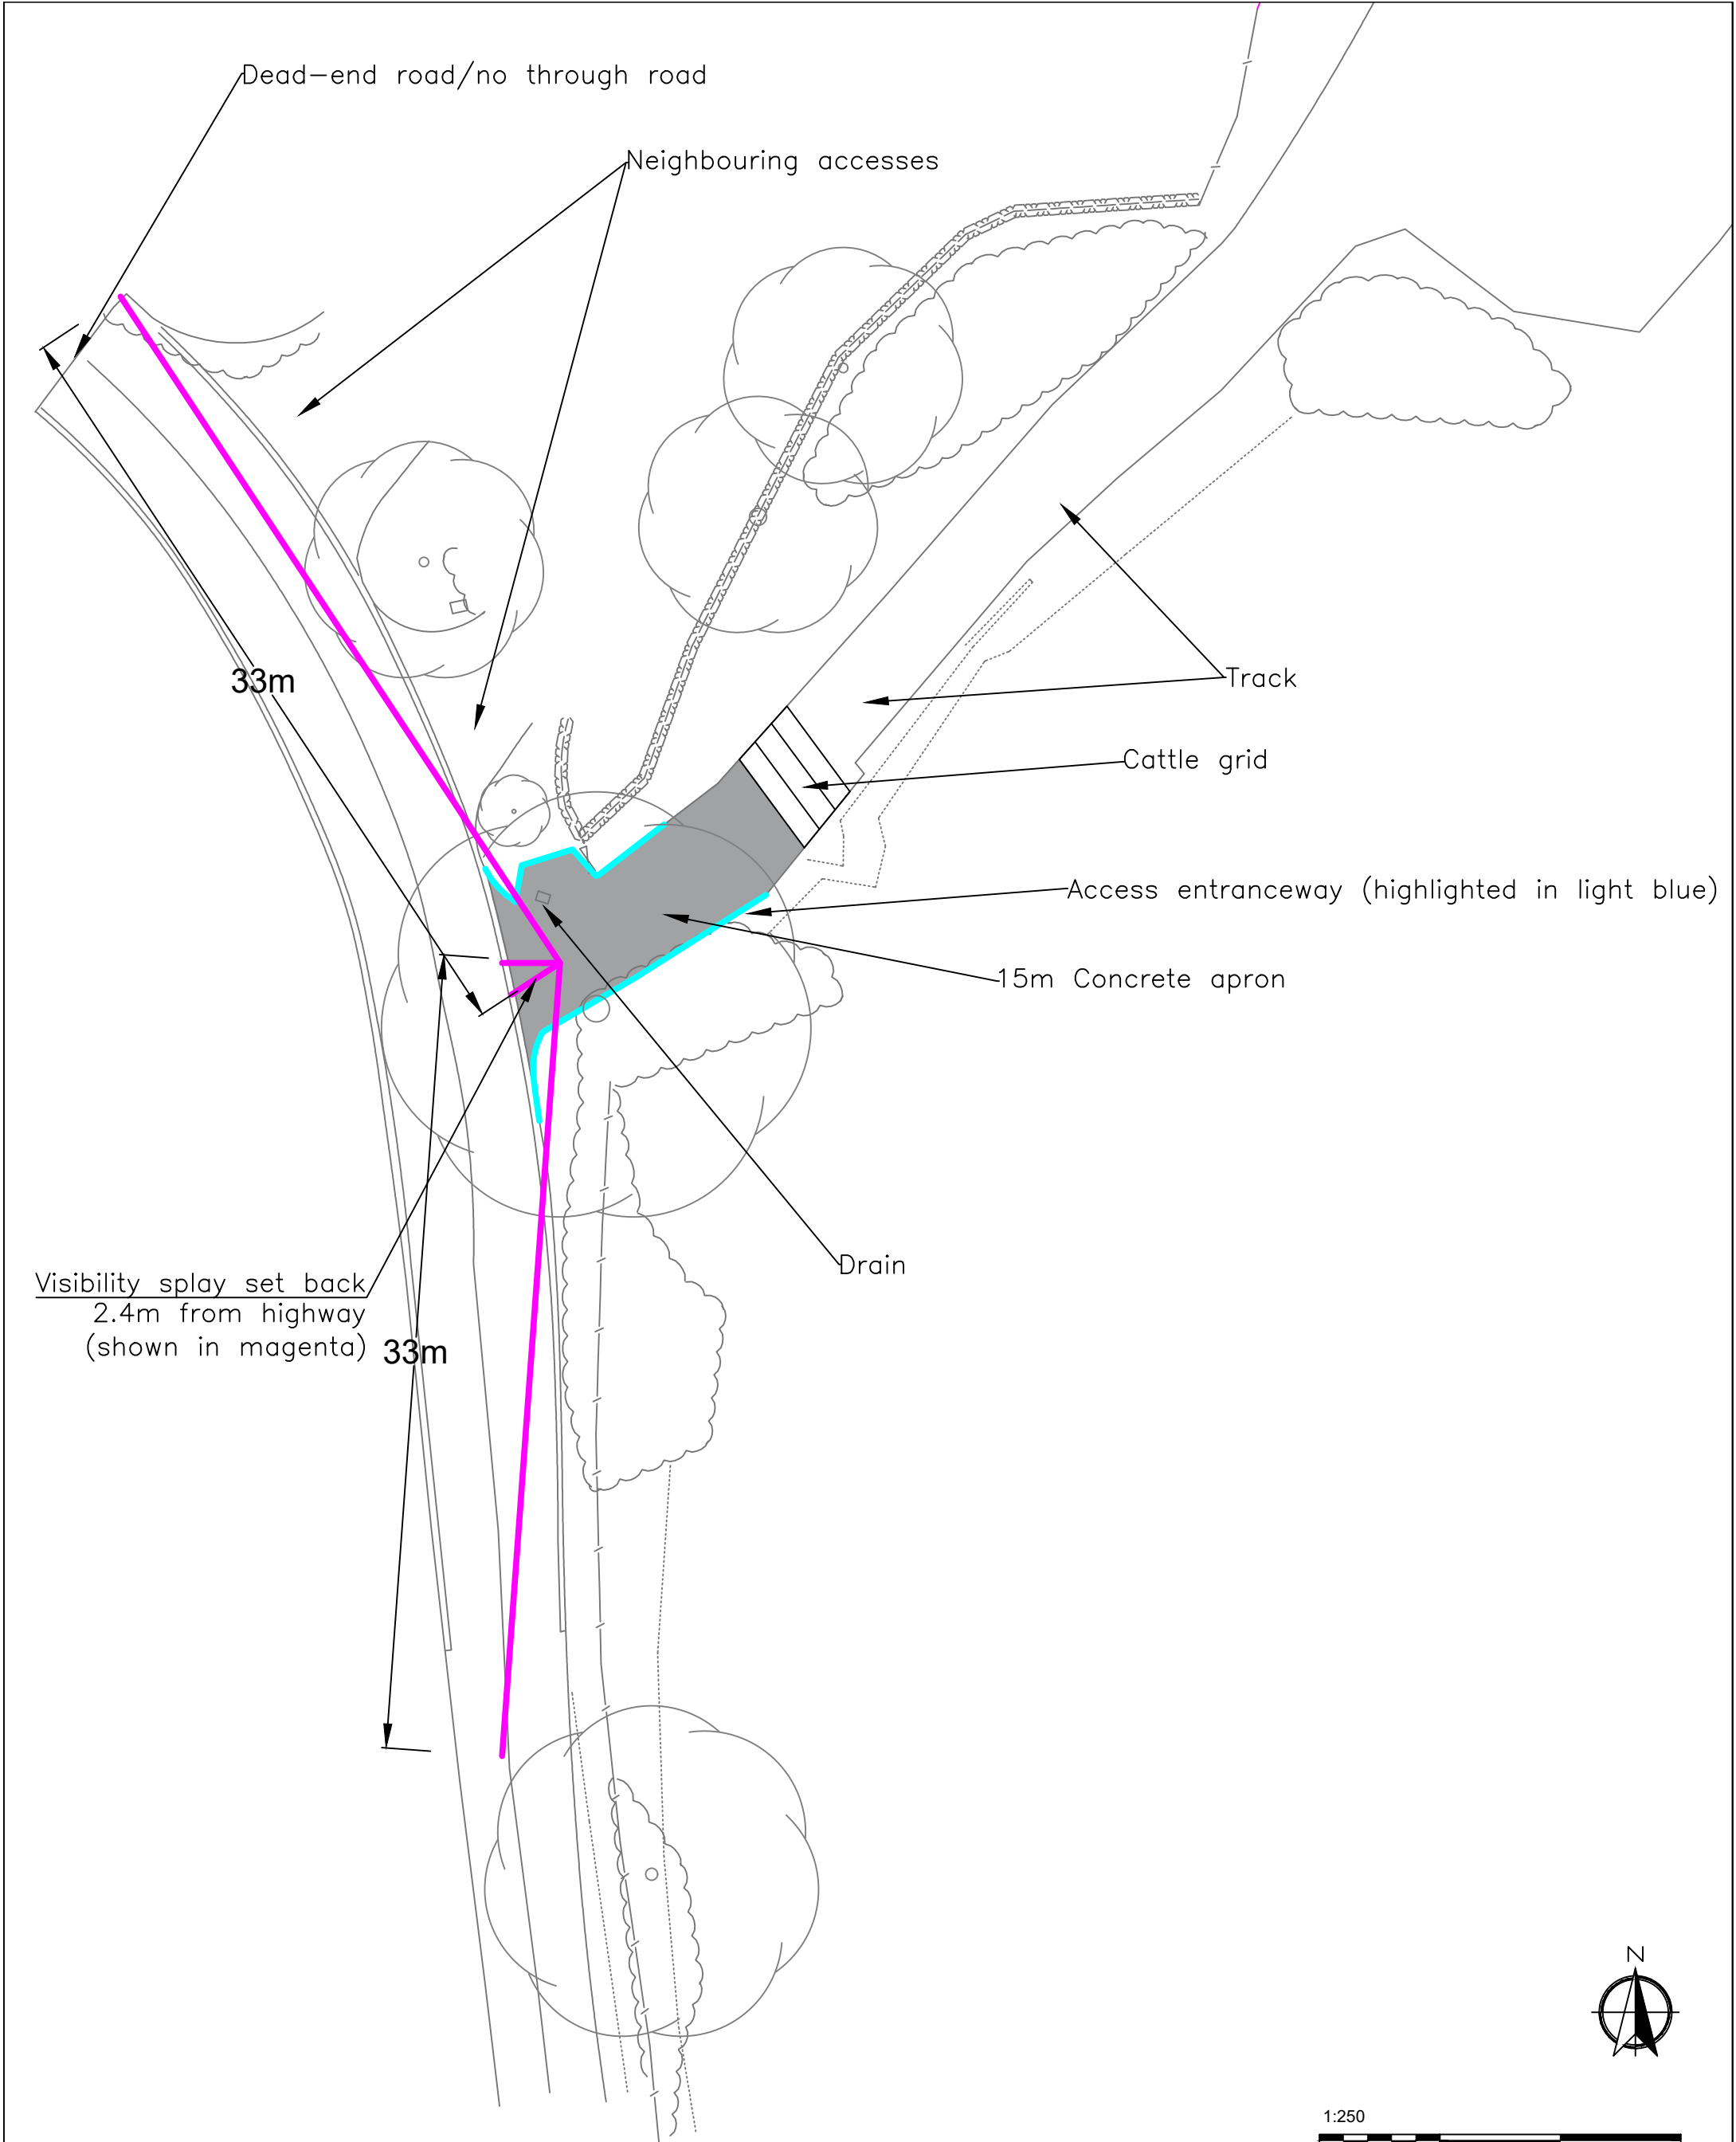


Drawing title VISIBILITY SPLAY	Ref. RAC/9473/2	Rev. A	A	Apron/cattle grid	1025
Contract PILLMAWR BARN, RILLMAWR ROAD, CAERLEON, NP18 3QZ	Drawn by AGM	Checked by IDW			0823
	Scales 1:250@A3	Date 10/2025	Rev.	Comment	Date