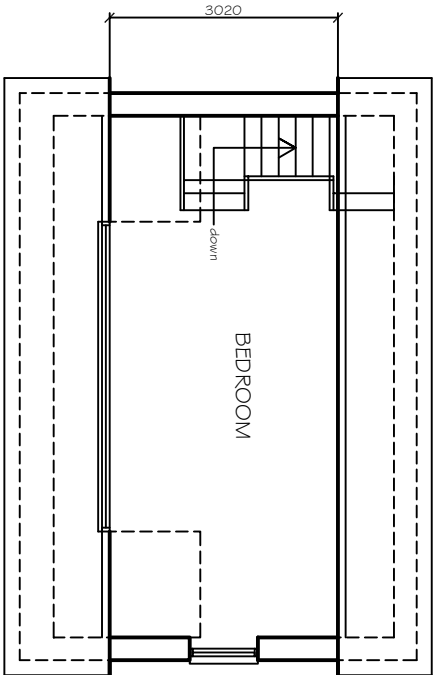
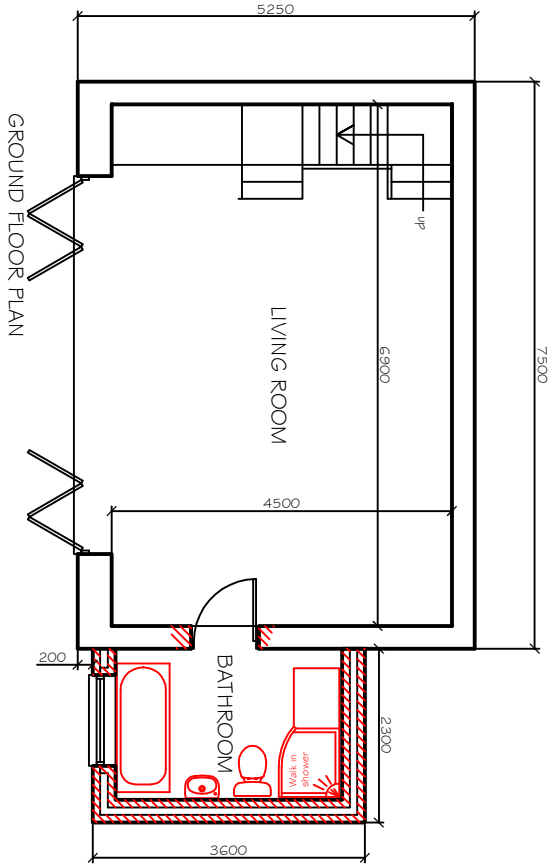
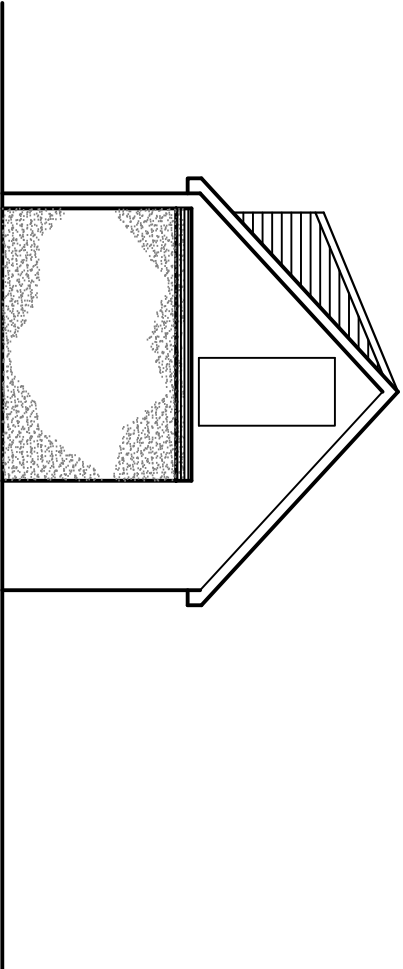
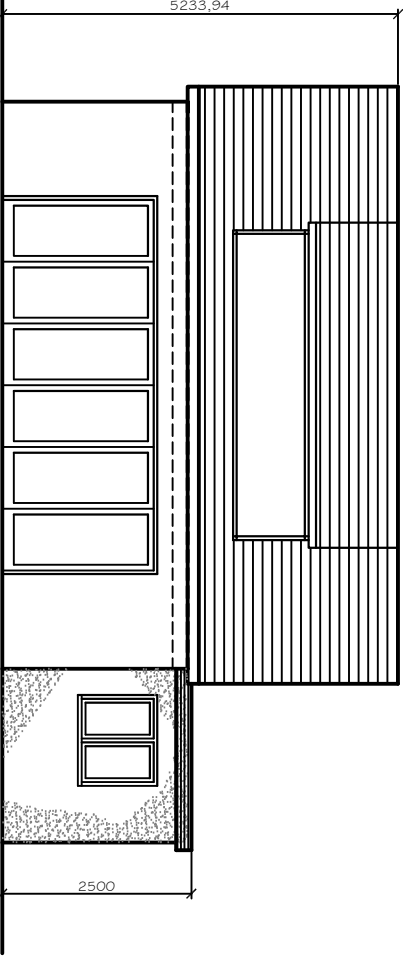
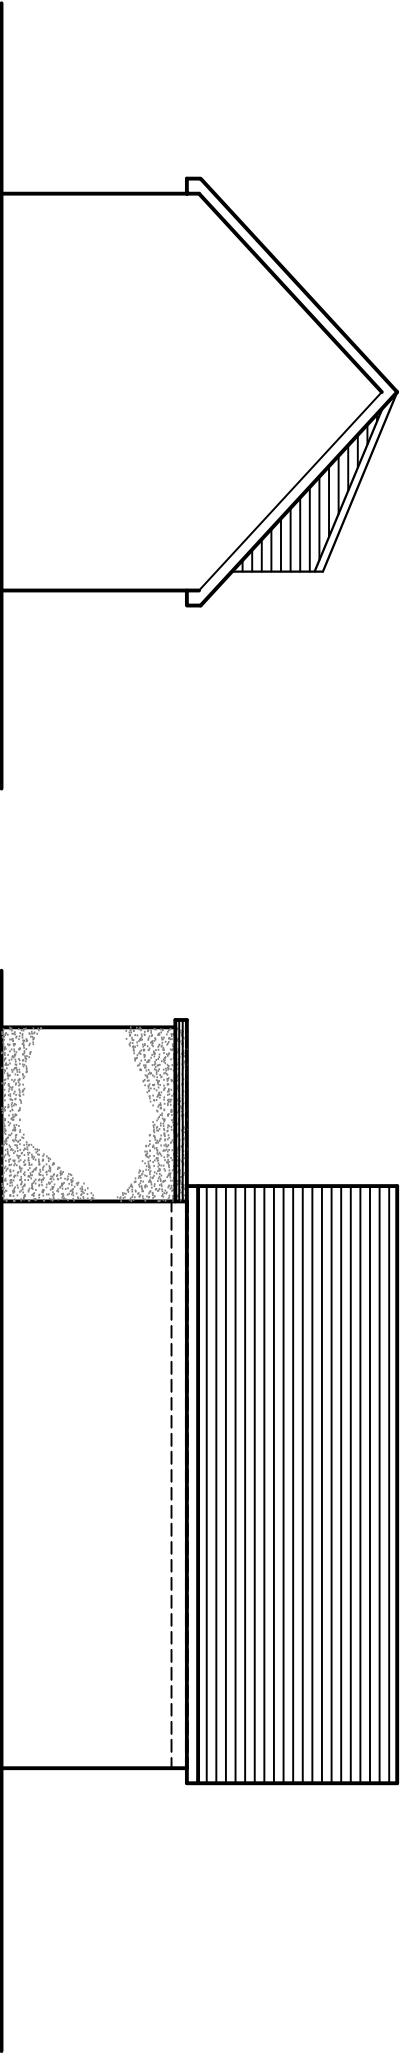


A b2.10.25 Height of extension reduced to 2.5m

Revision Date Description
This drawing is the property of CJ Projects and the drawing is issued on the condition that it is not copied, reproduced, retained or disclosed to any unauthorised person, either wholly or in part, without the consent in writing of CJ Projects.
All dimensions are to be verified on site.

Project
Proposed Conversion of Domestic Garage,
Into Ancillary Living Accommodation
Hawthorn House, NP26 3BA

Title
PROPOSED PLAN AND ELEVATIONS

Client
Mr R Saltmarsh

Scale
1:100@A3
Date
JUNE 25
Drawing No.
2542/04A

CJ PROJECTS
Architectural & Planning Services
Oaklands, Devauden, Chepstow, Monmouthshire. NP16 6PE
07779011828 chns.j@cjprojects.co.uk