


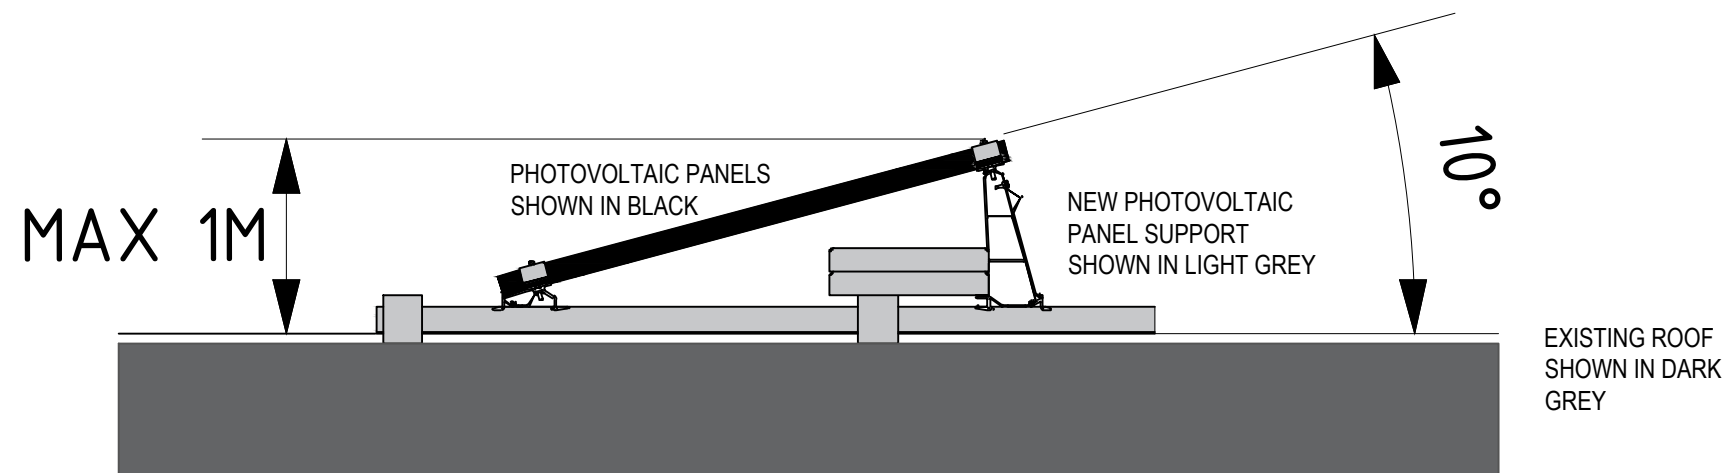

- 50828-VE-SWH-XX-DR-PV-8201 - SITE LOCATION PLAN
- 50828-VE-SWH-RF-DR-PV-8201 - EXISTING BLOCK PLAN
- 50828-VE-SWH-RF-DR-PV-8202 - PROPOSED BLOCK PLAN

ISSUED FOR INFORMATION

						*	VITAL ENERGi Century House, Roman Road, Blackburn United Kingdom, BB1 2LD. Tel: +44 (0)1254 296 000 Fax: +44 (0)1254 296 040	Project: ABUHB						INFORMATION		Status: S2	Stage: 3			
						*		Title: ST. WOOLOS HOSPITAL TYPICAL FLAT ROOF ELEVATION												
PA1	13.01.25	ISSUED FOR INFORMATION				FG		MA	JG											
REV	DATE	DESCRIPTION				DRN		CHK	APP	CAD	QA	DATE		13.01.2025	SCALE	N.T.S	SHEET	A3	50828-VE-SWH-RF-E-PV-8201	