




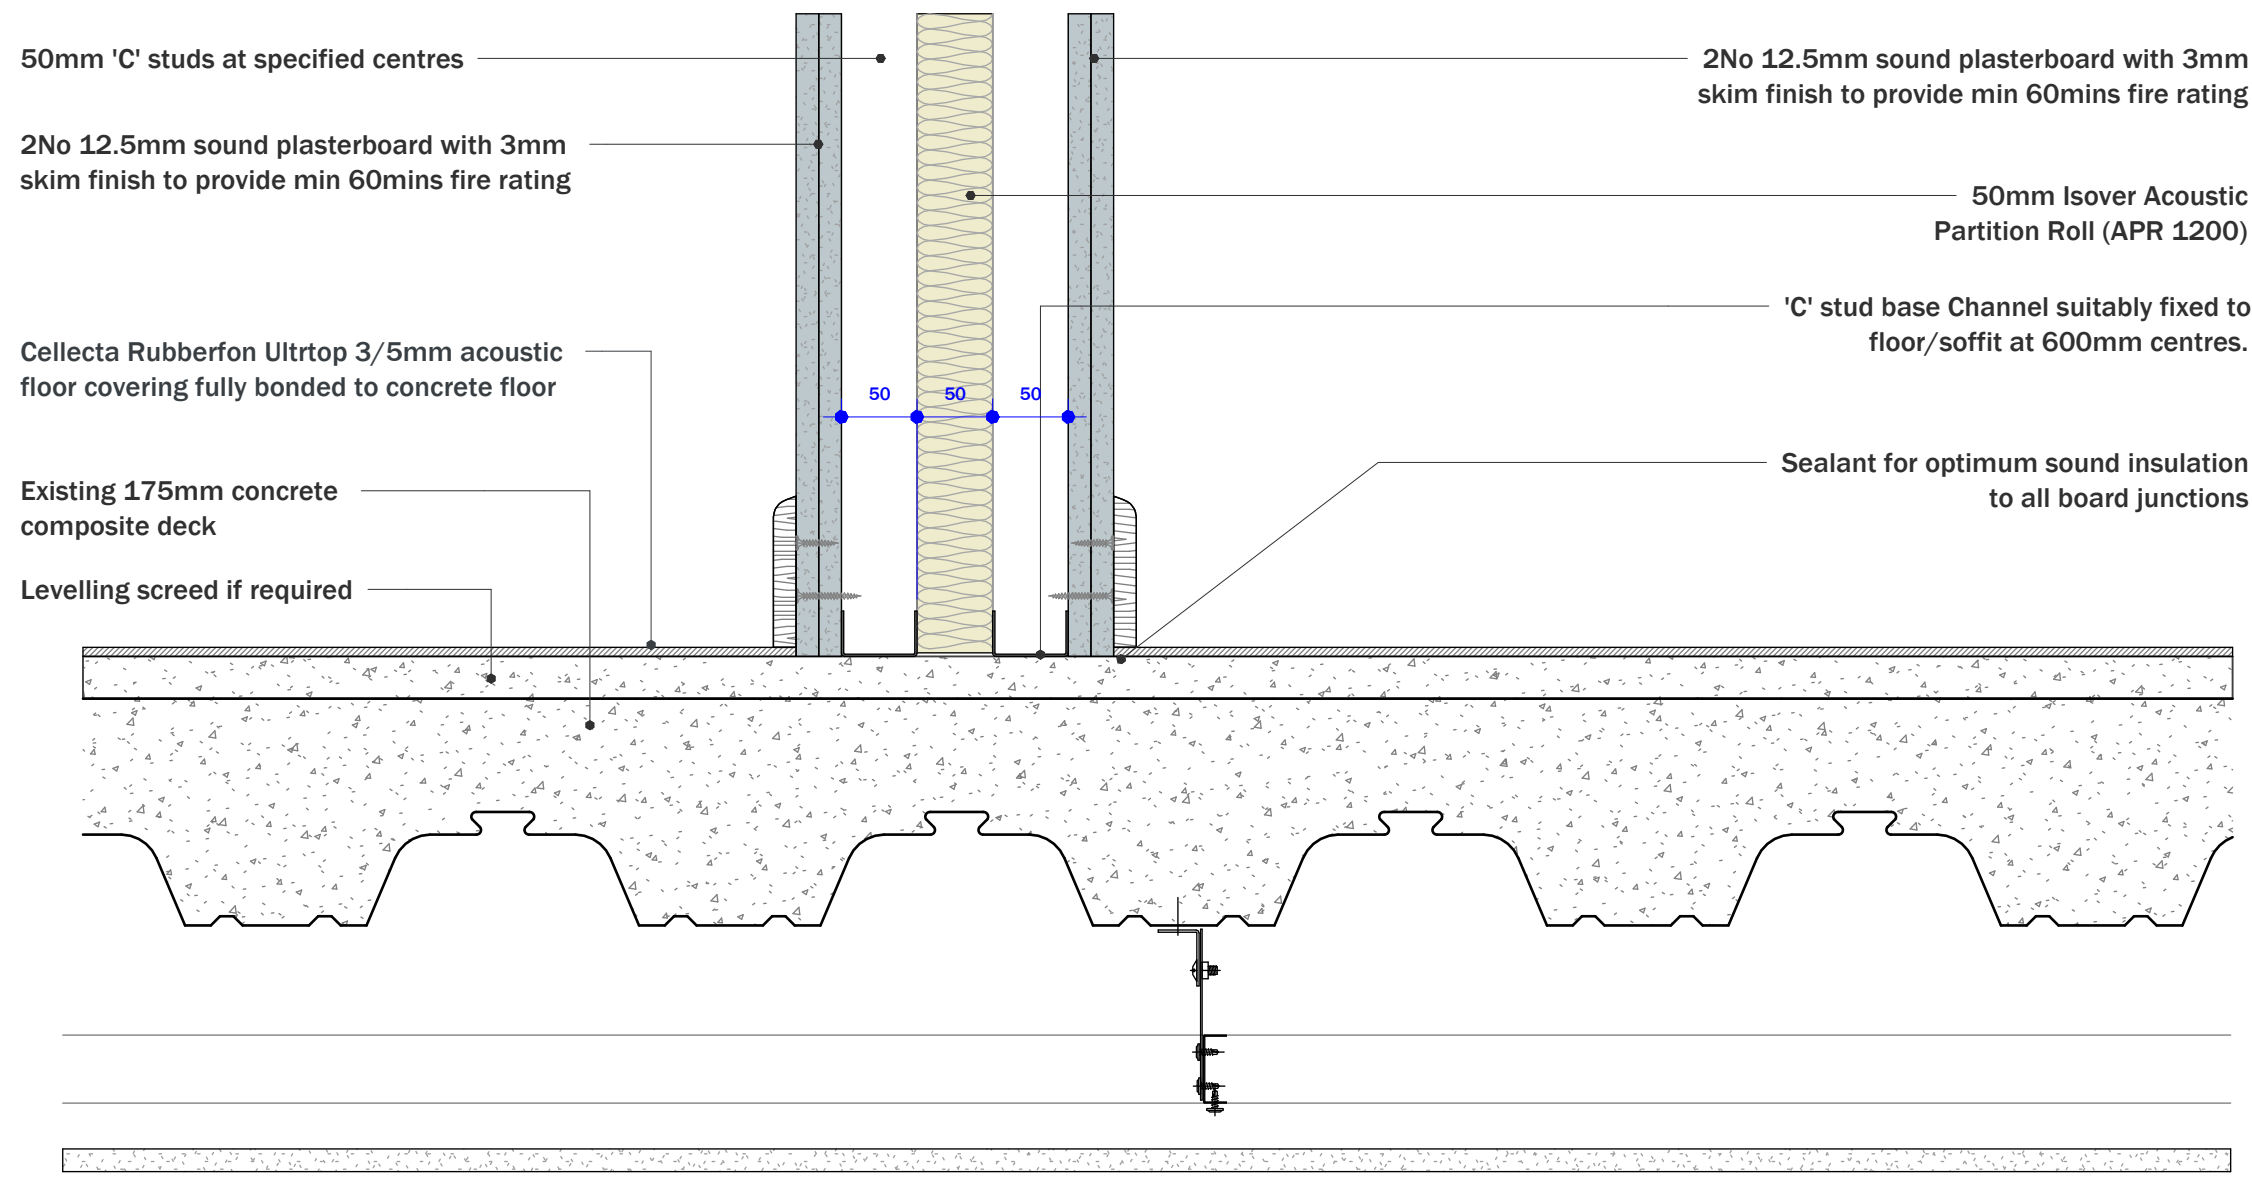

EXISTING CONCRETE FLOOR TO RETAIL UNIT

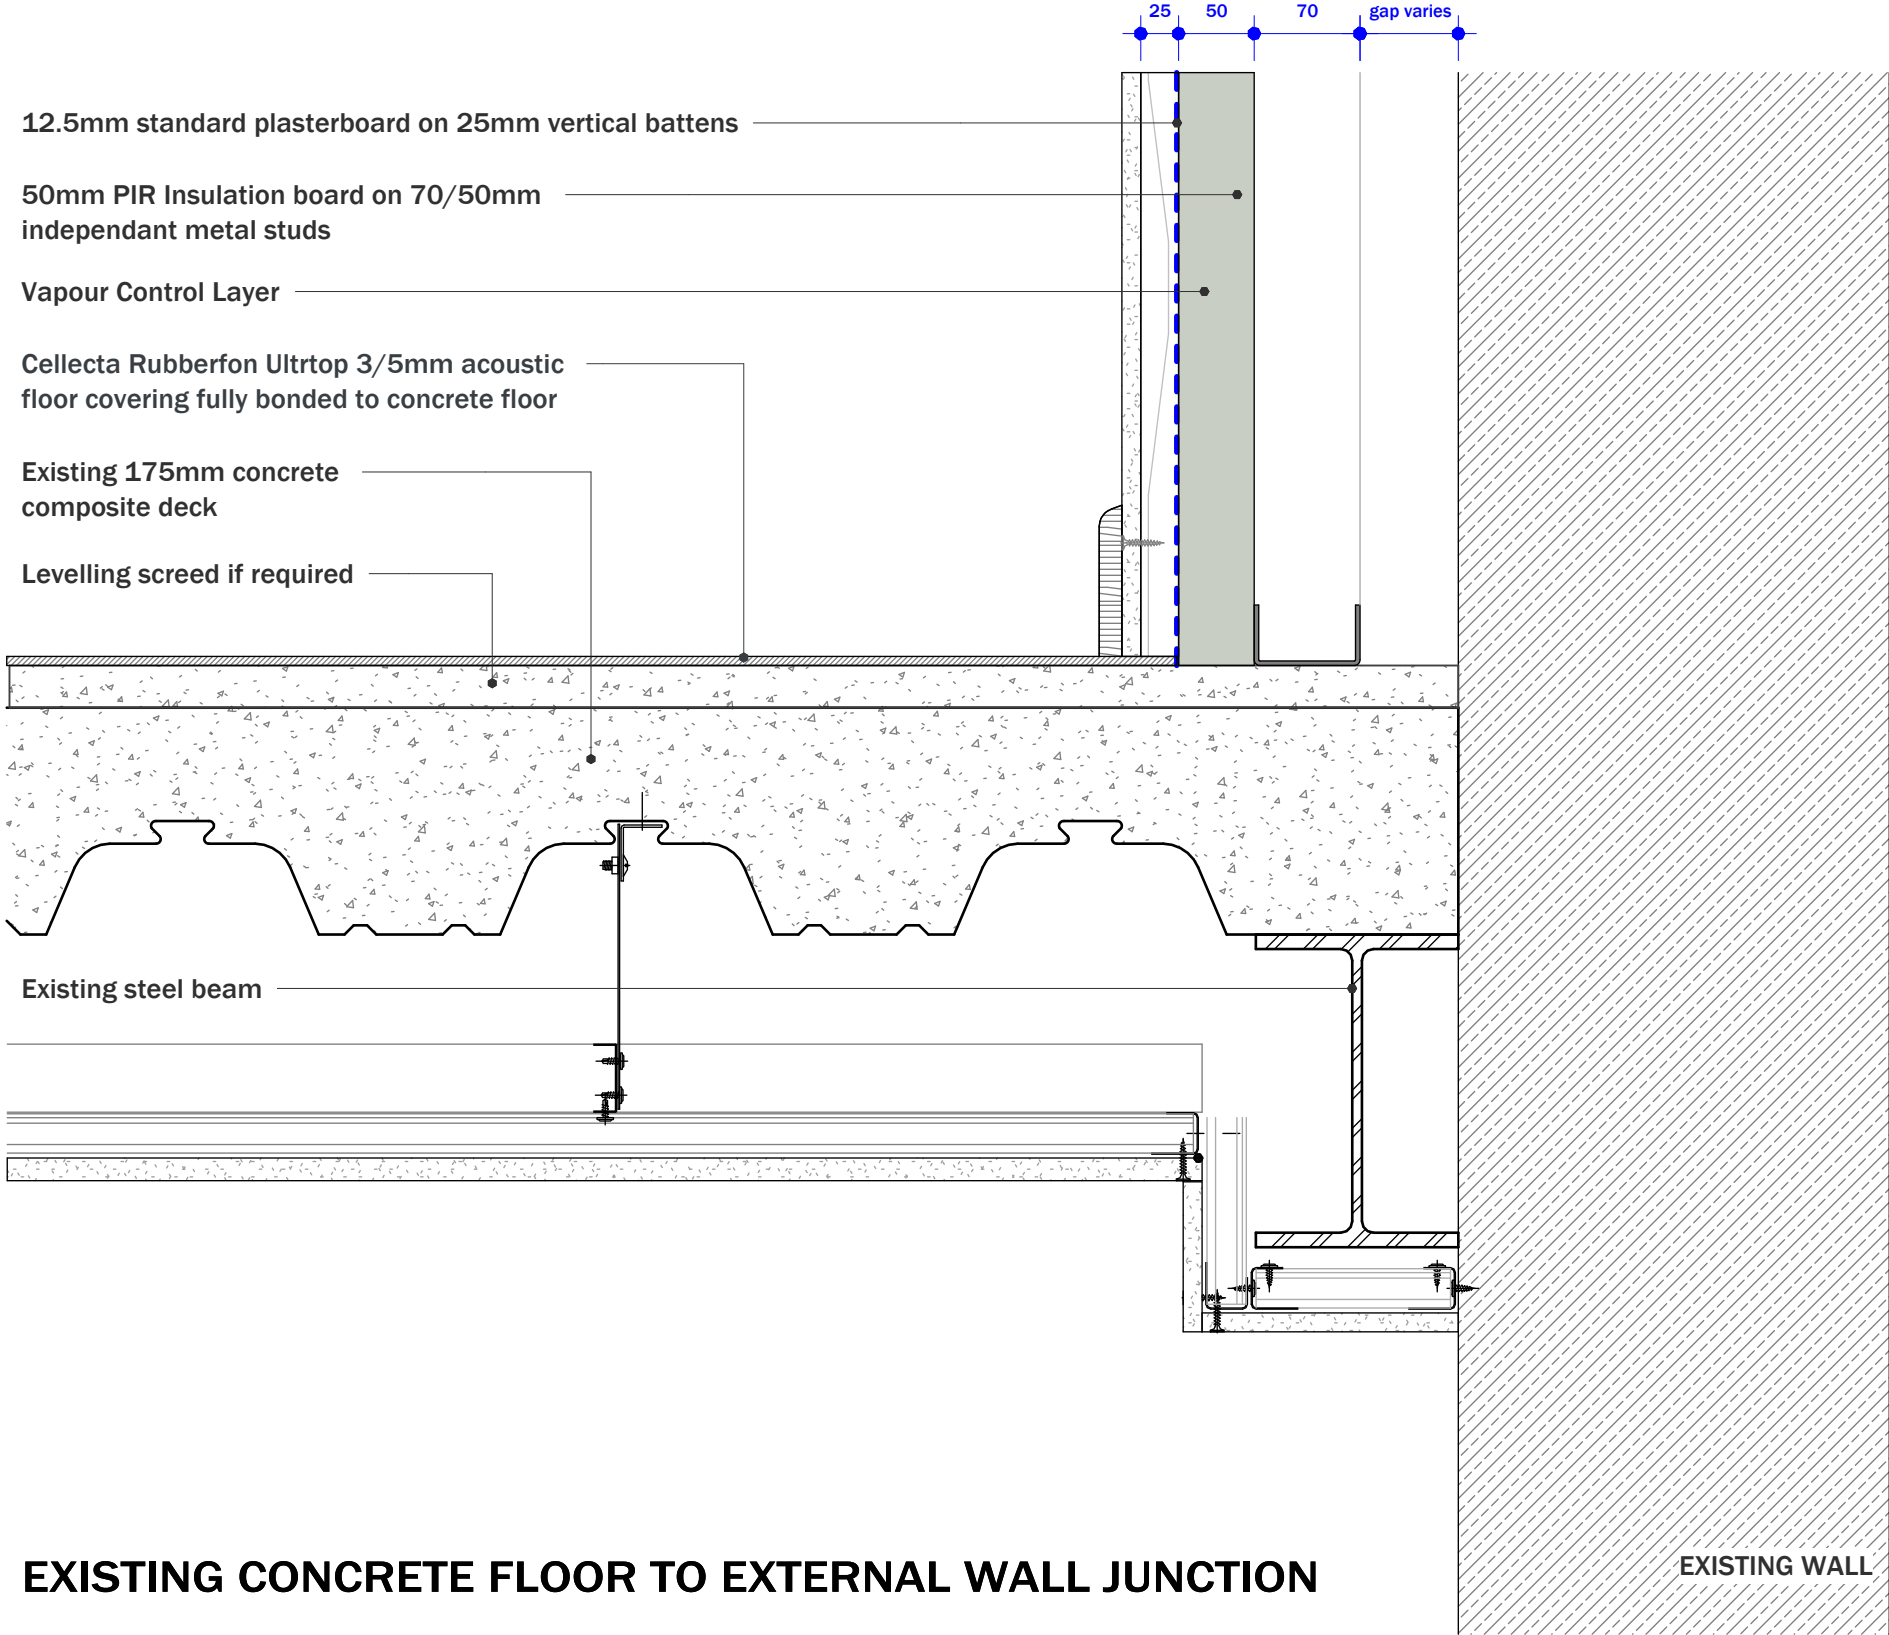

EXISTING CONCRETE FLOOR TO EXTERNAL WALL JUNCTION

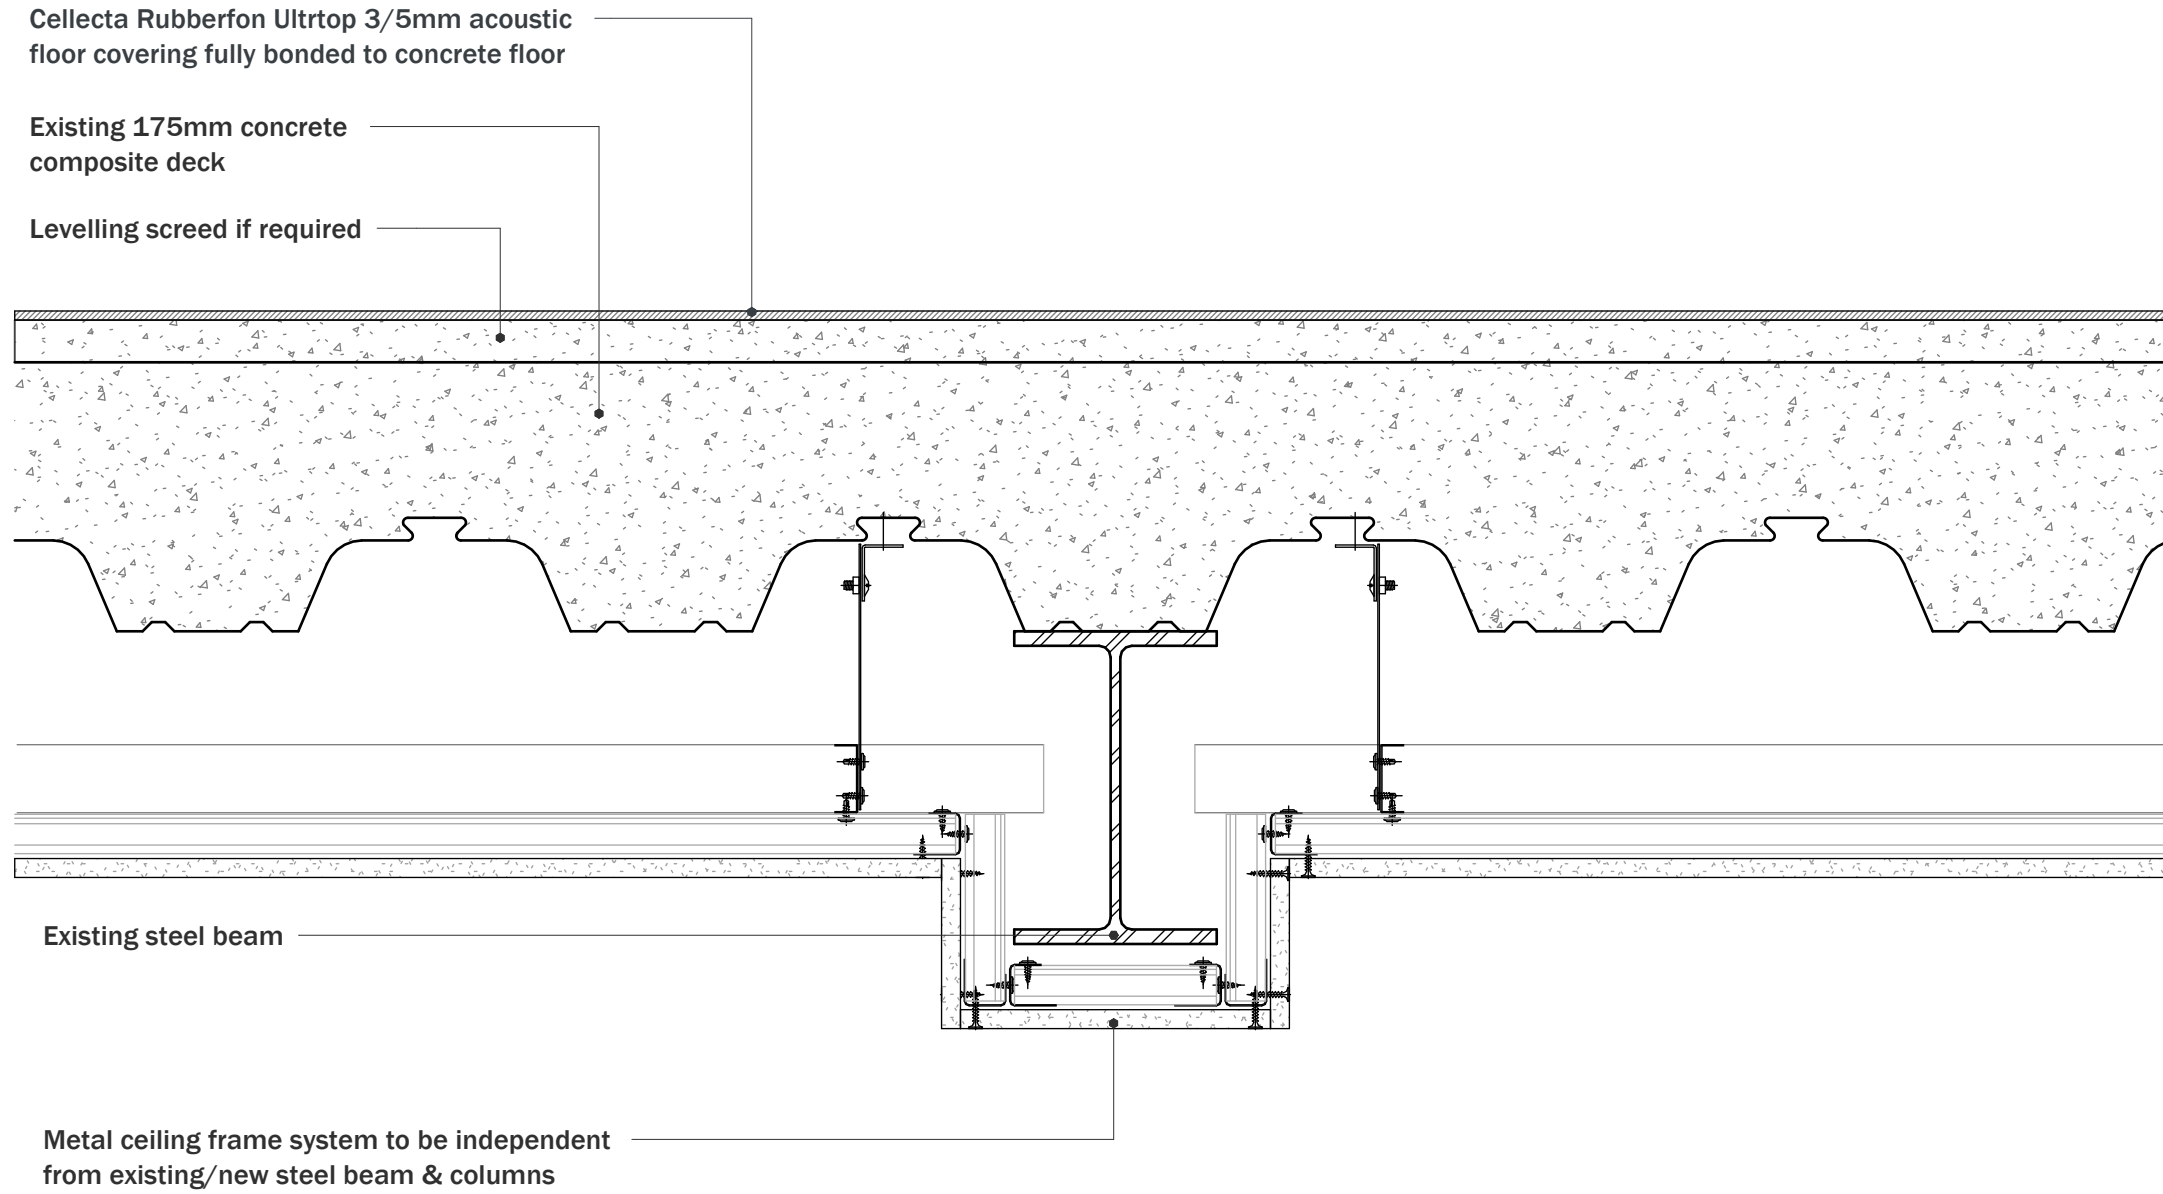

EXISTING CONCRETE FLOOR TO RETAIL UNIT - BEAM JUNCTION

Notes

Do not scale from this drawing. Use figured dimensions only, which are displayed in millimeters unless stated otherwise. The contractor is requested to check all dimensions before work is put in hand. Any discrepancies within the drawing should be reported prior to commencement of works.

Copyright of this drawing belongs solely to CMKA Ltd. This drawing must only be used for the purpose for which it is supplied and its contents must not be reproduced for any purpose without written permission.

**CHAMBERLAIN
MOSS
KING**
architecture

97a Glebe Street | Penarth
Vale of Glamorgan | CF64 1EE

T. 02920 306400
www.chamberlainmossking.co.uk

Project	PROPOSED REFURBISHMENT OF 14-20 STOW HILL, NEWPORT
Project number	N205
Client	KESTRAL CONSTRUCTION LTD
Title	SEPARATING FLOOR DETAILS - ABOVE RETAIL UNITS
Drawing number	A237
Scale	1 : 5 at A1
Revision	
Status	PLANNING
Drawn	PC
Date	27.07.22