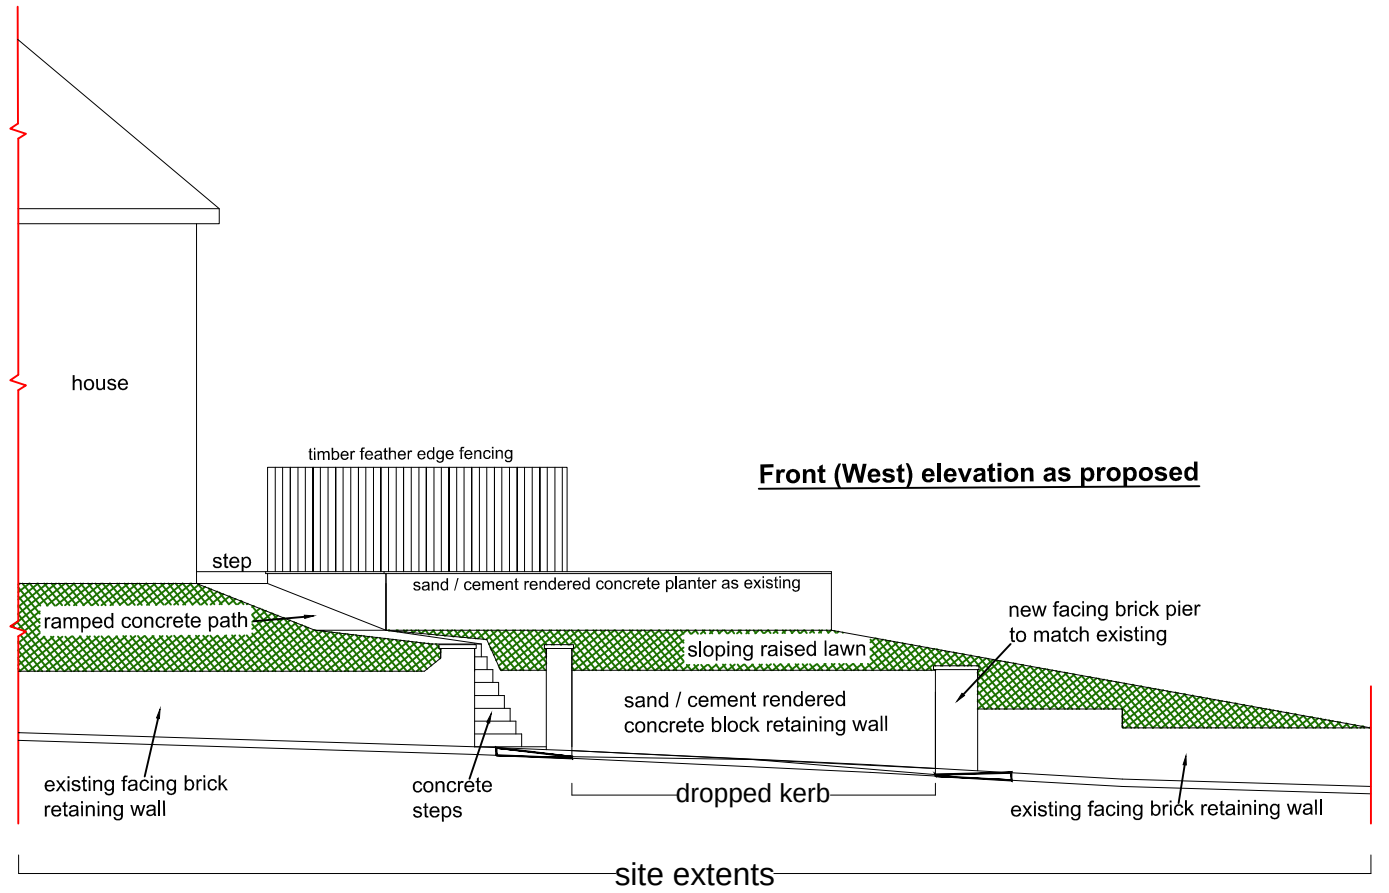
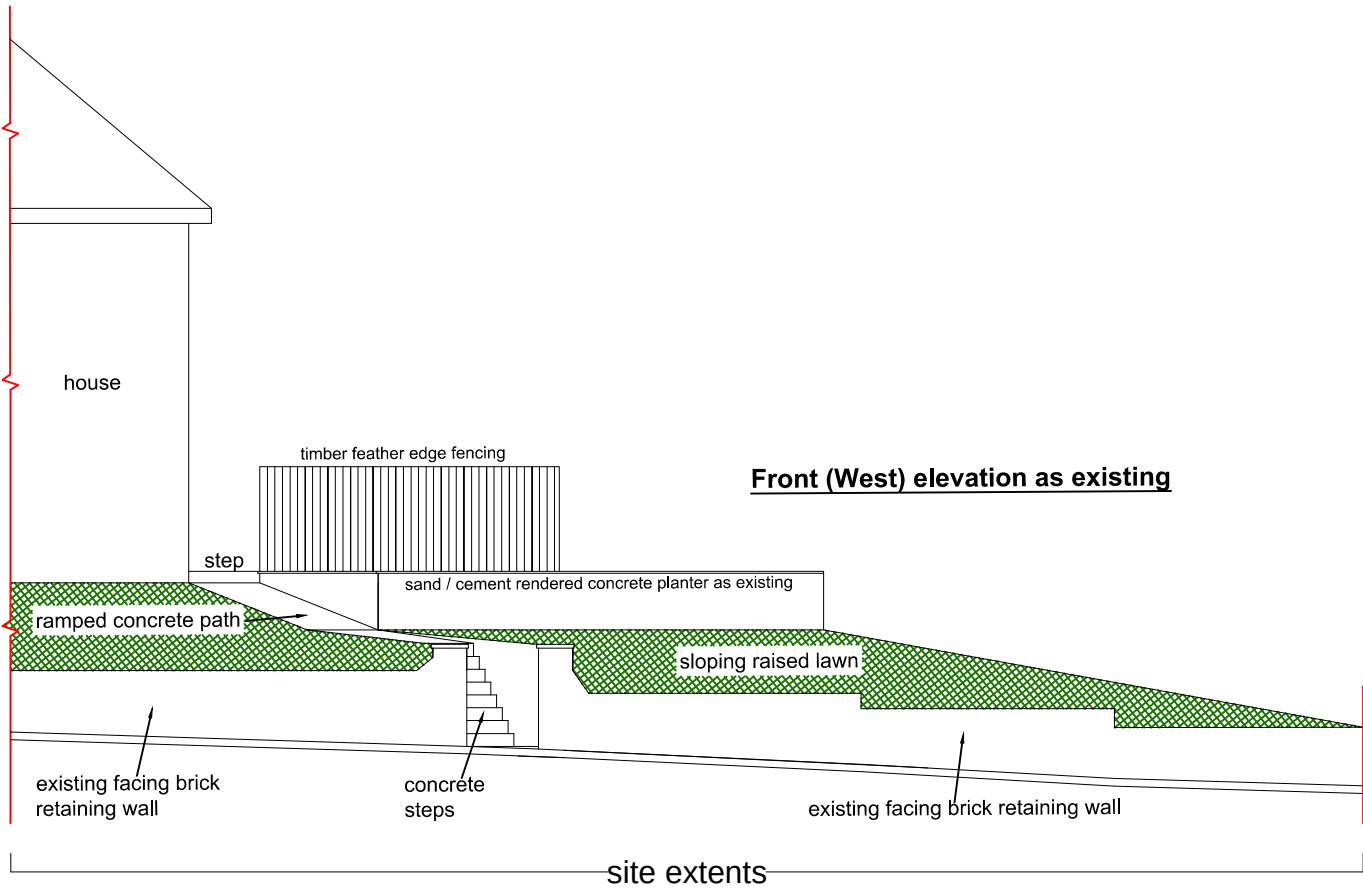


TALIESIN ARCHITECTURE	
94, Heol Llinos, Thornhill, Cardiff, CF14 9JF	
Telephone	029 22 970675
Email	enquiries@taliesinarchitecture.co.uk
PROJECT: PROPOSED CAR HARDSTAND AND DROPPED KERB ACCESS AT 202 BRYNGLAS ROAD, NEWPORT	
TITLE: INDICATIVE STREETSCENE ELEVATION AS EXISTING AND ELEVATIONS AS PROPOSED	
Drawn:	Checked:
Date: 18.02.26	Scale: 1:100 Ⓢ A3
DRAWING TYPE: PLANNING	
DRAWING NO. / REVISION 06235 - 102A	