


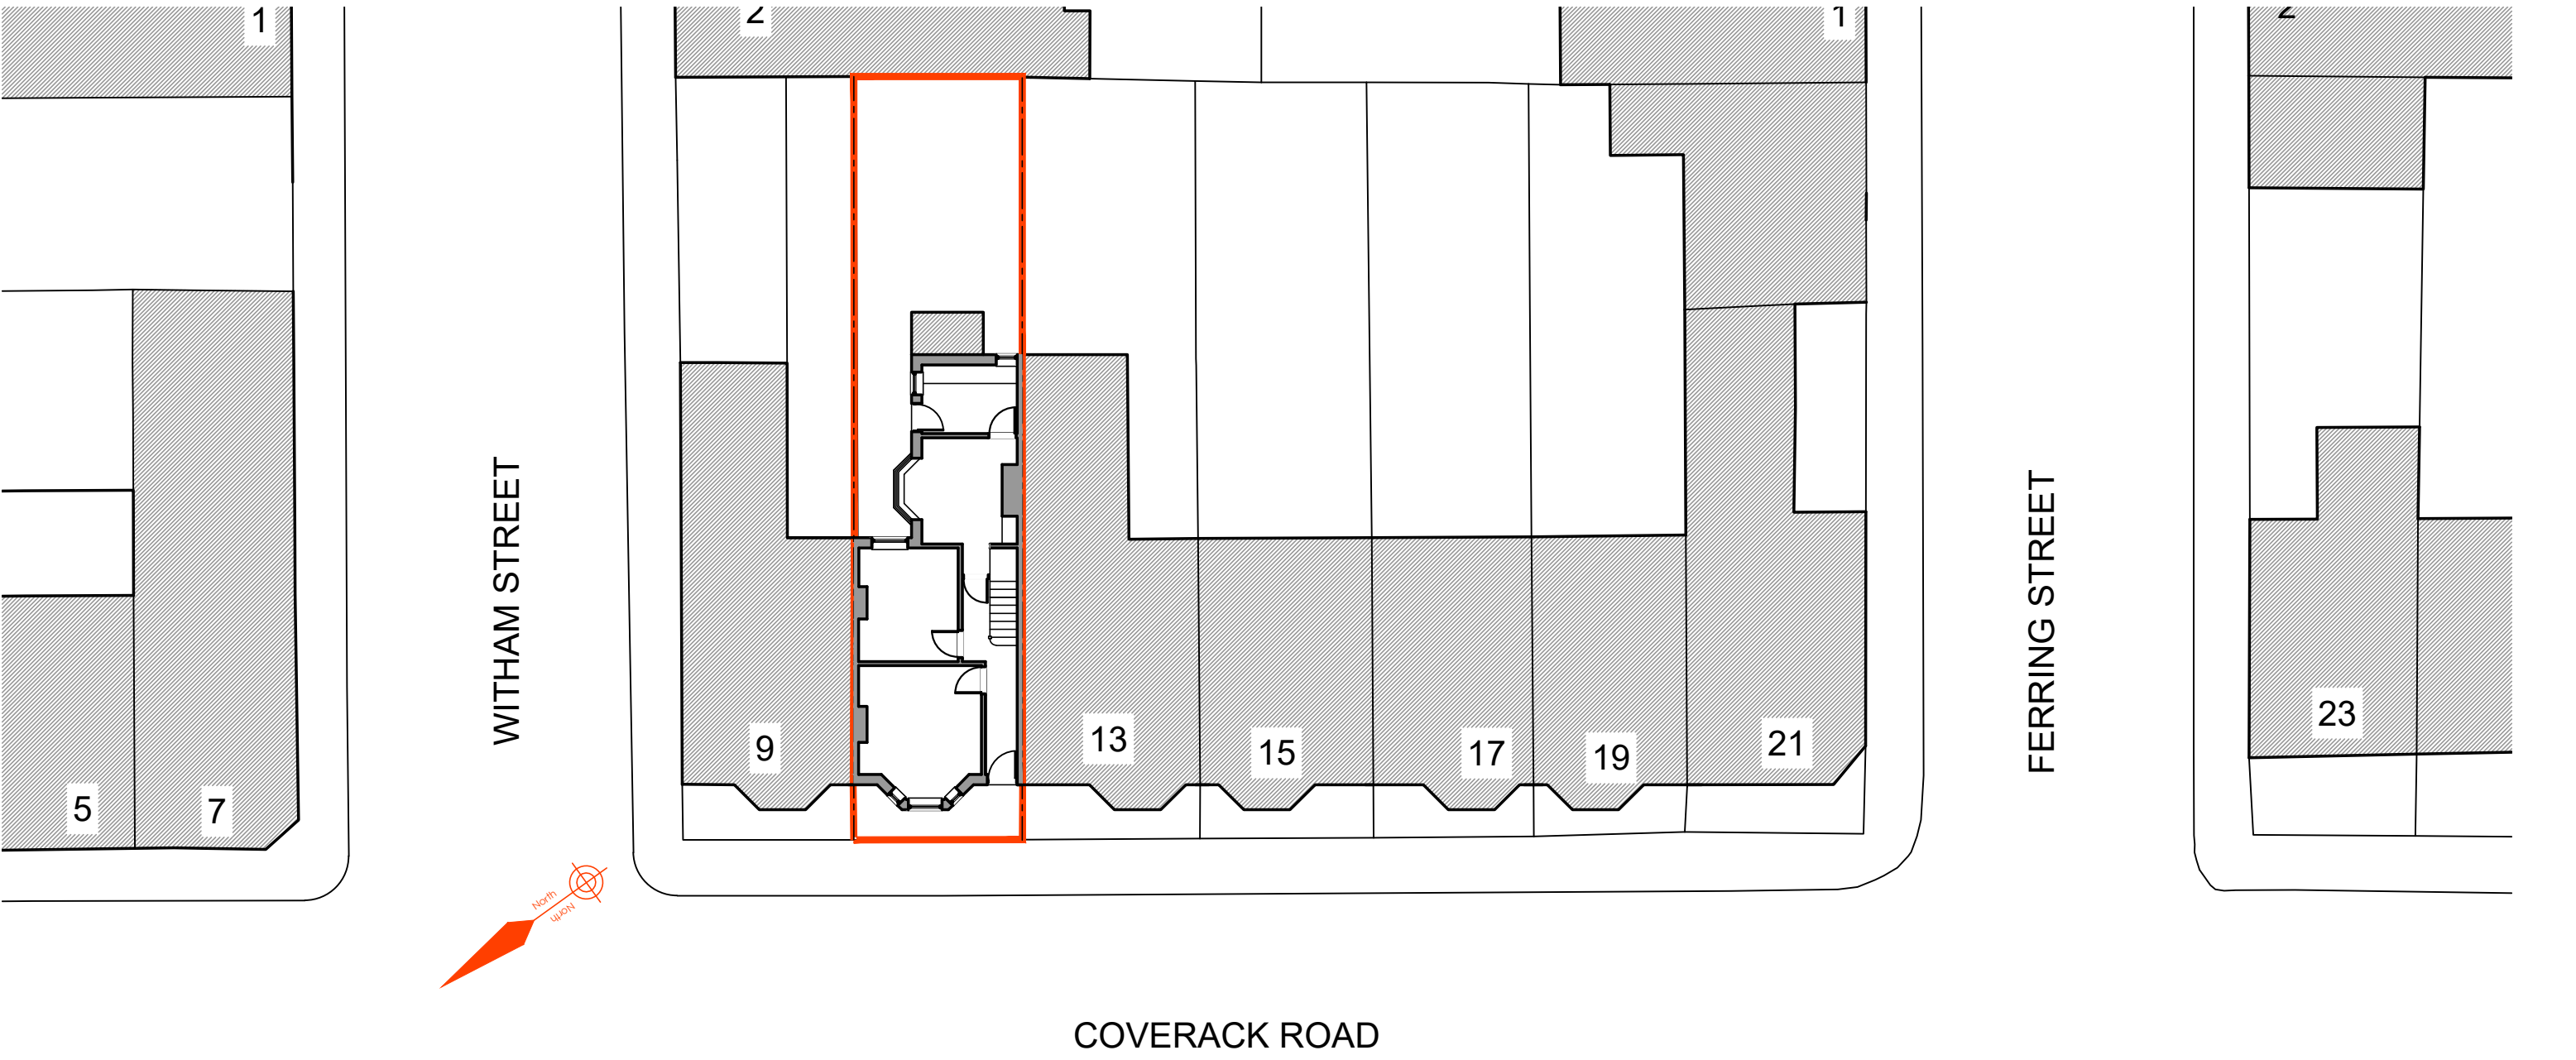

Creation Design
Creation Design - Wales
Tel: 01495 616277 / 07508890294
www.creationdesign-wales.com
E-mail: info@creationdesign-wales.com

PROPOSED CHANGE OF USE
11 COVERACK ROAD
NEWPORT
NP19 0DS

BLOCK PLAN AS EXISTING

DATE: August 2020	DRAWN BY: P.P.
SCALE(S): 1:200 @ A3	DRAWING NO: 20-045/P/02
	REV: -