



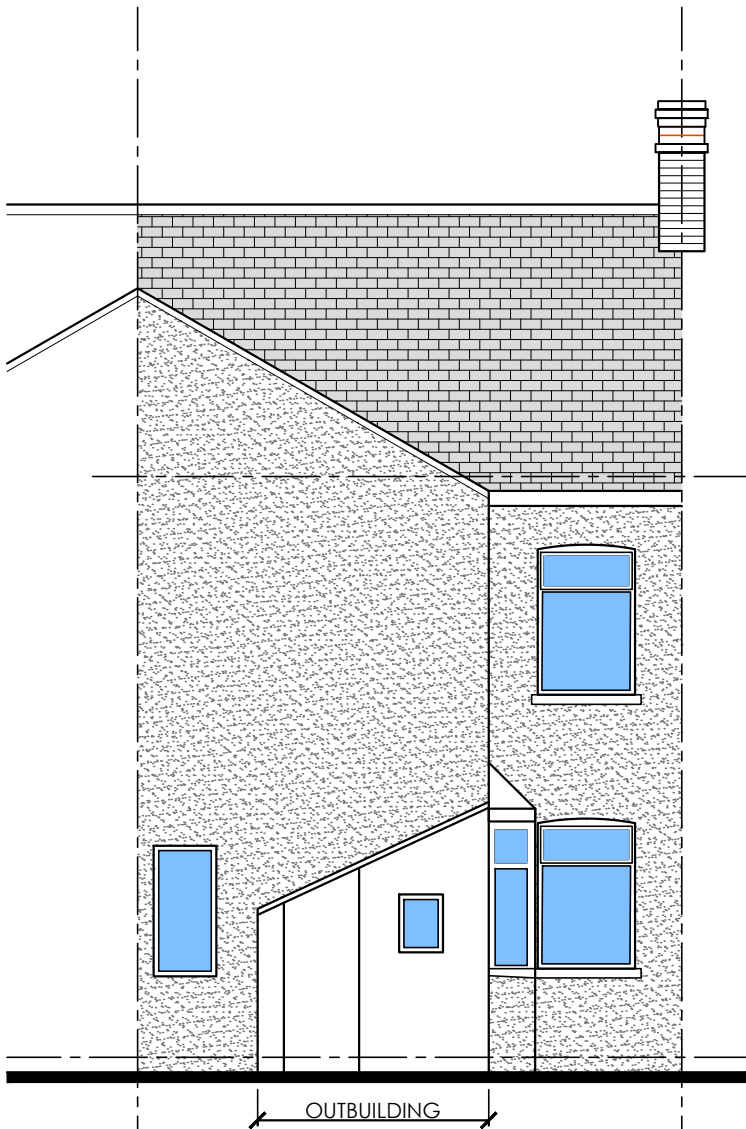

REAR ELEVATION AS EXISTING

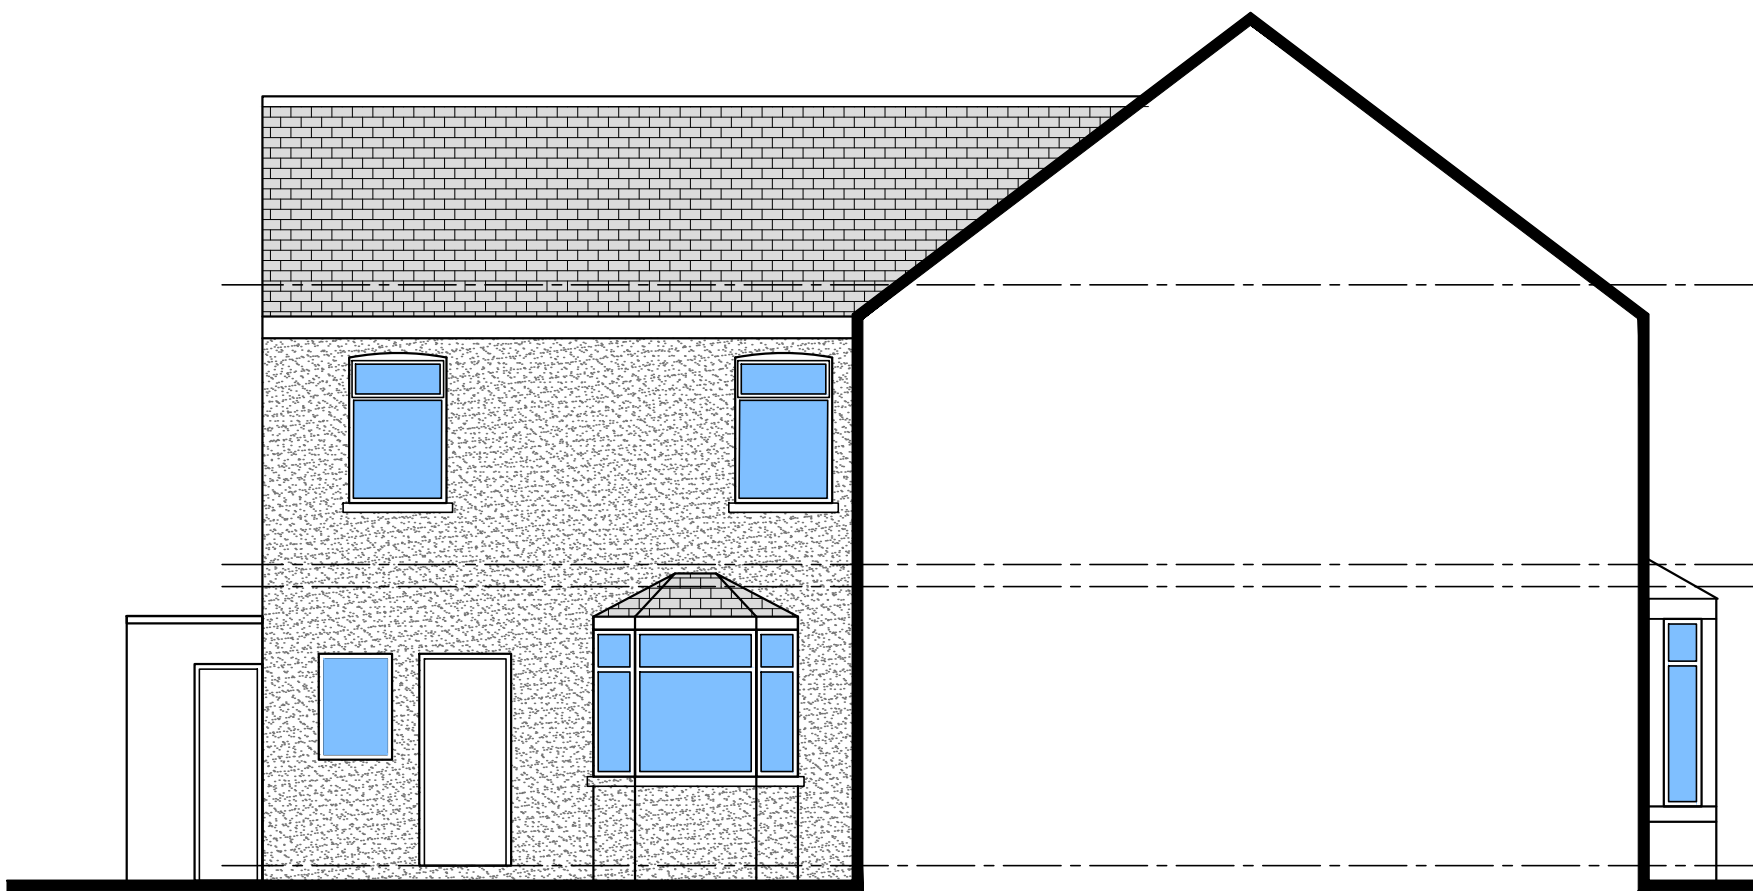

FRONT ELEVATION AS EXISTING



SIDE ELEVATION AS EXISTING