



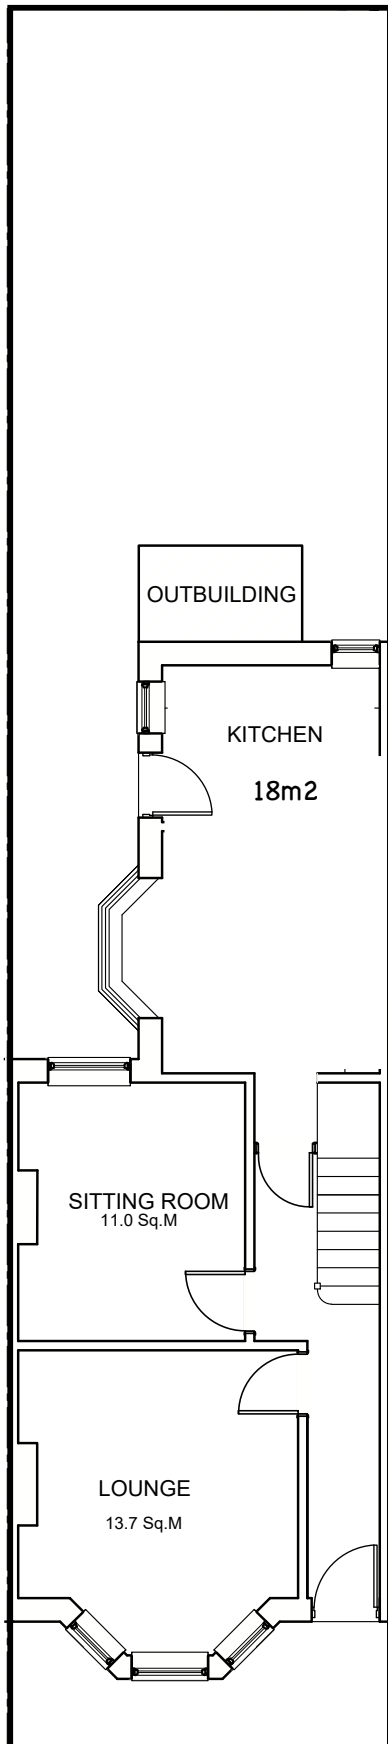

GROUND FLOOR PLAN AS EXISTING

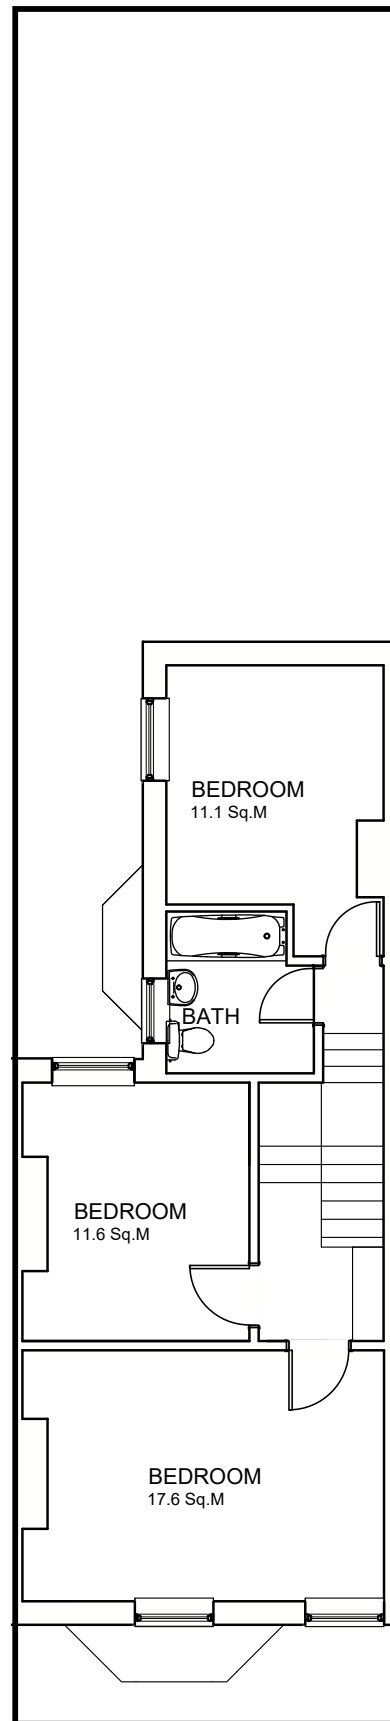

FIRST FLOOR PLAN AS EXISTING