



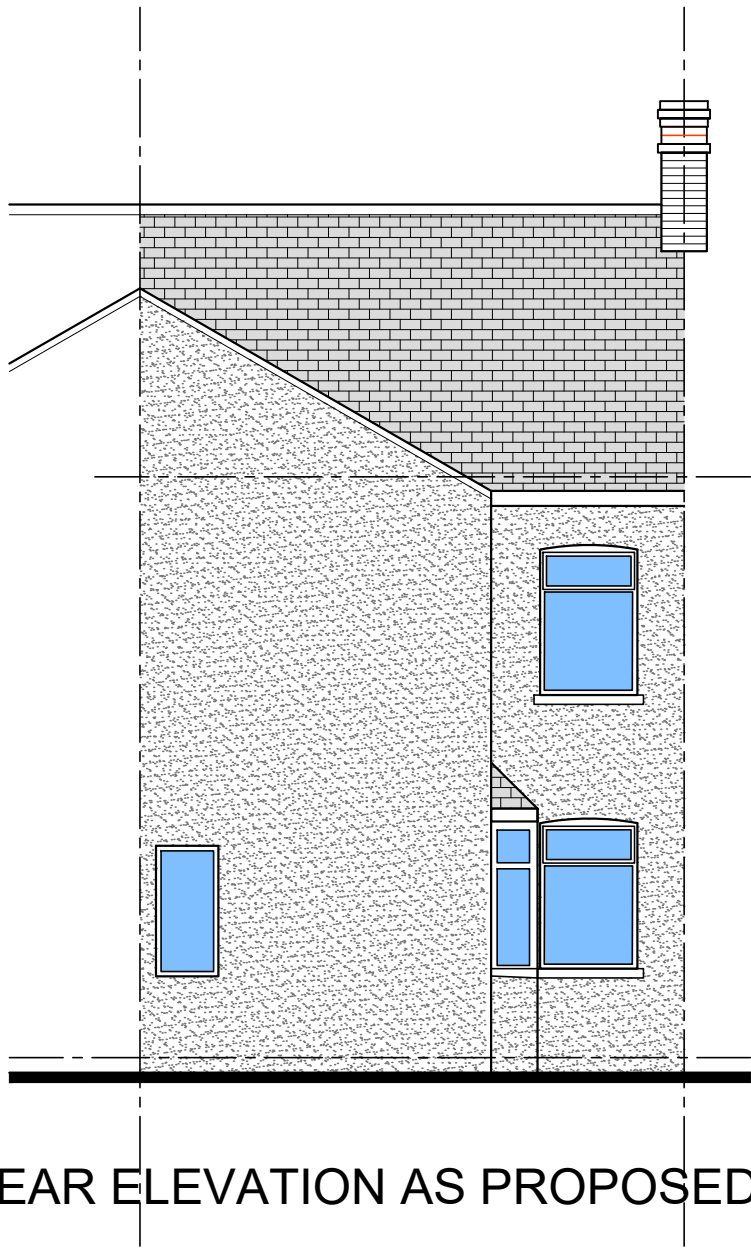

REAR ELEVATION AS PROPOSED



FRONT ELEVATION AS PROPOSED

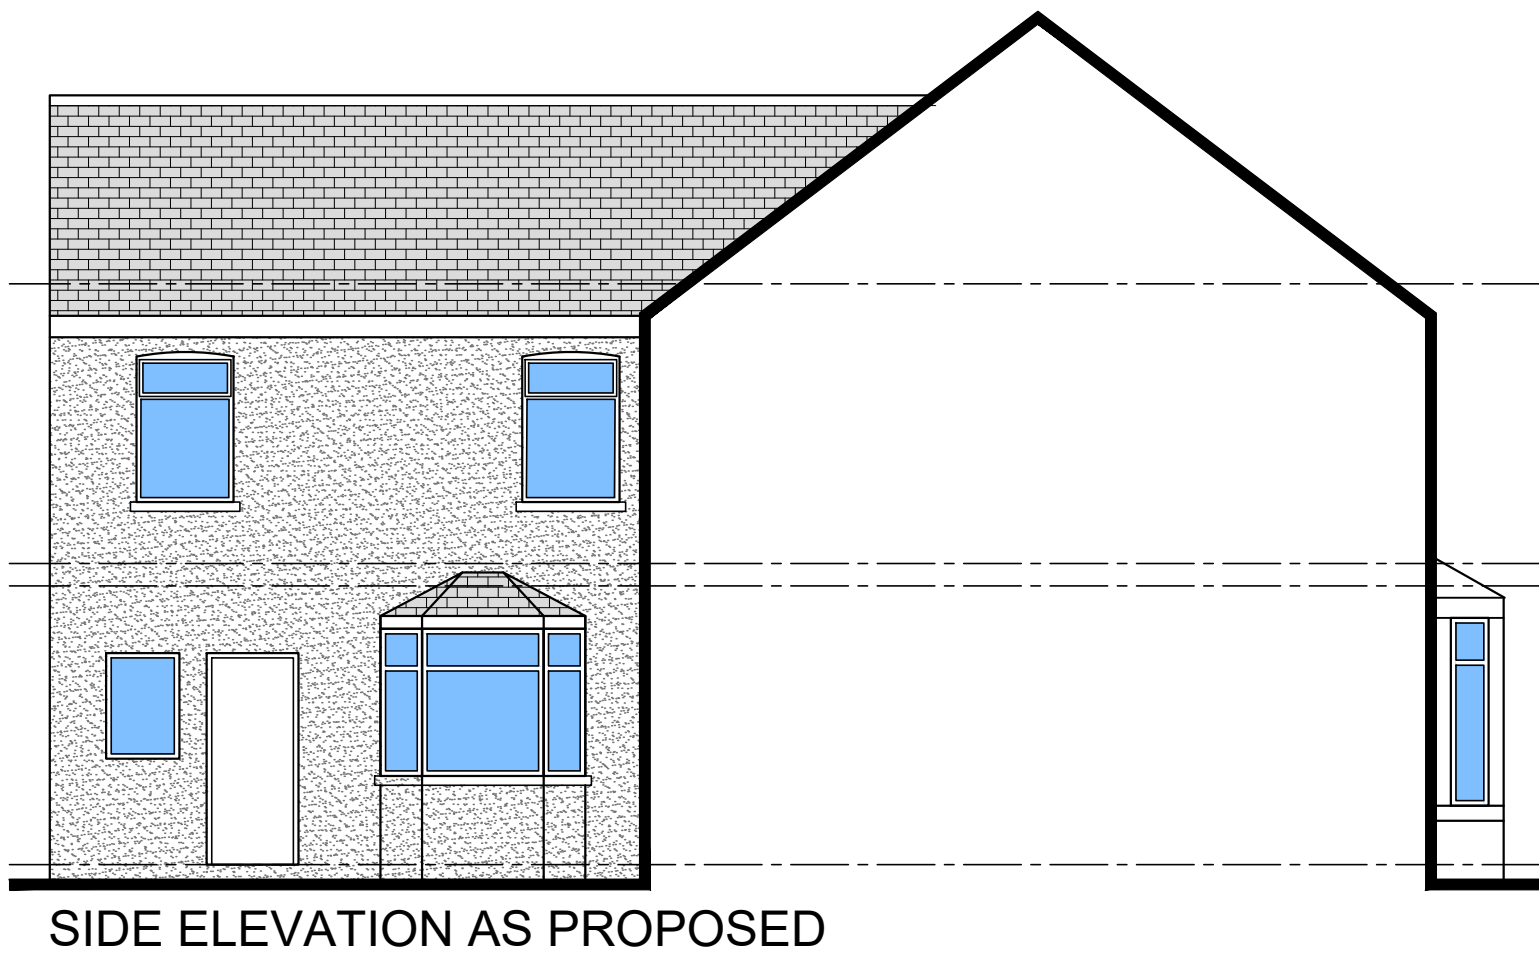

SIDE ELEVATION AS PROPOSED