



Site Location Plan

Scale 1:1250

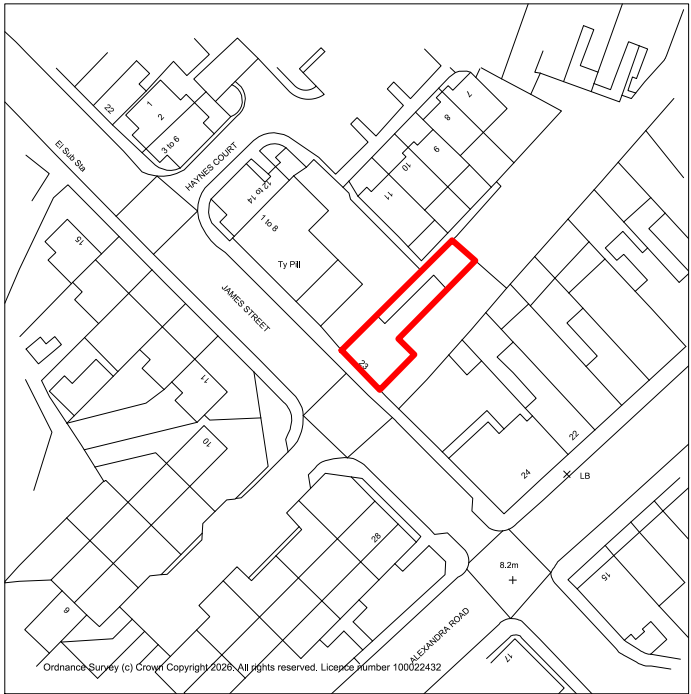

Block Plan

Scale 1:200

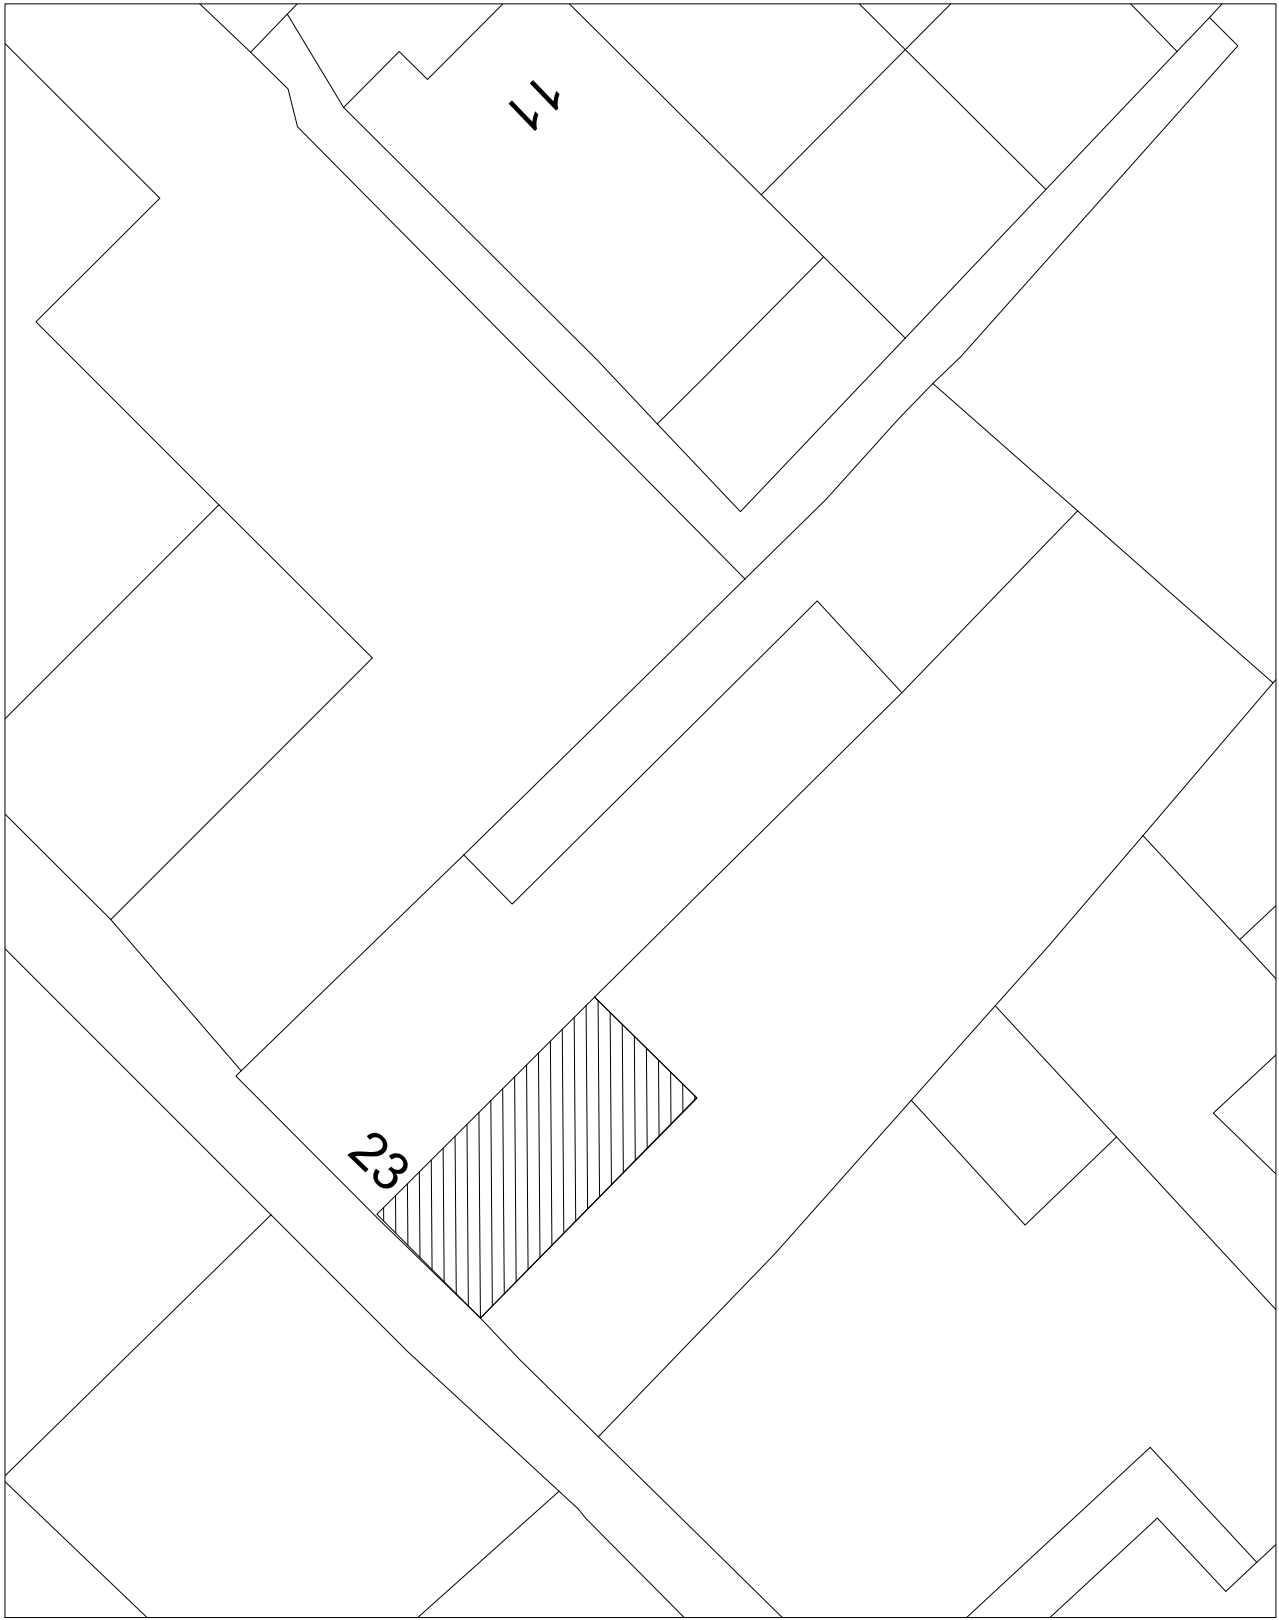

NOTES.

THIS DRAWING IS COPYRIGHT.

THE DRAWING IS NOT TO BE USED FOR CONSTRUCTION UNLESS MARKED 'FOR CONSTRUCTION'

THE CONTRACTOR IS RESPONSIBLE FOR ALL DIMENSIONS AND THE CORRECT SETTING OUT ON SITE. ONLY FIGURED DIMENSIONS ARE TO BE USED, IF IN DOUBT ASK.

ALL MATERIALS AND WORKMANSHIP TO COMPLY WITH THE CURRENT BRITISH STANDARDS AND CODES OF PRACTICE.



Rev Date. Description

P.J.Orchard B Arch RIBA

Chartered Architect

7 Averill Court
37a Hill Road
Clevedon
North Somerset
BS21 7NE
Tel : 0797 006 0016



Project

23 James Street
Newport
NP20 2GZ

Drawing Title

Garage conversion and second
storey extension to form family
annexe

Site Location and Block Plans

Scale

as shown@A3

Job Number

.

Date

30.04.2026

Drawing Number

PL05

Drawn

PB

Checked

PJO