


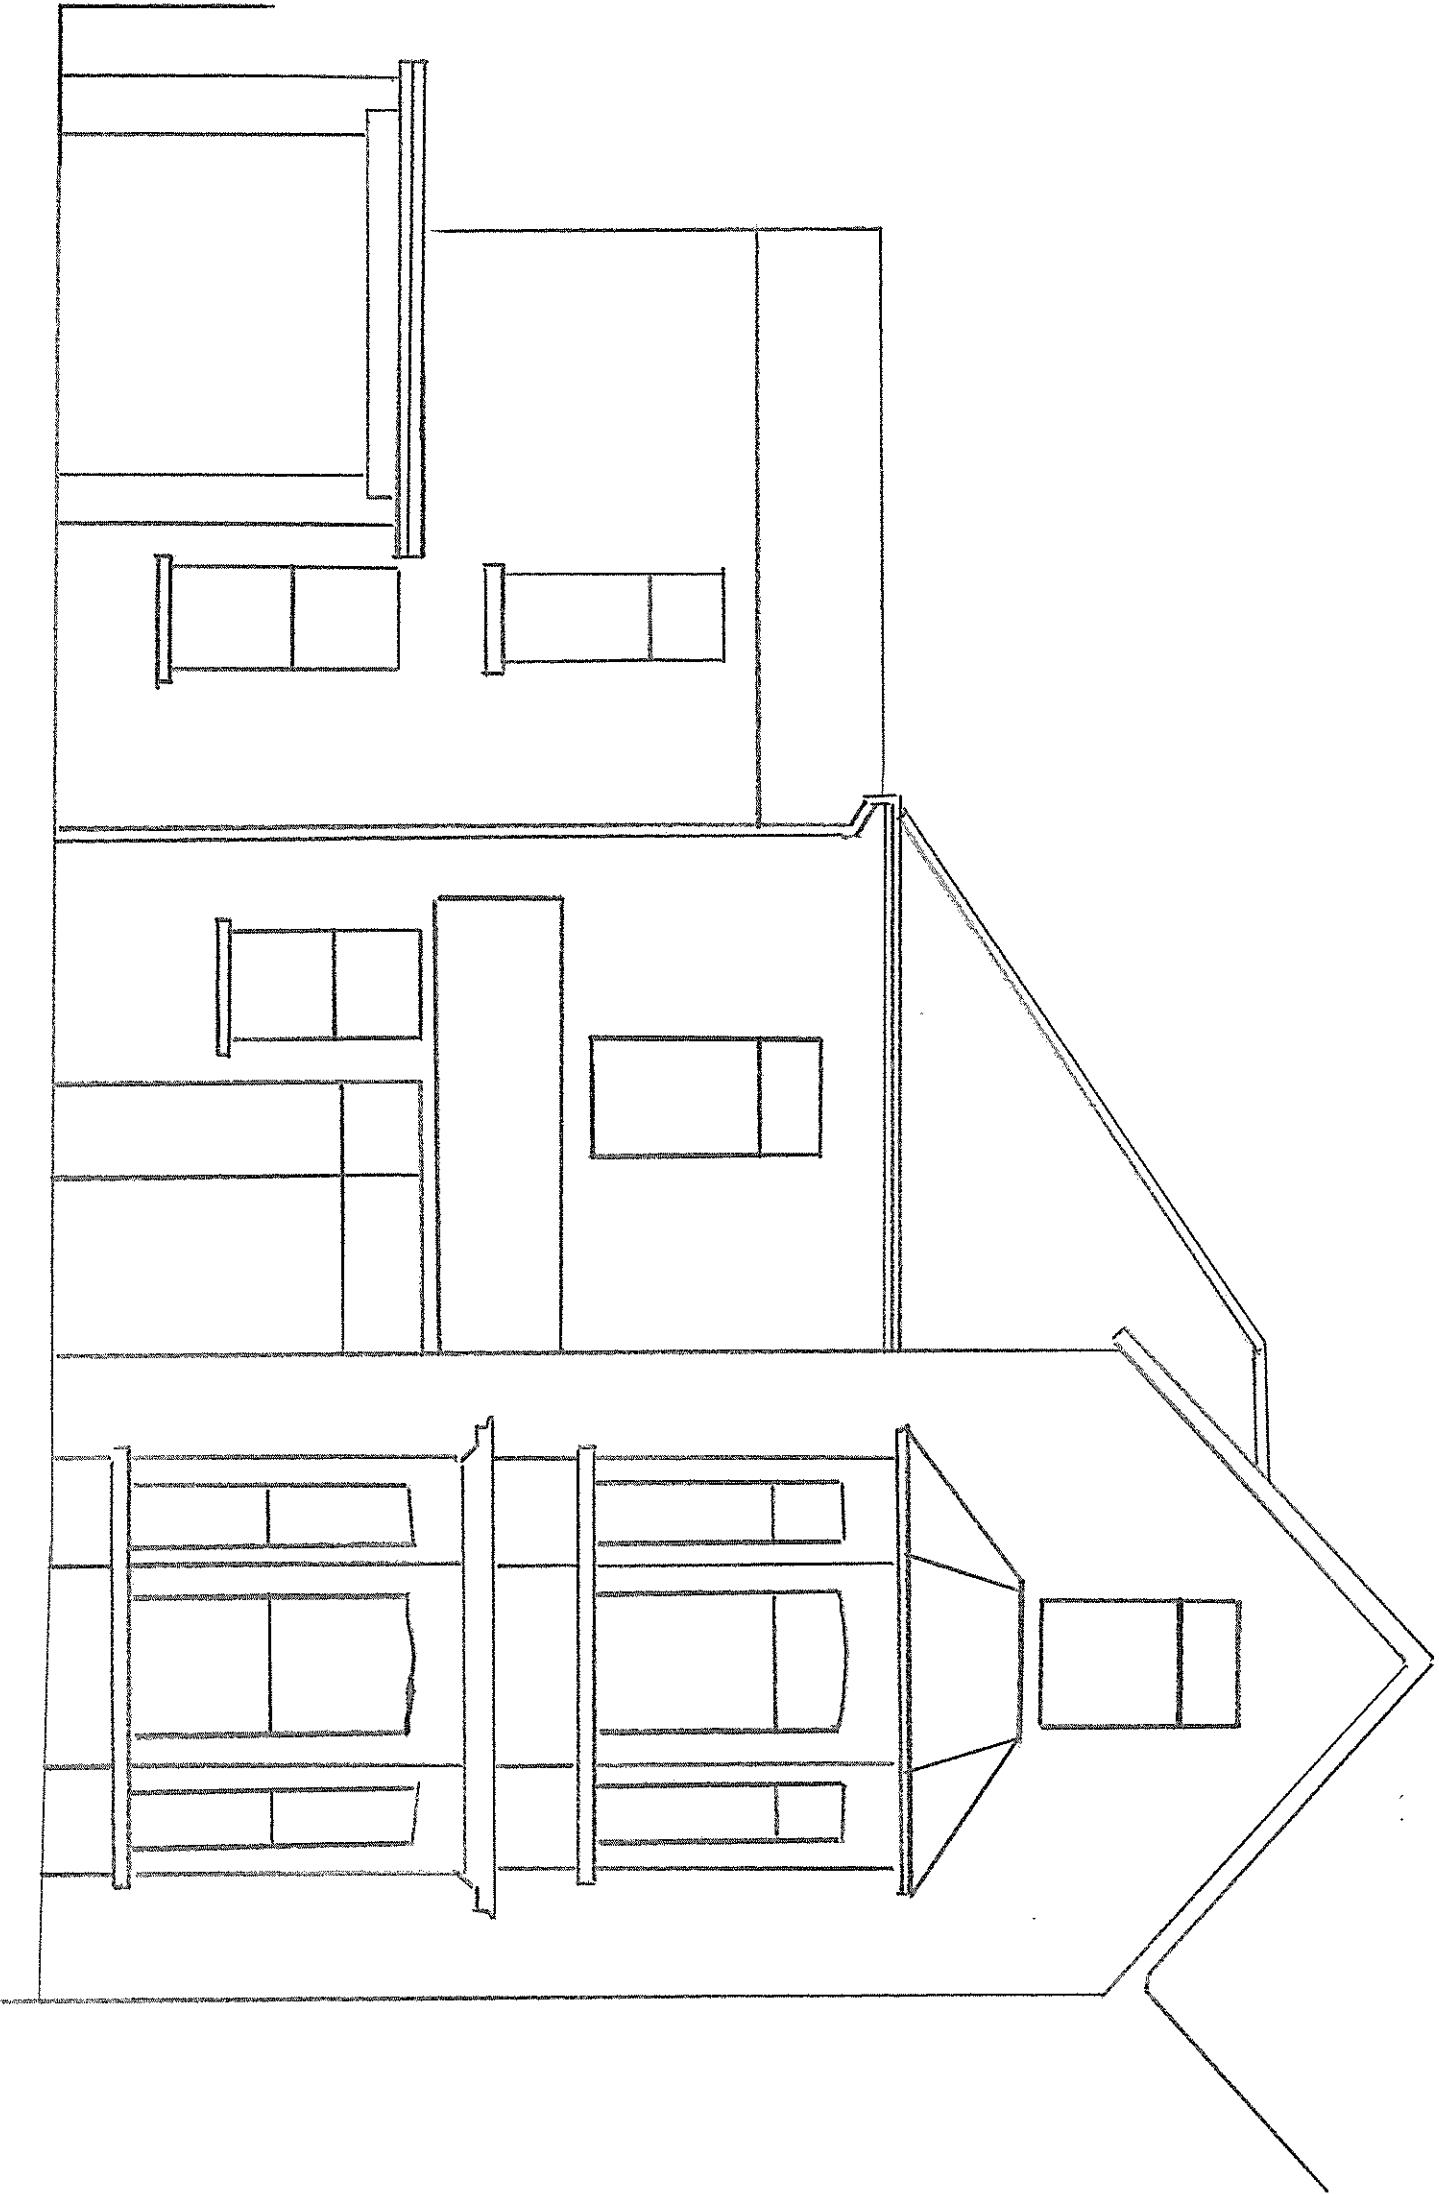

76 CARAU ROAD - EXISTING FRONT ELEVATION 1:50