


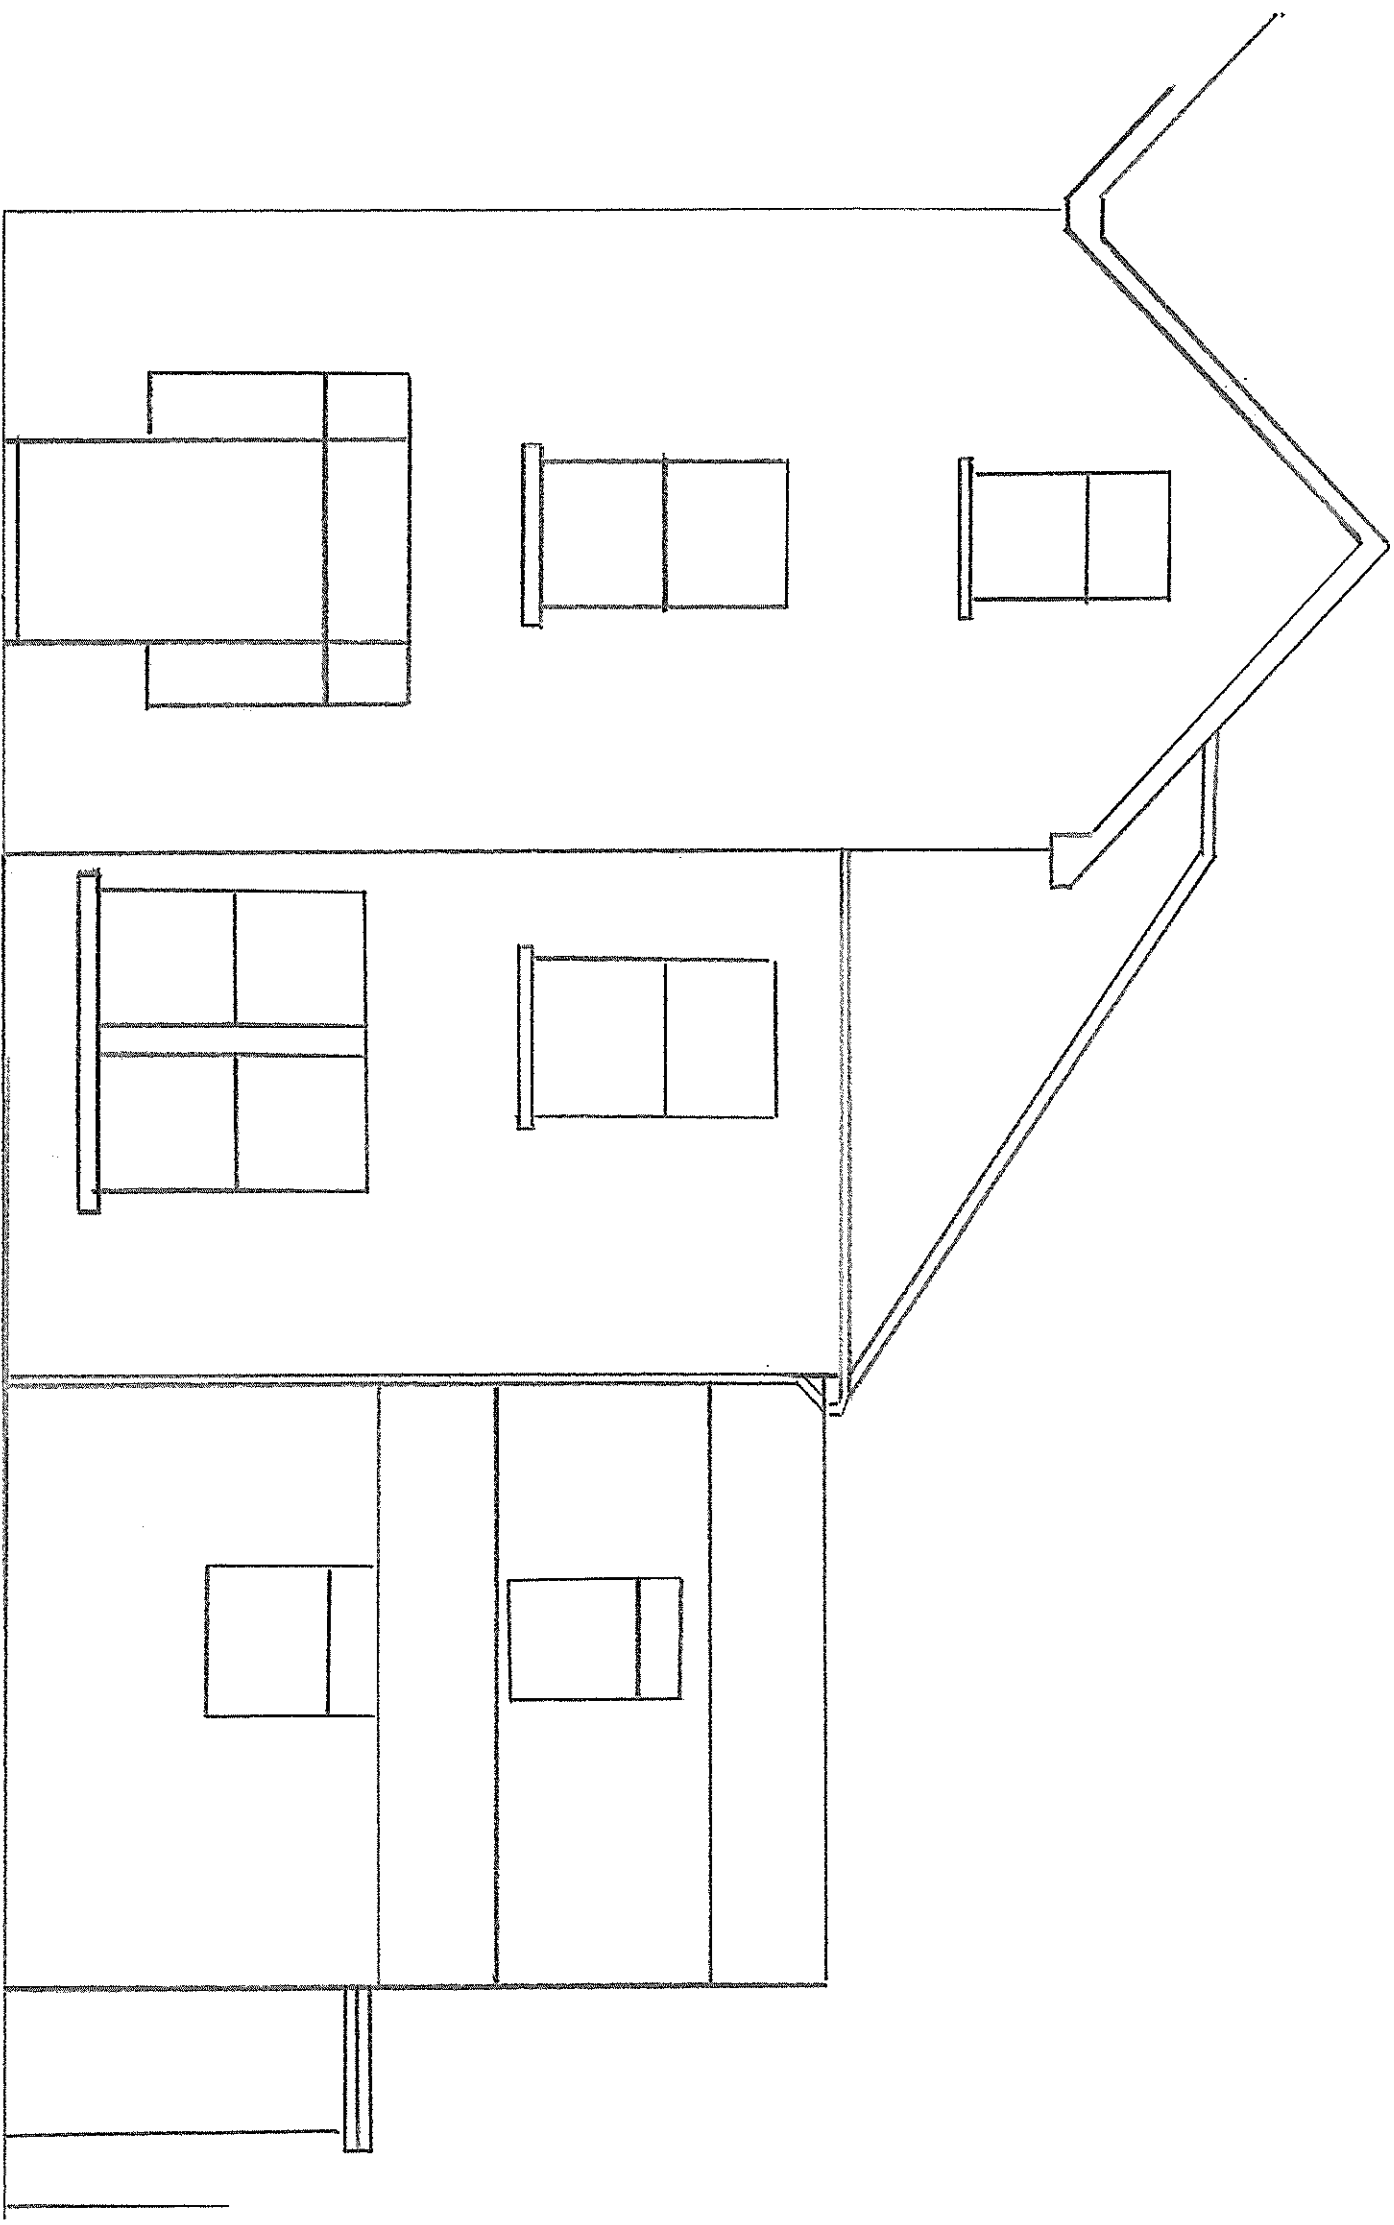

76 CAERAU ROAD - EXISTING REAR ELEVATION 1:50