


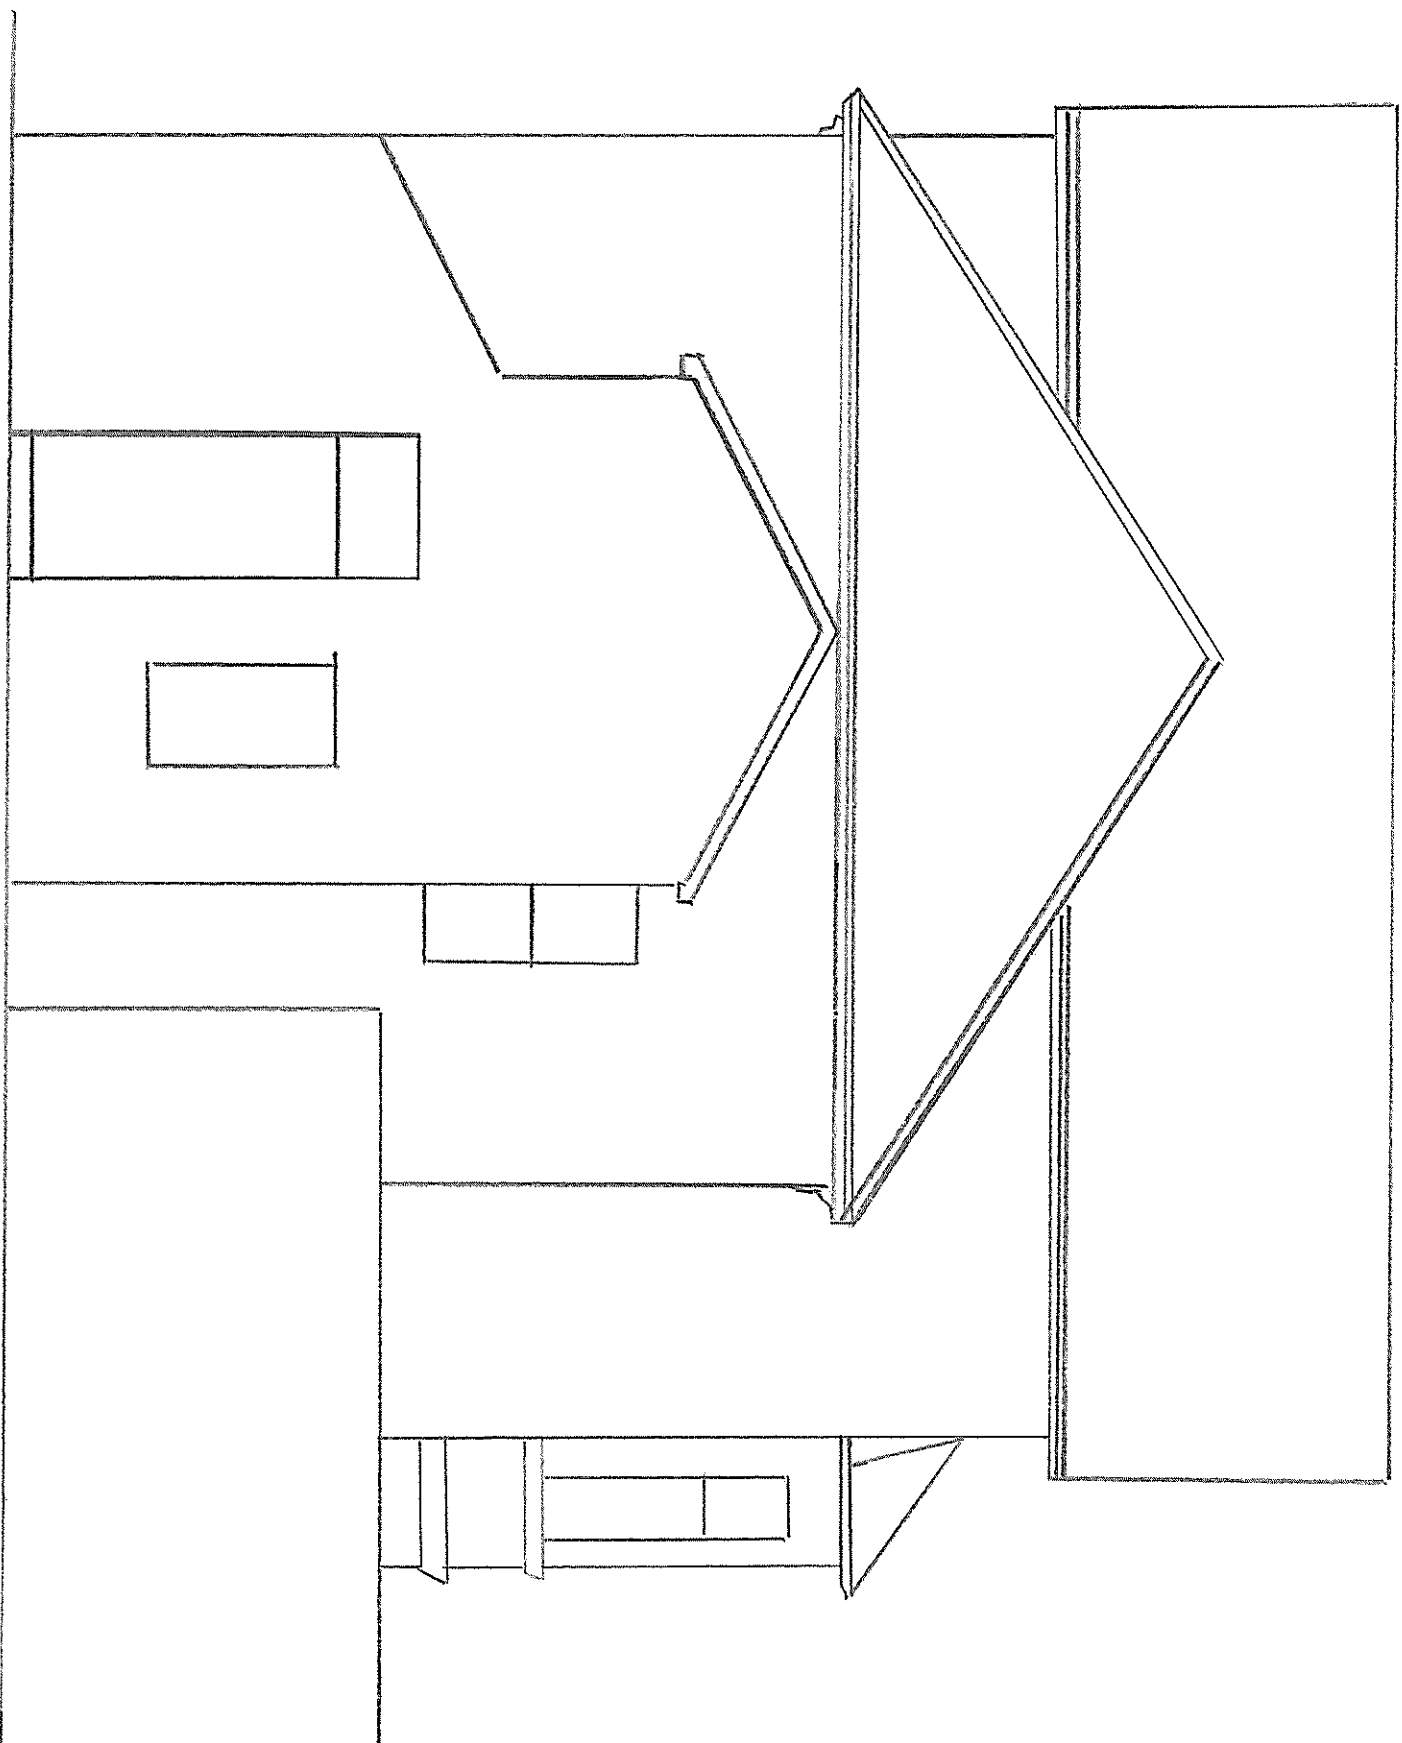

76 CAERAU ROAD - EXISTING SIDE ELEVATION 1:50