


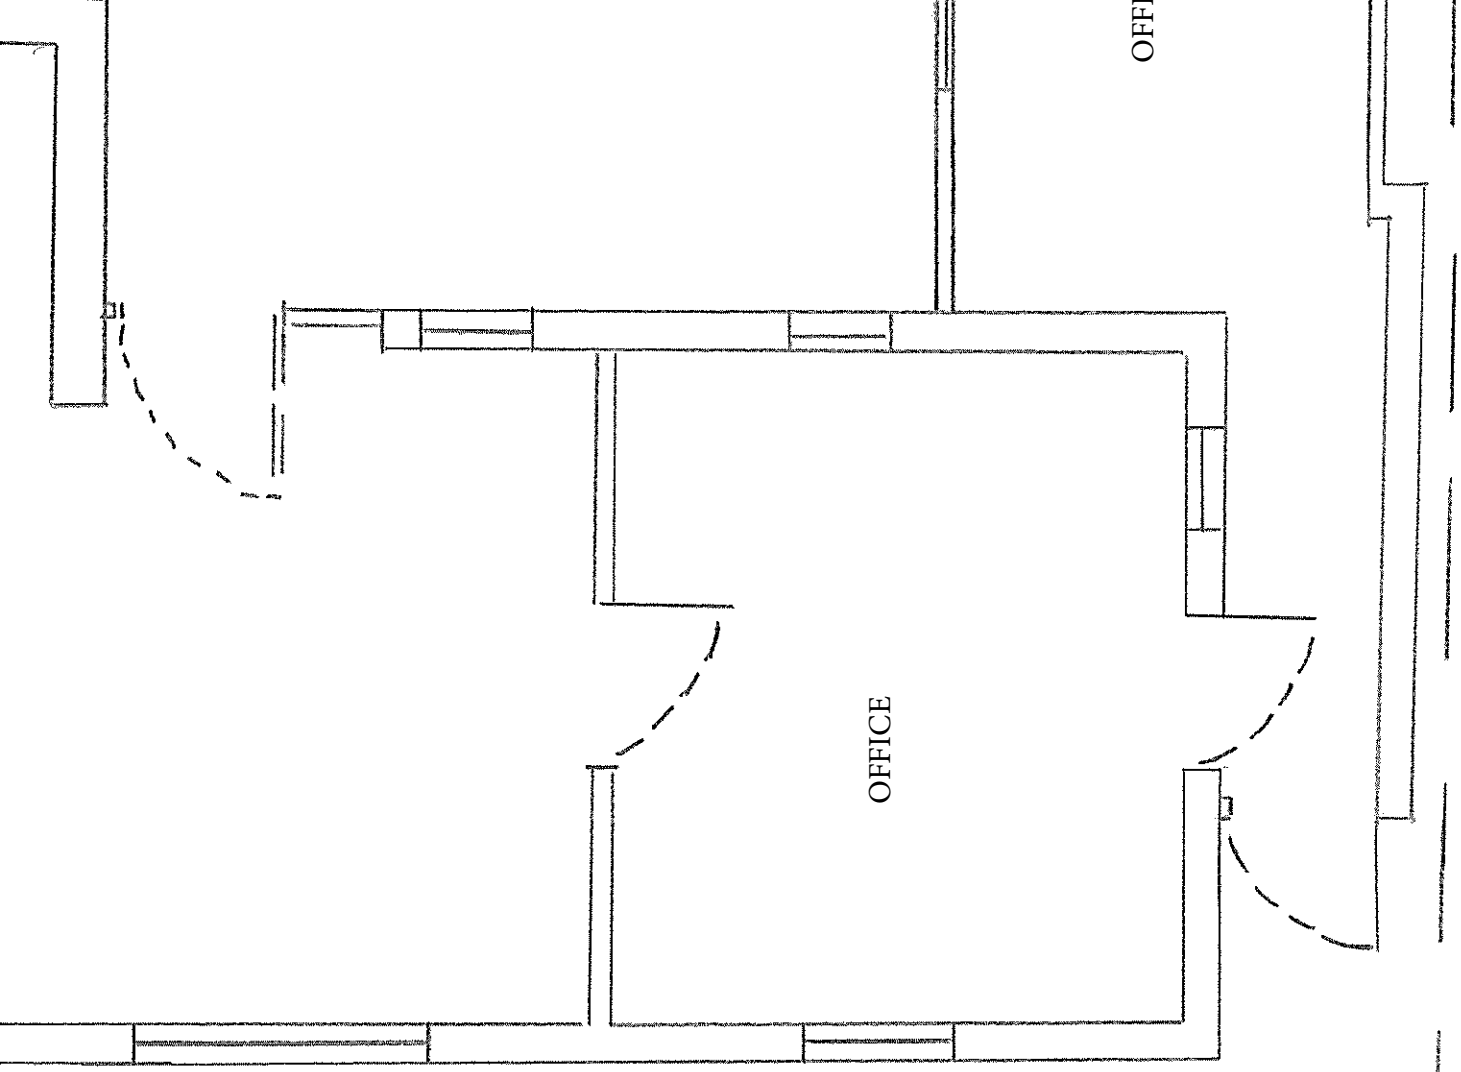

76 CAERAU ROAD- PROPOSED FLOOR PLANS 1:50