


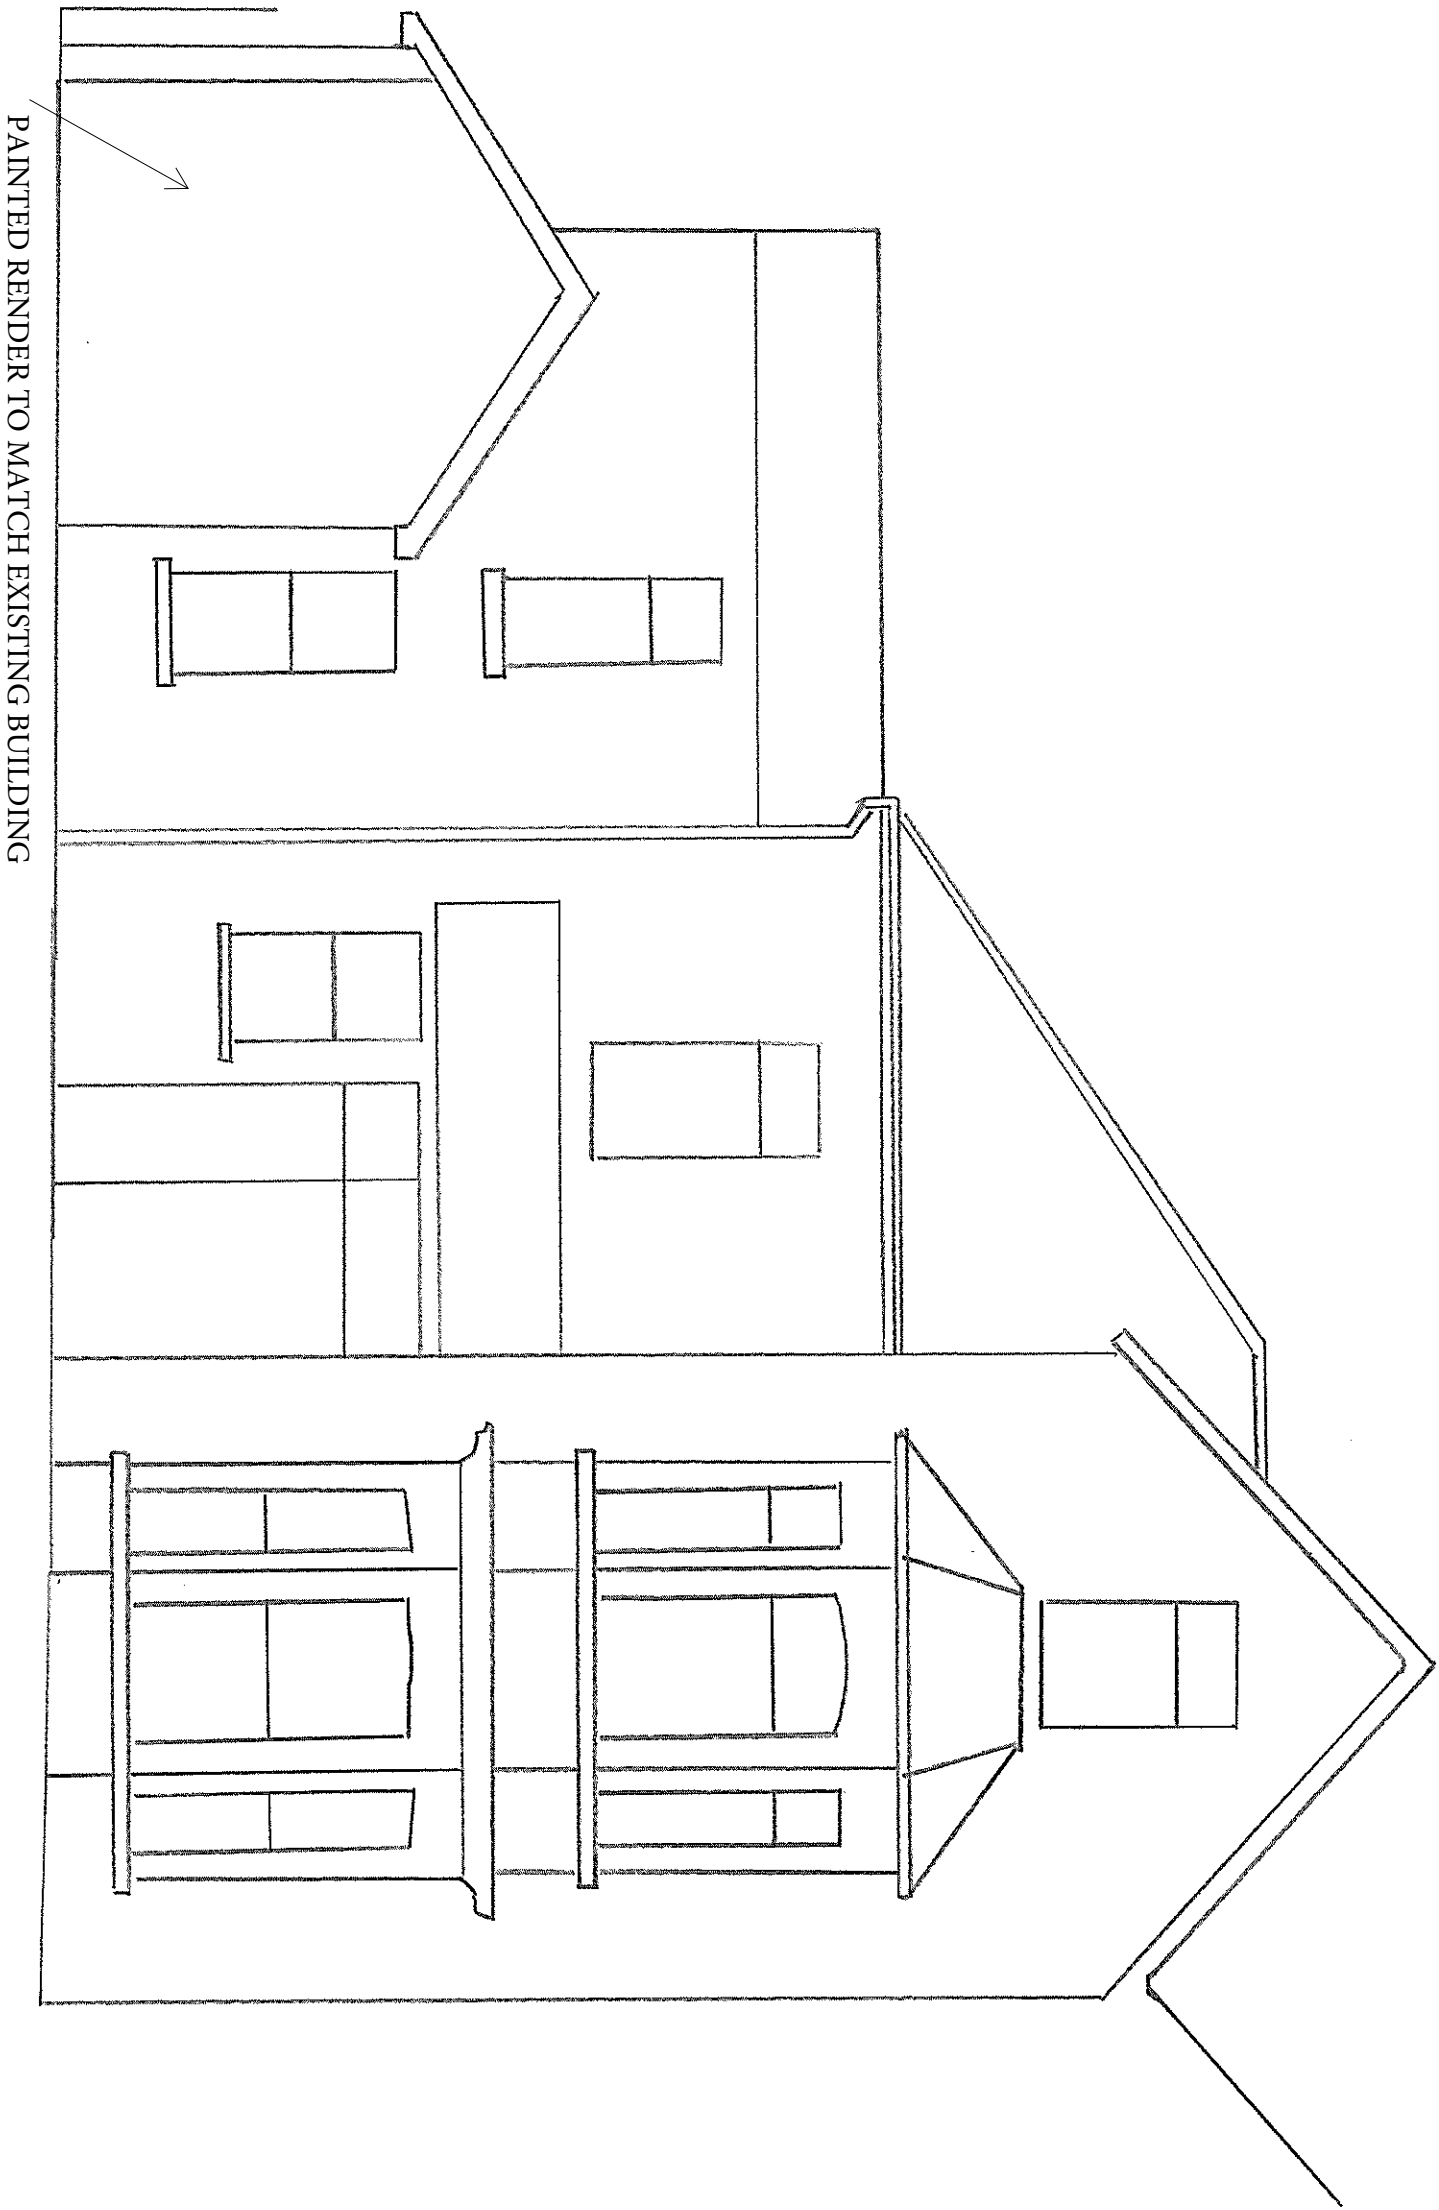

76 CARERAU ROAD- PROPOSED FRONT ELEVATION 1:50