


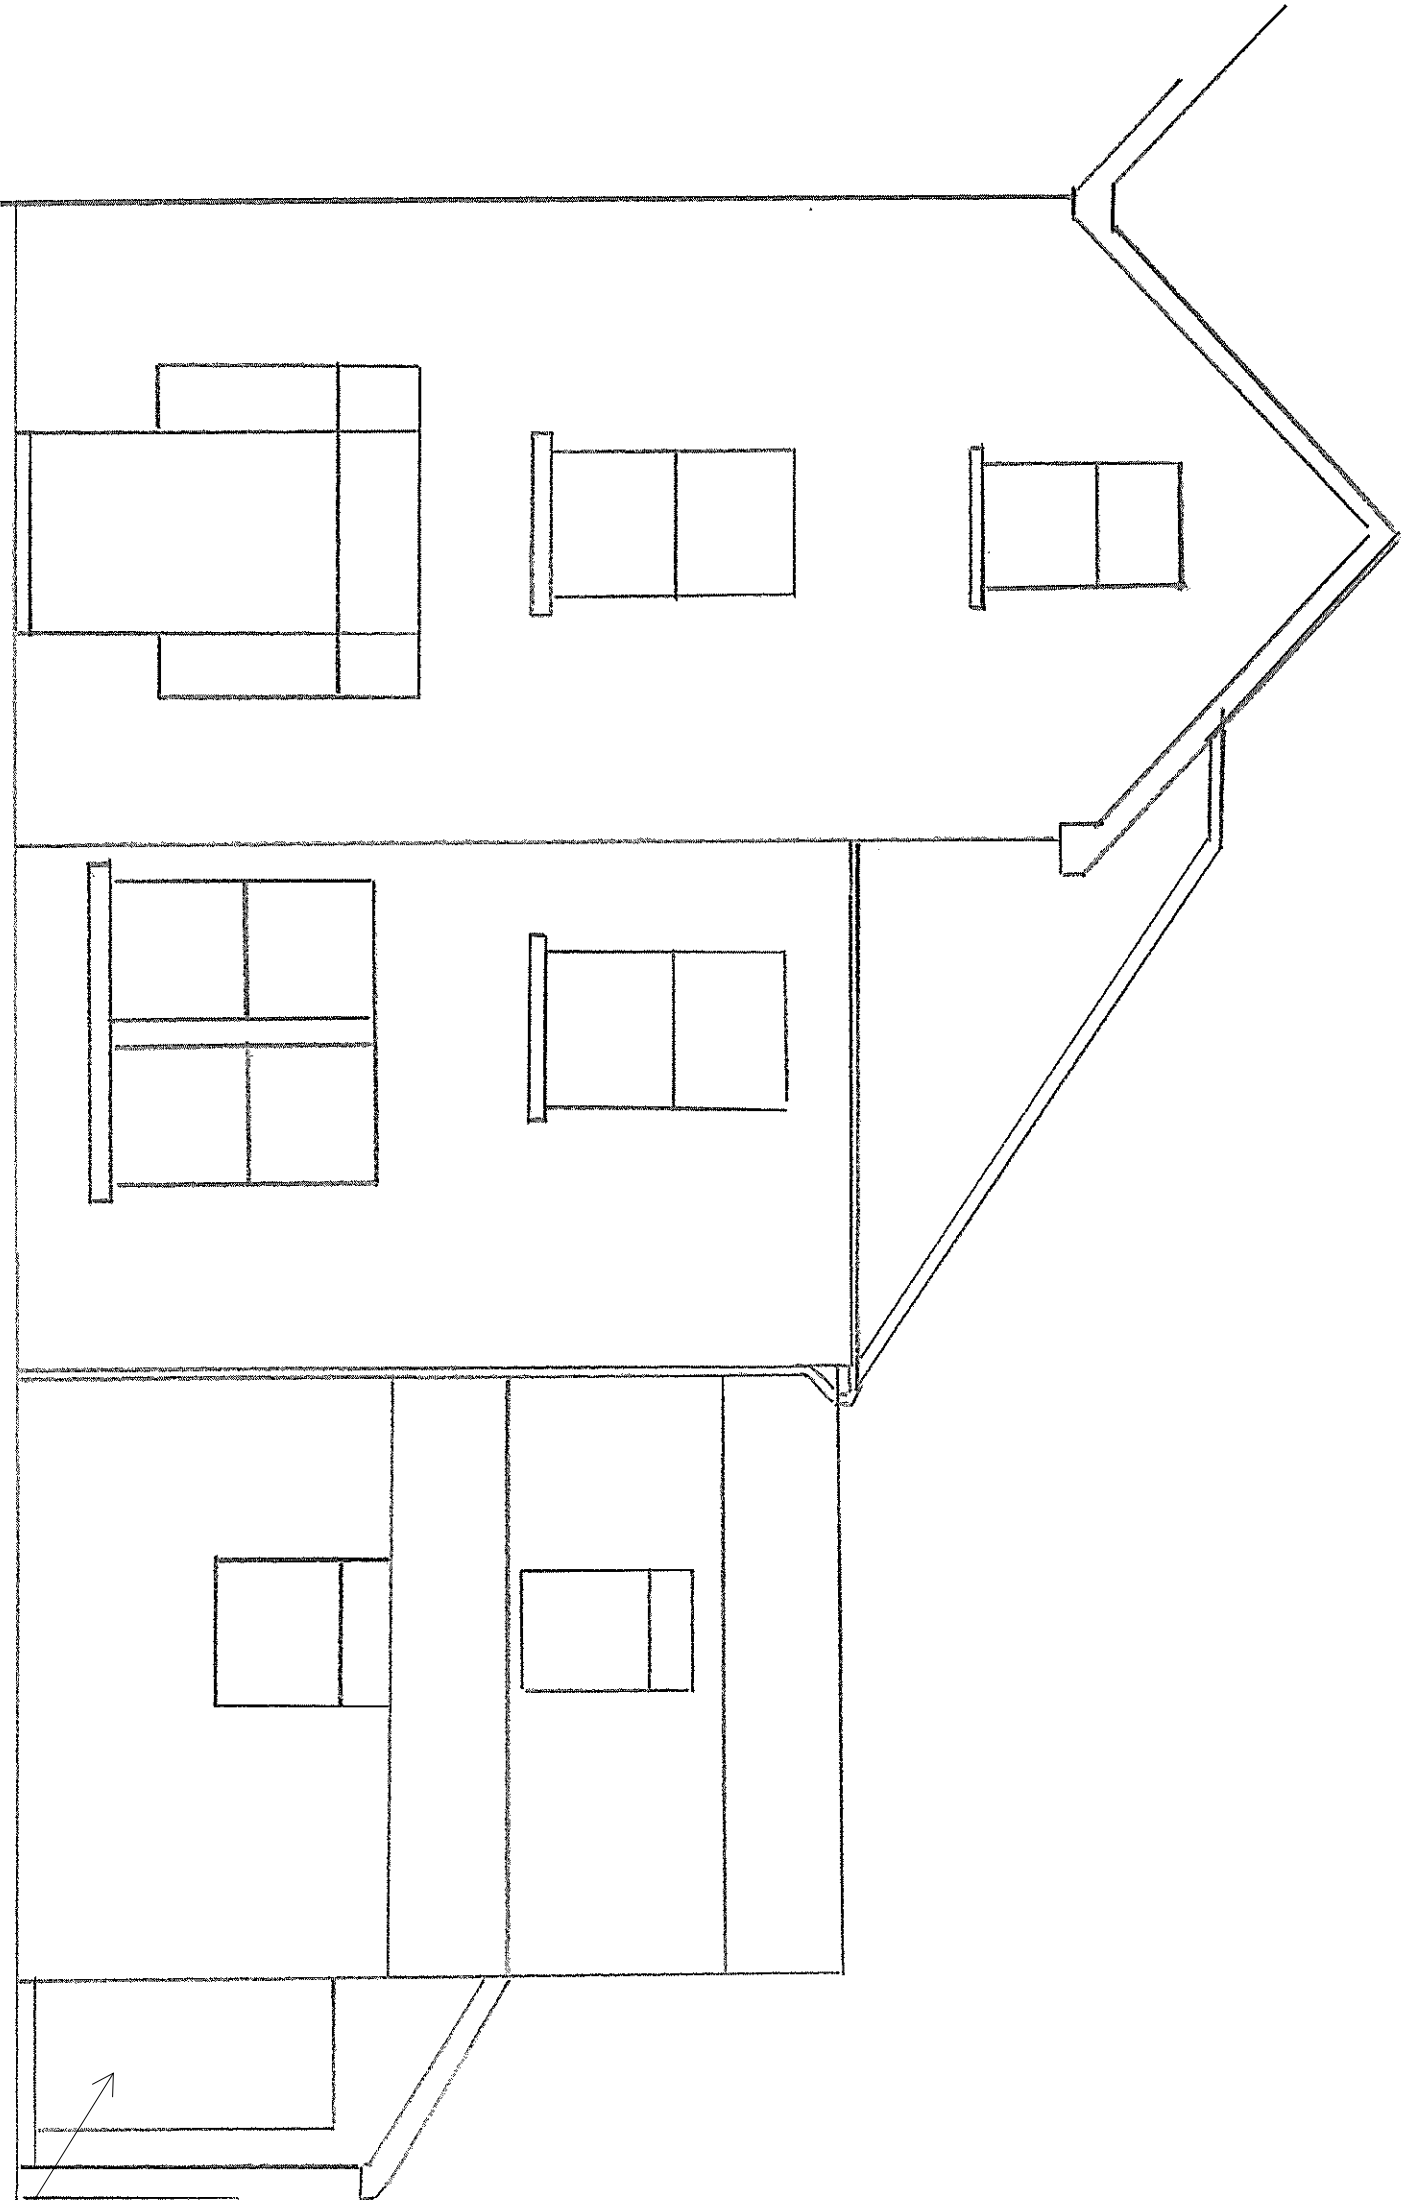

76 CAERAU ROAD - PROPOSED REAR ELEVATION 1:50

COMPOSITE DOOR