



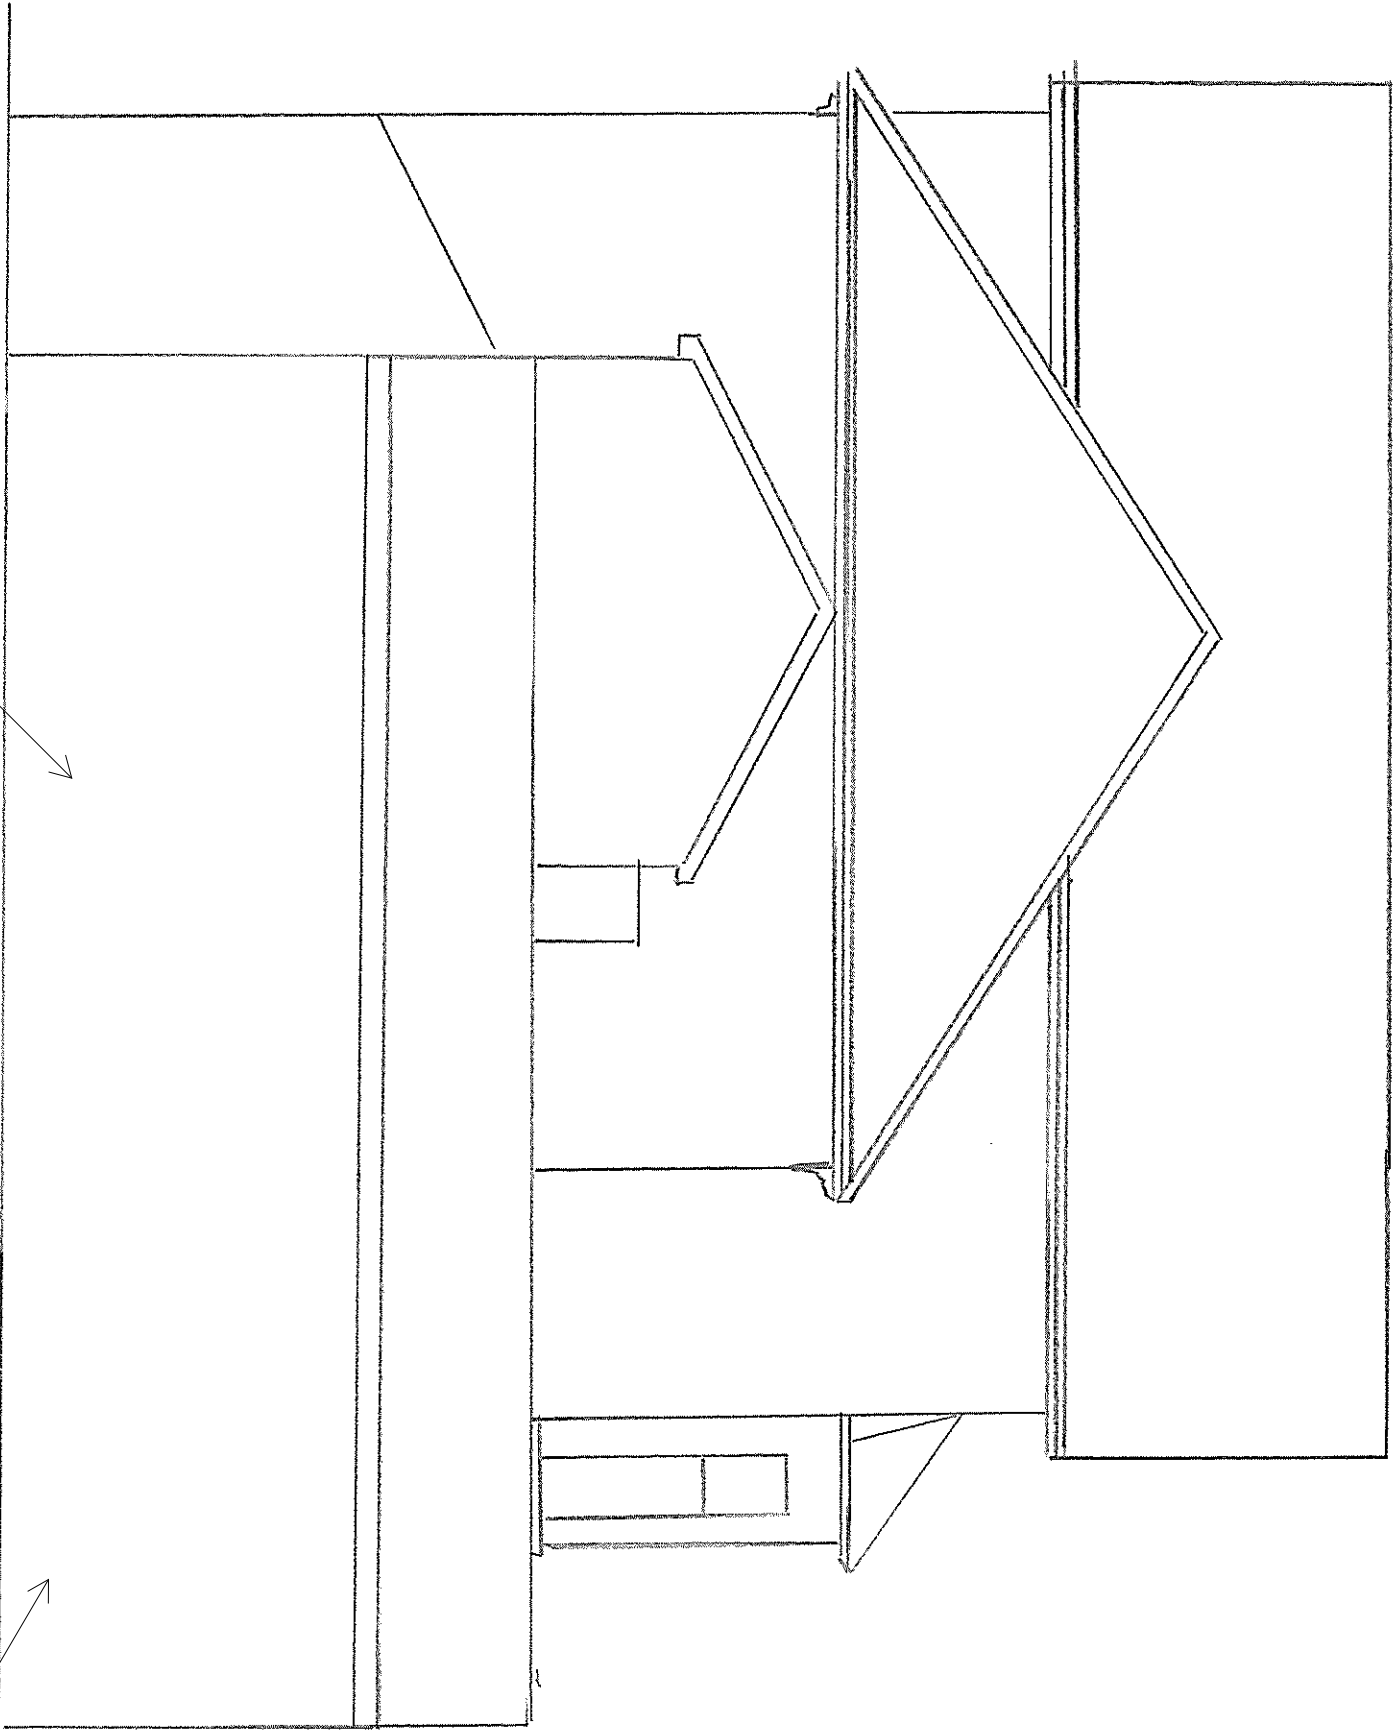

SLATE ROOF FINISH TO MATCH EXISTING BUILDING

PAINTED RENDER TO MATCH EXISTING WALLS

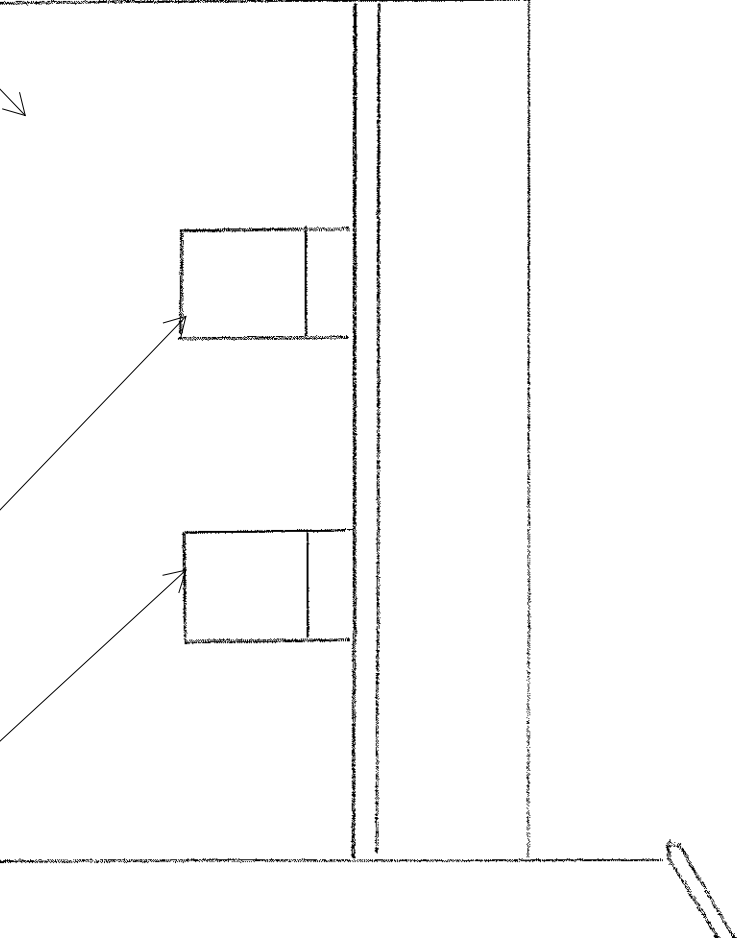

WHITE UPVC WINDOWS TO MATCH EXISTING

76 CAERAU ROAD - PROPOSED SIDE ELEVATION 1:50

PART PROPOSED SIDE ELEVATION